




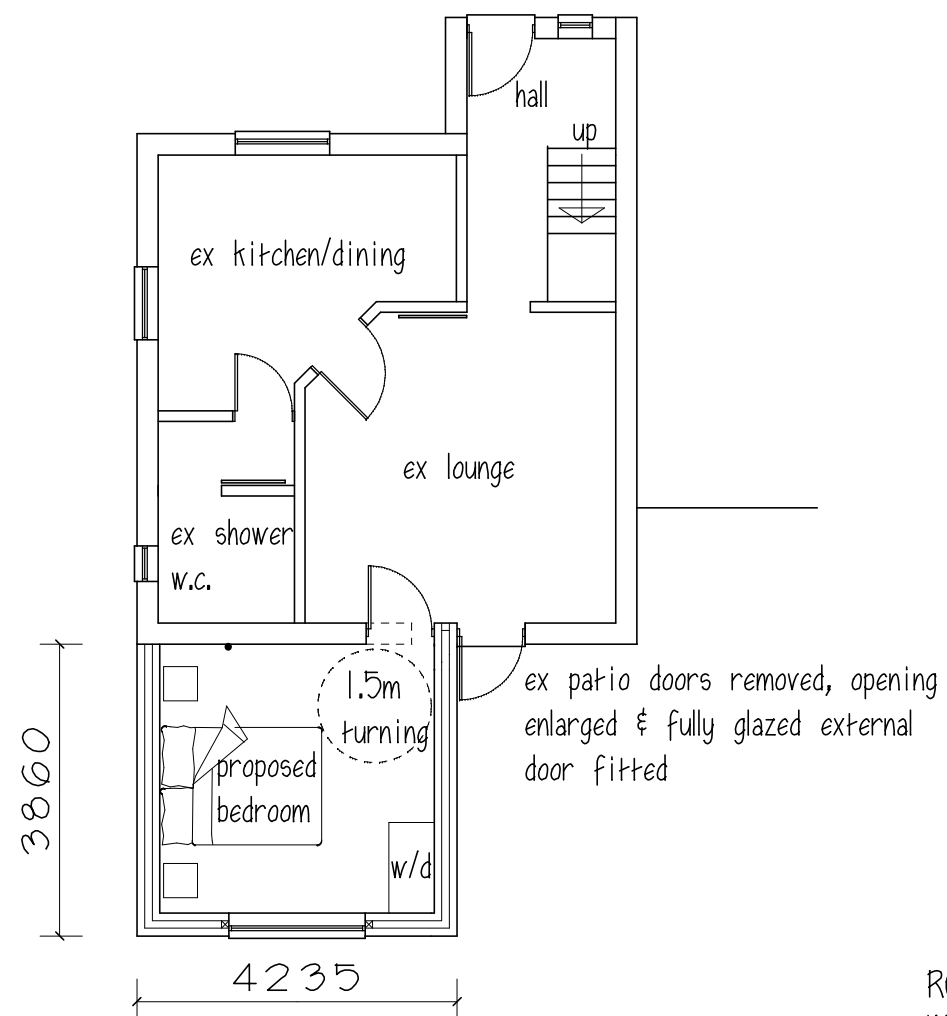

GROUND FLOOR

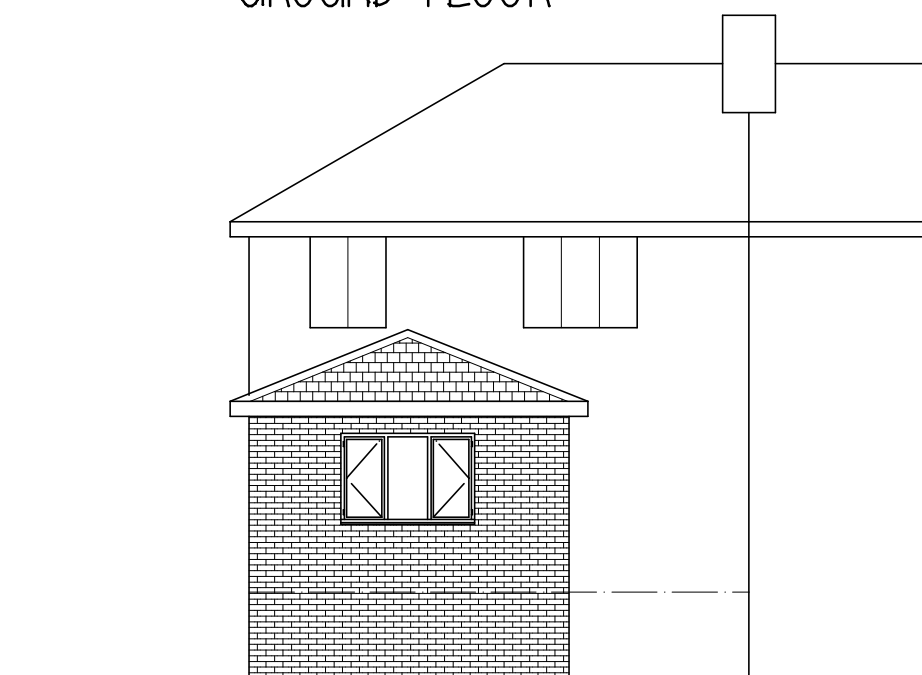


REAR ELEVATION

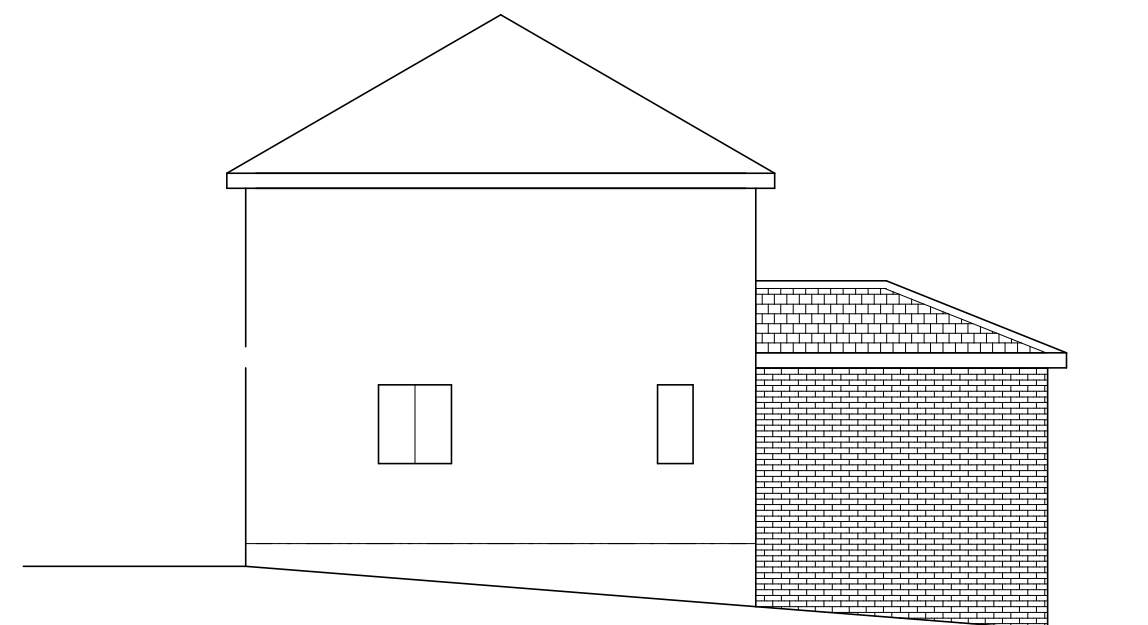

SIDE ELEVATION

ROOF - concrete tiles
WALLS - brick

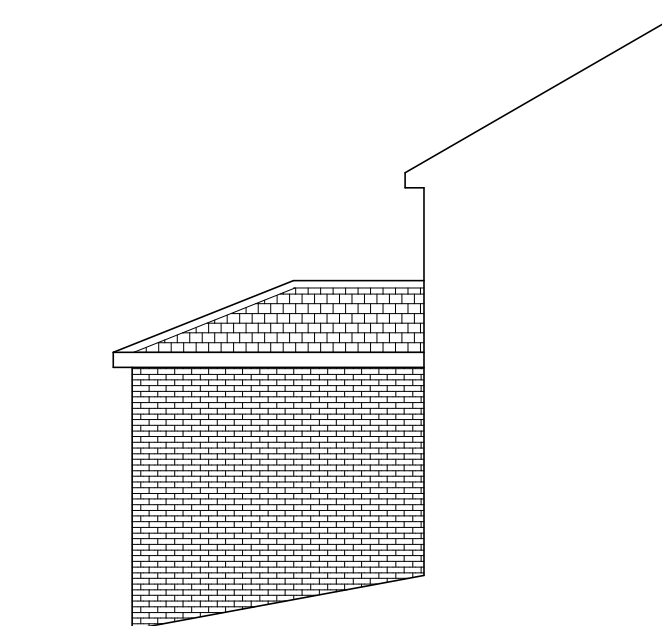

SIDE ELEVATION

Mrs N MARTIN

PROPOSED DISABLED BEDROOM
22 WELFARE VIEW,
GOLDTHORPE
BARNLEY S63 9ED

PLAN & ELEVATIONS

1:100@A3 SEPT 22


Peter Thompson

"Linwood"
Barnsley Road

Dodworth

Barnsley S75 3JR m. 07973251730

e-mail peter-thompson@hotmail.co.uk

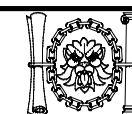

M.C.I.A.T.

t&f. 01226 201391