



- Site Area
- External Teaching
- Sports Pitches
- Soft Informal and social
- Games Courts (hard surfaced)
- Hard Informal and social
- Habitat
- Buildings and Access

Totals

Total Site Area	45,500m ²
Sports Pitches	7,000m ²
Games Courts (hard surfaced)	1,330m ² (x2)
Soft informal and social	1,400m ²
Hard informal and social	1,170m ²
Habitat	600m ²
Buildings and Access	16,500m ²
Existing hard area to south of Post 16 building to be retained as external teaching	c.550m ²
Existing Post 16 Terrace	460m ²
Existing Horticulture Garden	620m ²
Flood	15,730m ²

Based on drawing BP4L_GRE_AWP_DR_94_BW_LL_01 P12

DCSF Site Areas

Barnsley Metropolitan Borough Council
23 OCT 2009
Corporation of Barnsley




- LEGEND
- Existing tree planting to be retained.
All trees to be protected to BS 5837:2005
 - Proposed individual tree planting
(Range of sizes from semi mature to feathered depending on location - actual sizes and numbers to be finalized during stage 2)
 - Proposed shrub planting
(Including climbers, herbaceous/grasses and emergent planting)
 - Proposed hedge planting
(Including both formal and native planting)
 - Proposed amenity grass areas
(Including wildflower and bulb planting)
 - Proposed sports pitch areas
 - Proposed raised planter
 - Proposed pedestrian tarmac Areas
 - Proposed vehicular tarmac Areas
 - Proposed cycle tarmac
 - Proposed feature paving
 - Proposed feature tarmac
 - Existing embankments
 - Soft play areas (rubber surface)
 - Proposed pedestrian crossing
 - Proposed ground graphics/edgings
 - Proposed formal/informal seating
 - Potential location for tensile structure
 - Proposed 'Arboresin' porous surface for trees in paving
 - Proposed gravel surface
 - Proposed raised kerb edge to teaching areas
 - Proposed 1.8m high steel vertical bar boundary fencing
 - Proposed 1.8m high weldmesh fence with matching pedestrian and vehicular gates
 - Proposed 3m high fence to hard games courts with matching vehicular and pedestrian gates
 - Ball stop fence
 - 900mm decorative timber palisade fence with gates
 - Indicative proposed contours (0.5m centres)
 - Indicative proposed spot levels

- Notes
1. Main vehicular access
 2. Main pedestrian access
 3. Disabled parking - 6 no. spaces
 4. Car park - 80 no. spaces
 5. Pedestrian crossing
 6. Main entrance plaza
 7. Maintenance access for grass pitch
 8. Potential location of wind turbine
 9. Taxi drop-off/pick-up area
 10. Service bay
 11. Car park - 24 no. spaces
 12. Pedestrian access to playing fields
 13. Natural turf sports pitch with long and triple jump facilities
 14. Service yard
 15. Potential location of energy centre
 16. Container compound
 17. Car park - 52 no. spaces
 18. Maintenance vehicle parking/turning area
 19. Pedestrian entrance/entrance tender route
 20. Pedestrian entrance
 21. Car park - 24 no. spaces
 22. Art & music garden
 23. Dropped kerb access to workshop
 24. Science garden/external teaching area
 25. Habitat trail
 26. Horticulture
 27. Existing Post 16 informal space
 28. Life skills garden
 29. Living Willow acoustic fence / screen (1.5m high)
 30. External teaching area
 31. Cool garden
 32. Hard games court
 33. Synthetic turf pitch
 34. Cycle skills seating area with cycle stands and shelter
 35. Tensile structure/canopy
 36. Cycle skills garden
 37. Green screen - decorative steel mesh screen with planting
 38. Outdoor performance space/amphitheatre
 39. Outdoor dining/social breakout
 40. Early years garden/external teaching
 41. Soft play (rubber) & sensory garden
 42. Hard play
 43. Opportunity for graffiti art/music wall along ball court fence

REV.	DESCRIPTION	DATE	REV.	DESCRIPTION	DATE



Design Risk
Management
Reference:
CDM

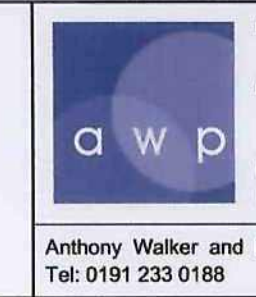



PROJECT
Barnsley BSF - Greenacre SEN School
DRAWING TITLE
Sketch Landscape Masterplan
DRAWING No.
BP4L_GRE_AWP_DR_94_BW_LL_01 P15
SCALE (A1)
1:500
DATE
19-10-2009
DRAWN
AH
CHKD
JH
Anthony Walker and Partners Limited
Tel: 0191 233 0188
Fax: 0191 261 1527
10 Summerhill Terrace
Newcastle upon Tyne
Email: info@awpenvironment.co.uk
www.awpenvironment.co.uk
NE4 6EB

Barnsley Metropolitan
Borough Council
23 OCT 2009
Corporate






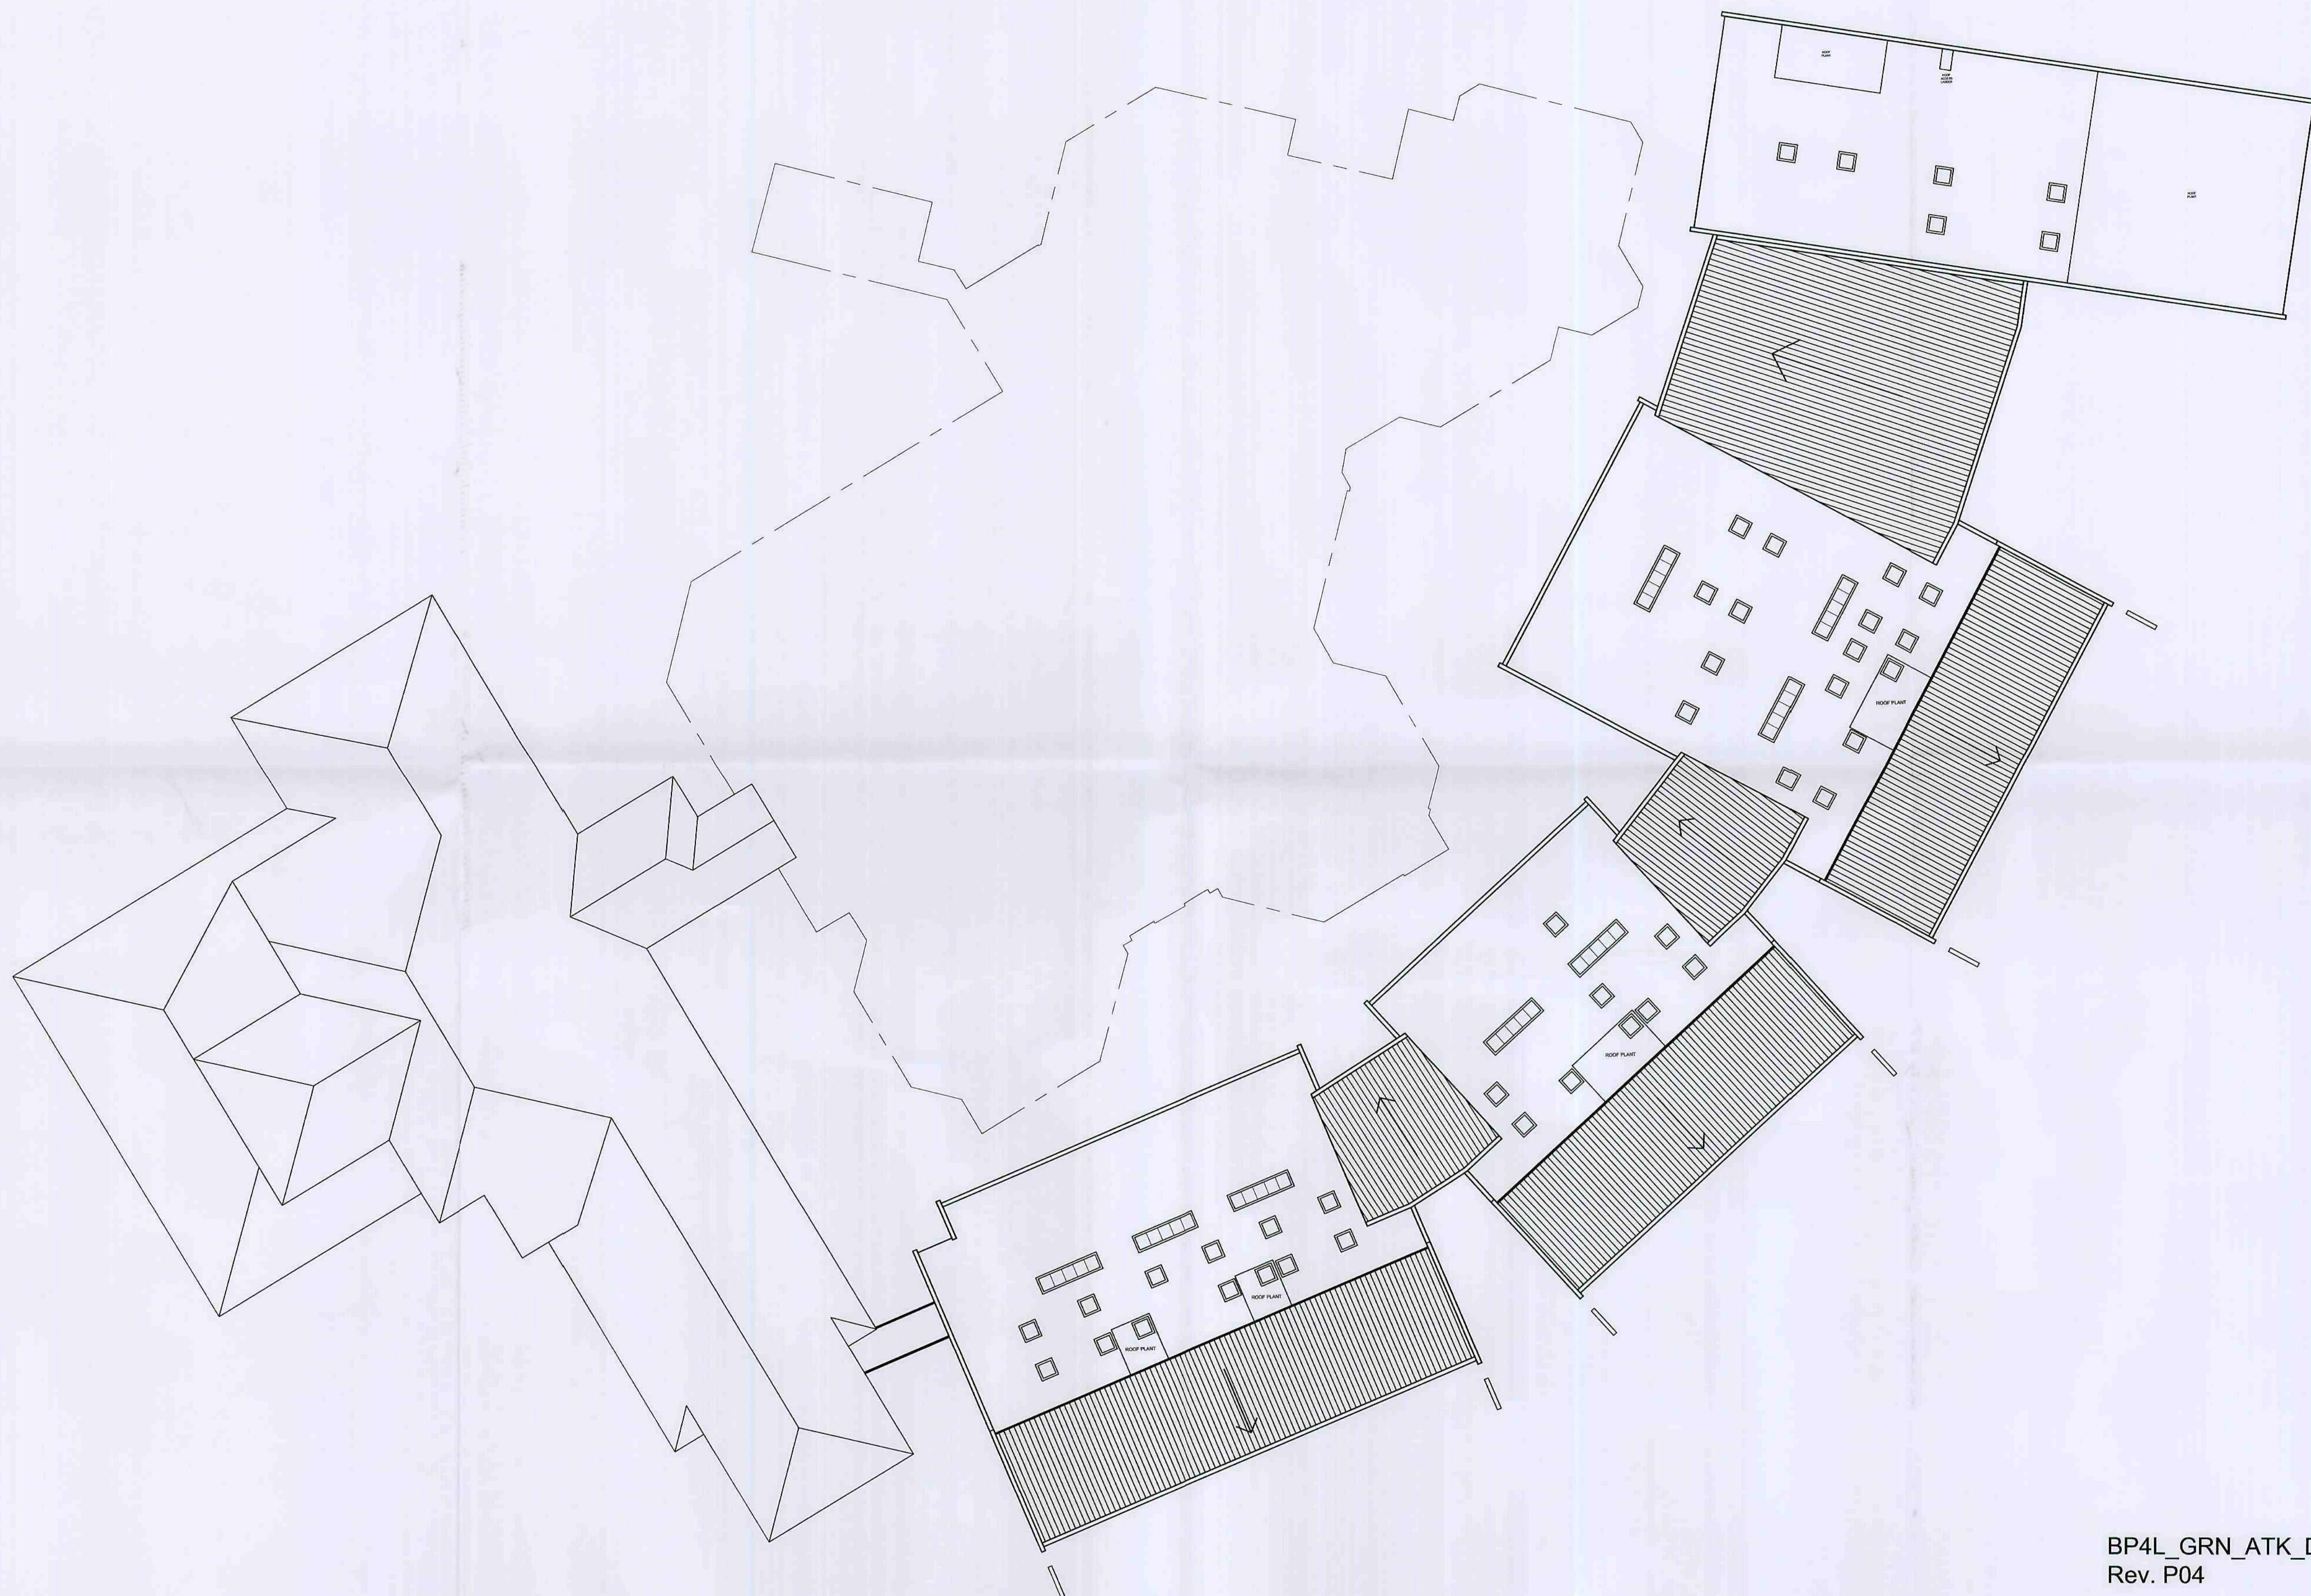

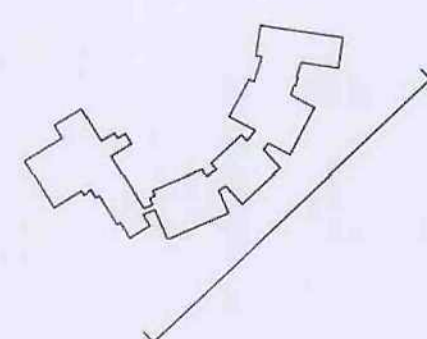

south east elevation

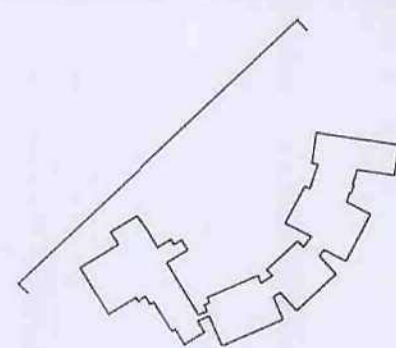

north west elevation