

DIRECT REPAIR SERVICES
20 WOODVIEW
BIRDWELL
BARNSELEY
S70 5TT
TEL: 741078


QUOTE NO: QT225623
REF: west meadows school

VEKA FS 70MM FRAMES
External Colour: White
Internal Colour: White
Outer Frame: 60mm
Frame Height: 2200mm
Dwarf Wall: 600mm
Transom Drop: 400mm
Cill: 150mm Reinforced
Sash Type: Sculptured (Ovolo)
Bead: Sculptured (Ovolo)
Handle Colour (Falcon): White
Locking: Espag
Door Outer: 80mm
Door Threshold: Low 29mm Ali
Door Locking: panic bar ext access
Door Opens: As shown


ULTRAFRAME CLASSIC ROOF
Eaves Beam Gladding: Standard
Tie Bar: No
Box Gutter: 165mm
Gallows Brackets Included: No
Roof Vents: No

Frame Glazing: 28mm soft coat clear tuf
Lead / Fret / Arch: No
Spacer Colour: Black Swiss V
Roof Glazing: 24mm conservaglass blue


Conservatory Quote

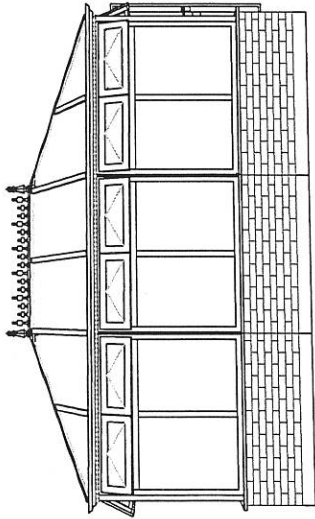


1832

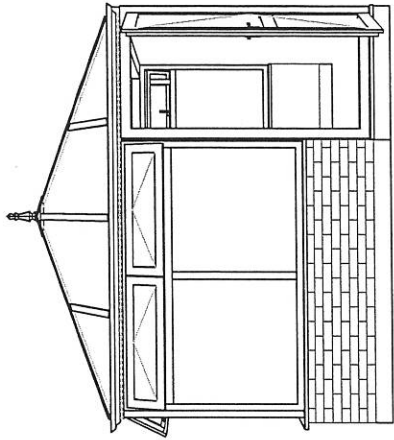

3500

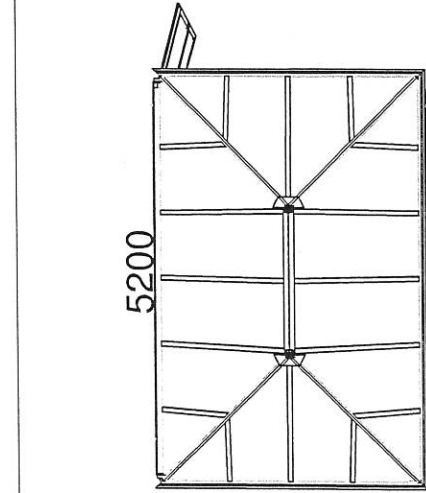

3218

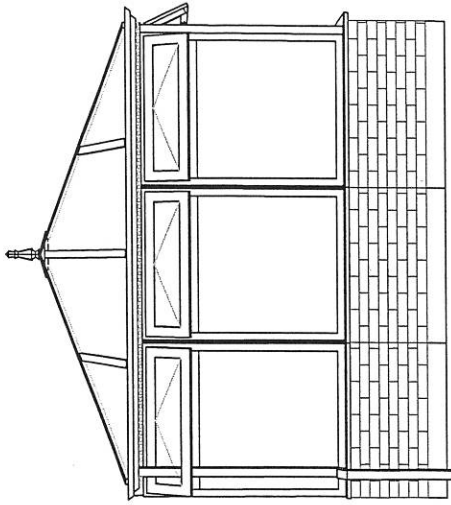

600

3500

Please proceed with this conservatory quote as an order

Sign


Print

Date

If no post code is supplied, the specification of this conservatory will be based on a 0.6kN/m² snow load and a basic wind speed. All dimensions are internal frame sizes and in millimetres. Height is to the external ridge top cap (excluding cresting). Quote is based on the conservatory being square. This document details our interpretation of your requirements.

Quote is valid for 1 month only and is subject to VAT at the current rate. (excludes site delivery)


1832

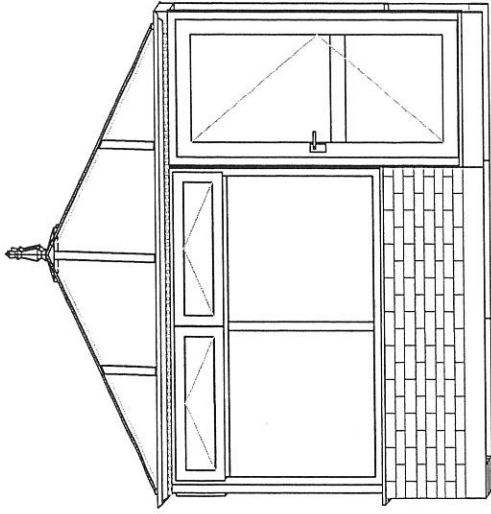


3218

600

3500


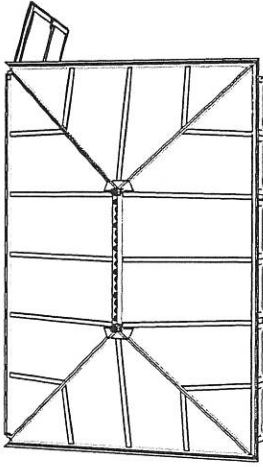


009

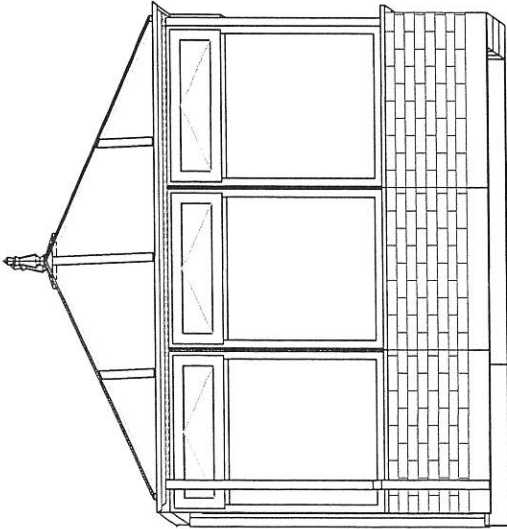


3218

3500

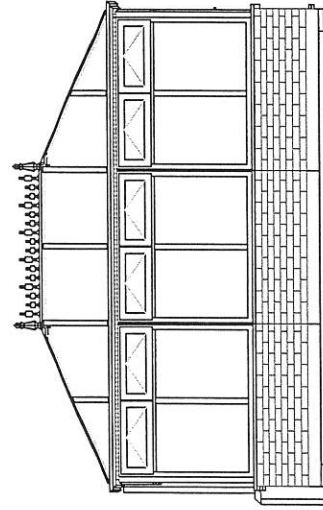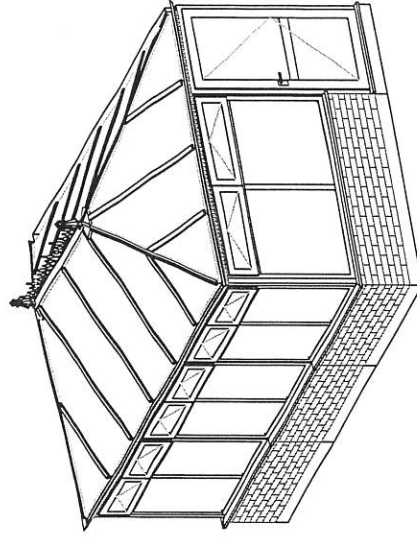

1018 2200

5200

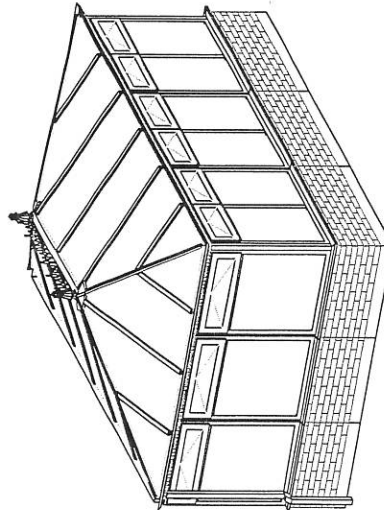

DIRECT REPAIR SERVICES
20 WOODVIEW
BIRDWELL
BARNESLEY
S70 5TT
TEL: 741078
QUOTE NO: QT225623
REF: west meadows school

All dimensions are in millimetres
ALL SIZES SHOWN ARE INTERNAL FRAME
ALL HEIGHTS SHOWN ARE TO EXTERNAL CAPPINGS

6 PART C.A.D.