




FRONT ELEVATION




SIDE ELEVATION




REAR ELEVATION

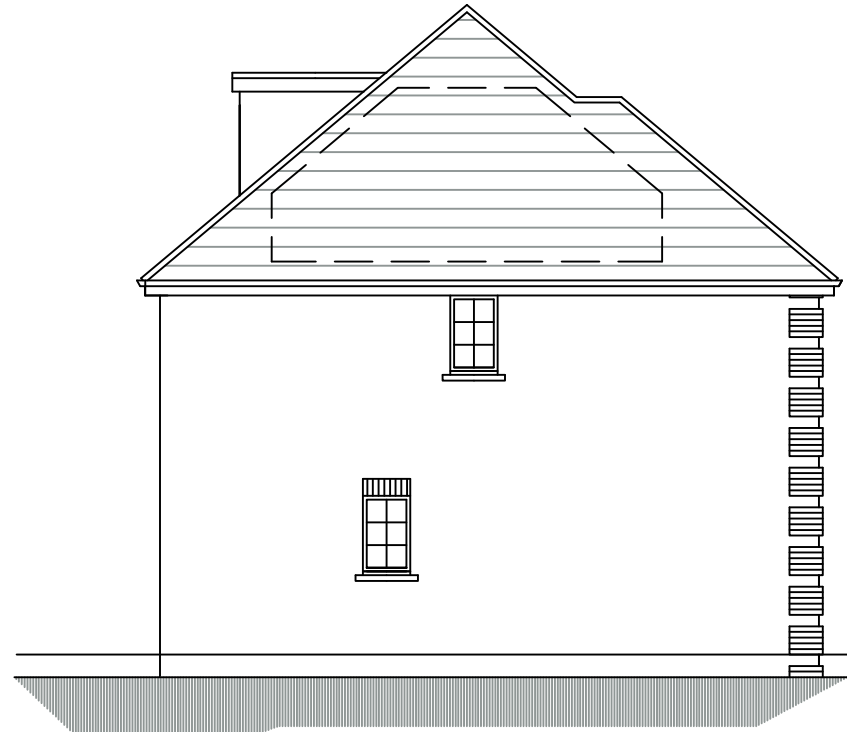


SIDE ELEVATION

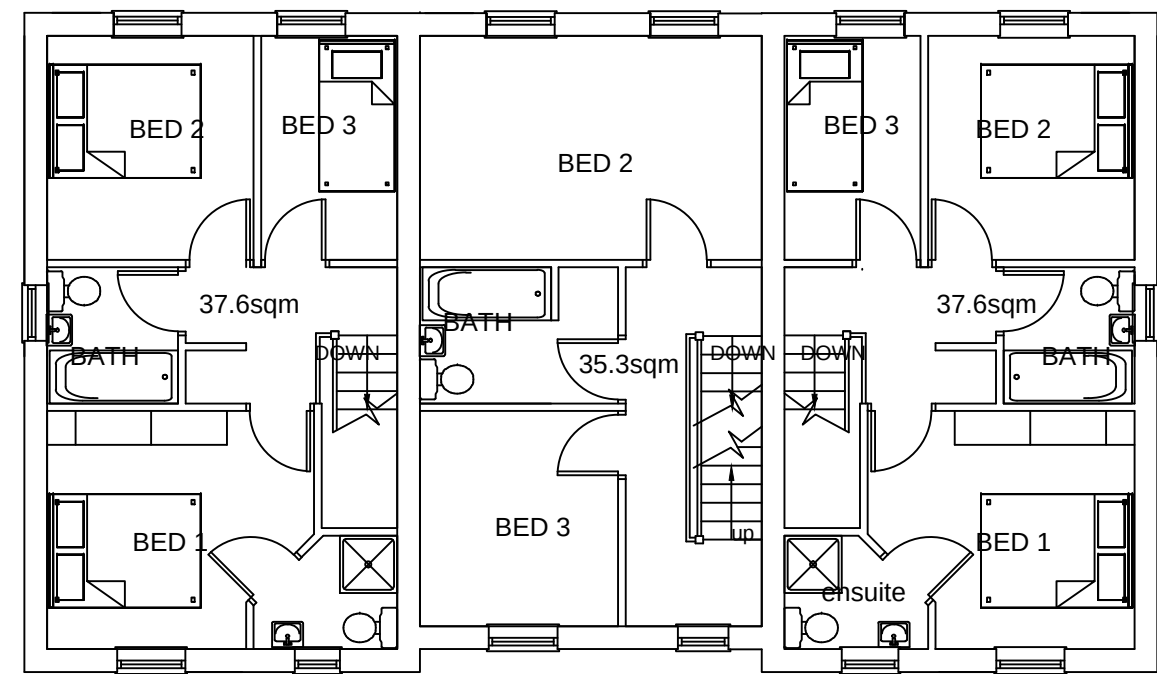

FIRST FLOOR PLAN

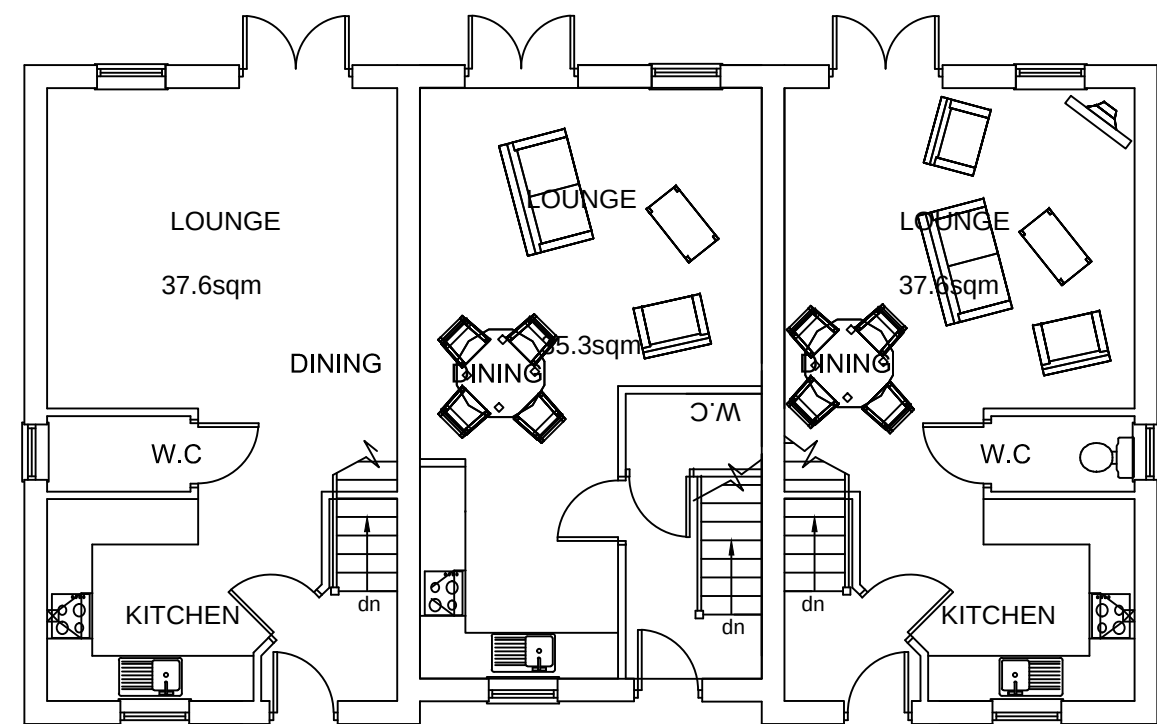


GROUND FLOOR PLAN
PLOTS 1-6

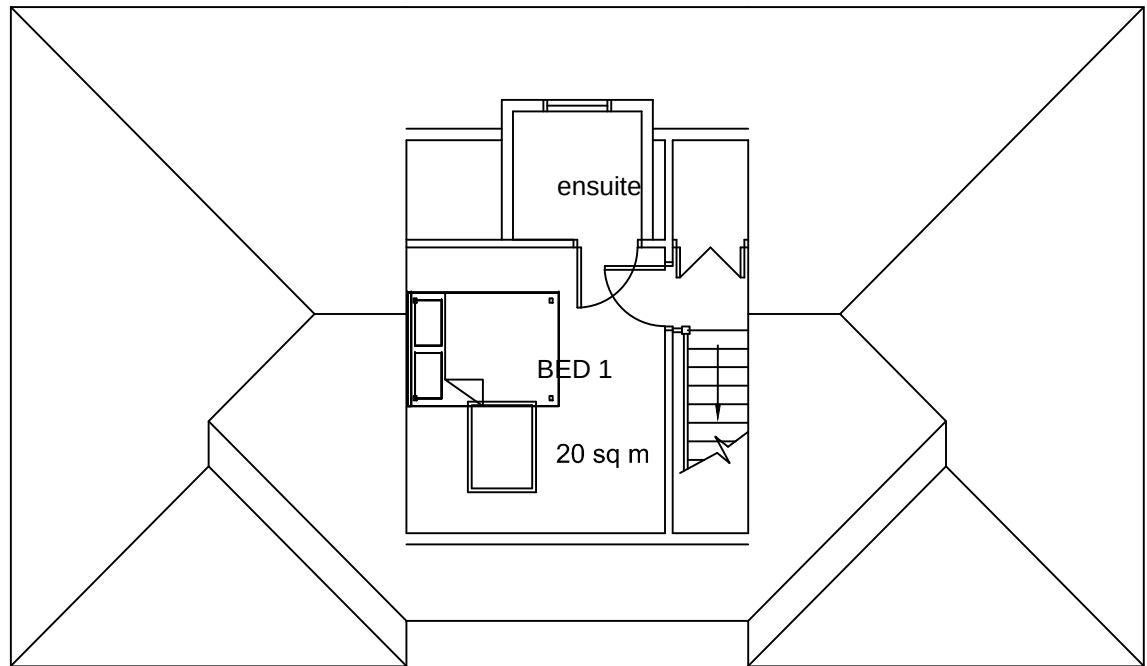

SECOND FLOOR PLAN




FRONT ELEVATION

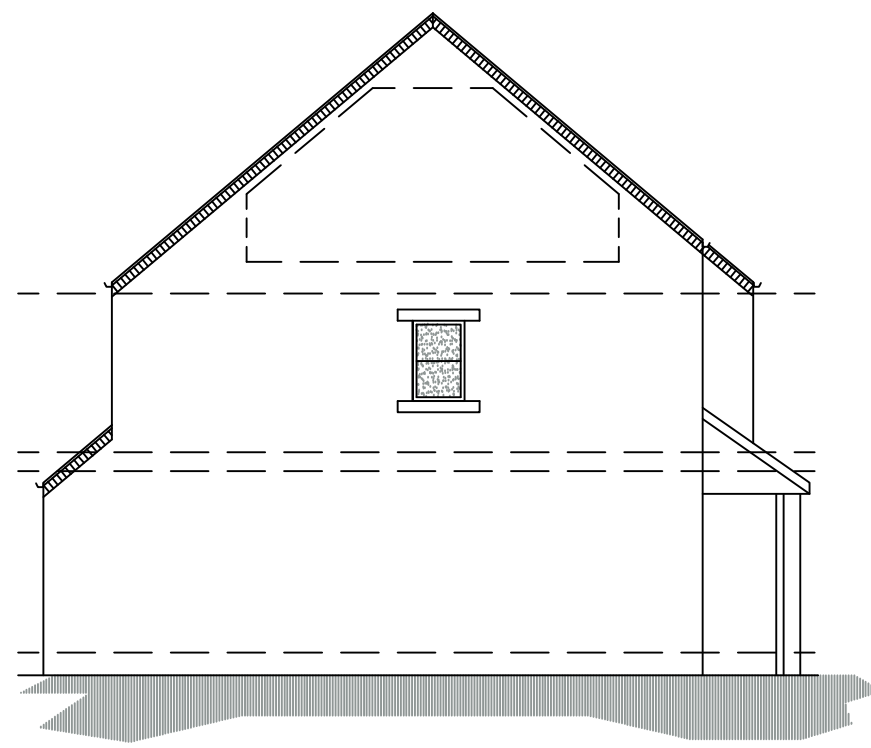


SIDE ELEVATION




REAR ELEVATION

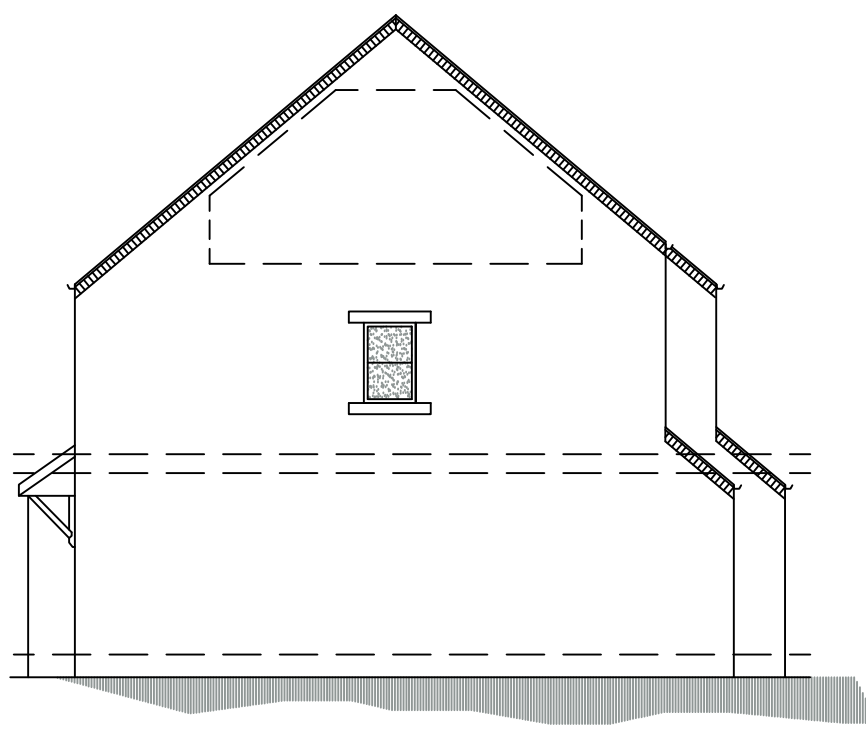


SIDE ELEVATION

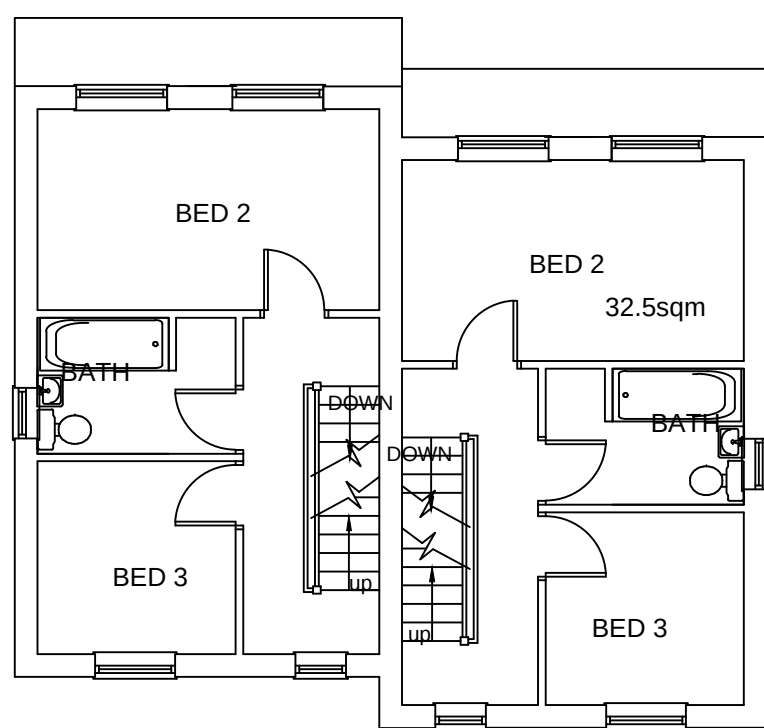

FIRST FLOOR PLAN

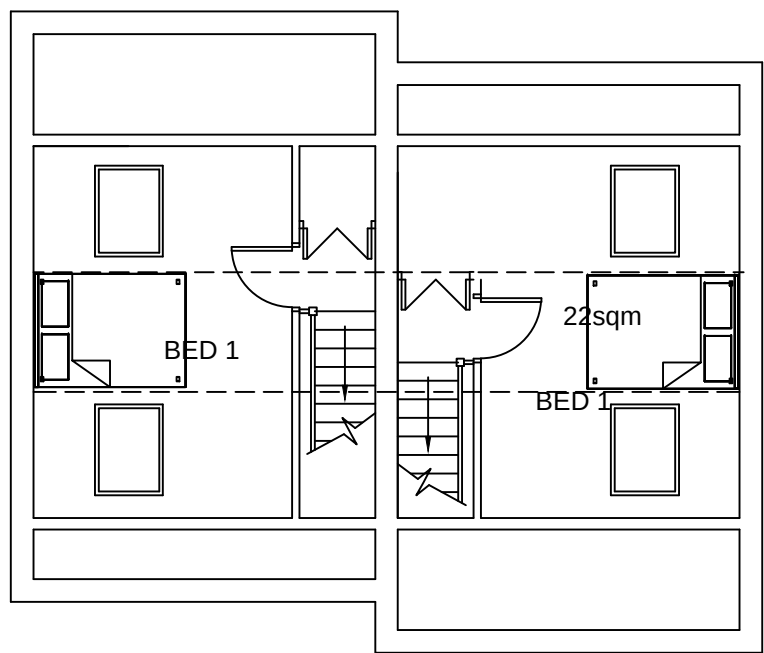

SECOND FLOOR PLAN

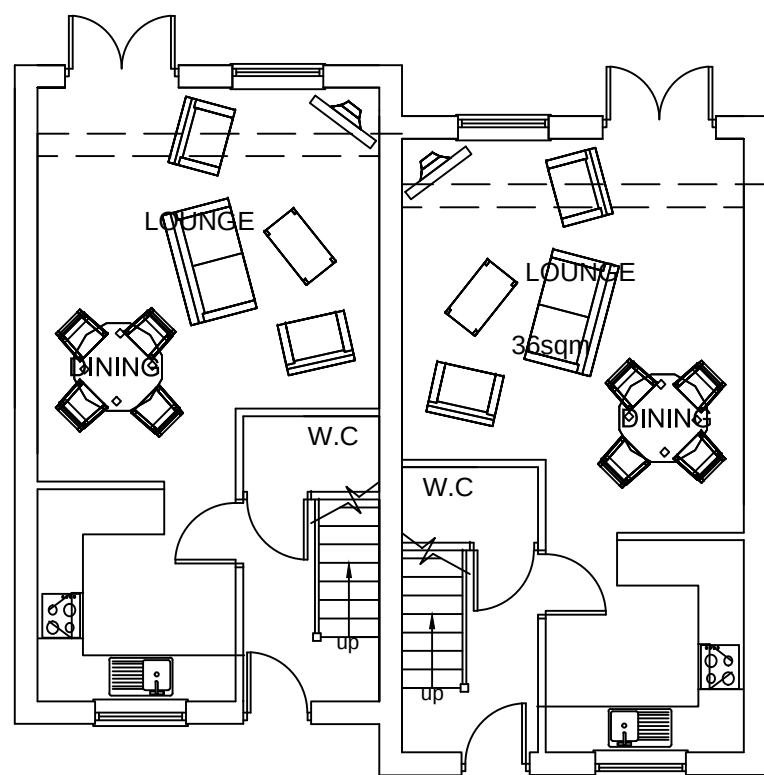

GROUND FLOOR PLAN
PLOTS 7&8

		8 MORSTON BUSINESS PARK, WHALEY ROAD, BARUGH GREEN, BARNLEY. S75 1HQ		Phone: 01226 208482 Fax: 01226 283030 Email: info@whiteaguspартnership.co.uk Web: www.whiteaguspартnership.co.uk	
ARCHITECTURAL SERVICES AND SURVEYORS					
Project. RESIDENTIAL DEVELOPMENT ON SITE OF 'THE DARDS' PONTEFRAC T ROAD CUDWORTH, BARNLEY			Client. ATTA DEVELOPMENTS LTD		
Drawing Title. PLANS AND ELEVATIONS			Date. NOV 2013		Scale. 1:100 @ A1
			Ref. 13-043	Dwg. No. 02	Rev. A
Date	Suffix	Description	Date	Suffix	Description
11-12-13	A	PLOTS 9 & 10 REVISED			