


Stairfoot Highways Survey – PRE CONSTRUCTION

Document Viewer


[illegible]

Cracking identified on Oak Lane

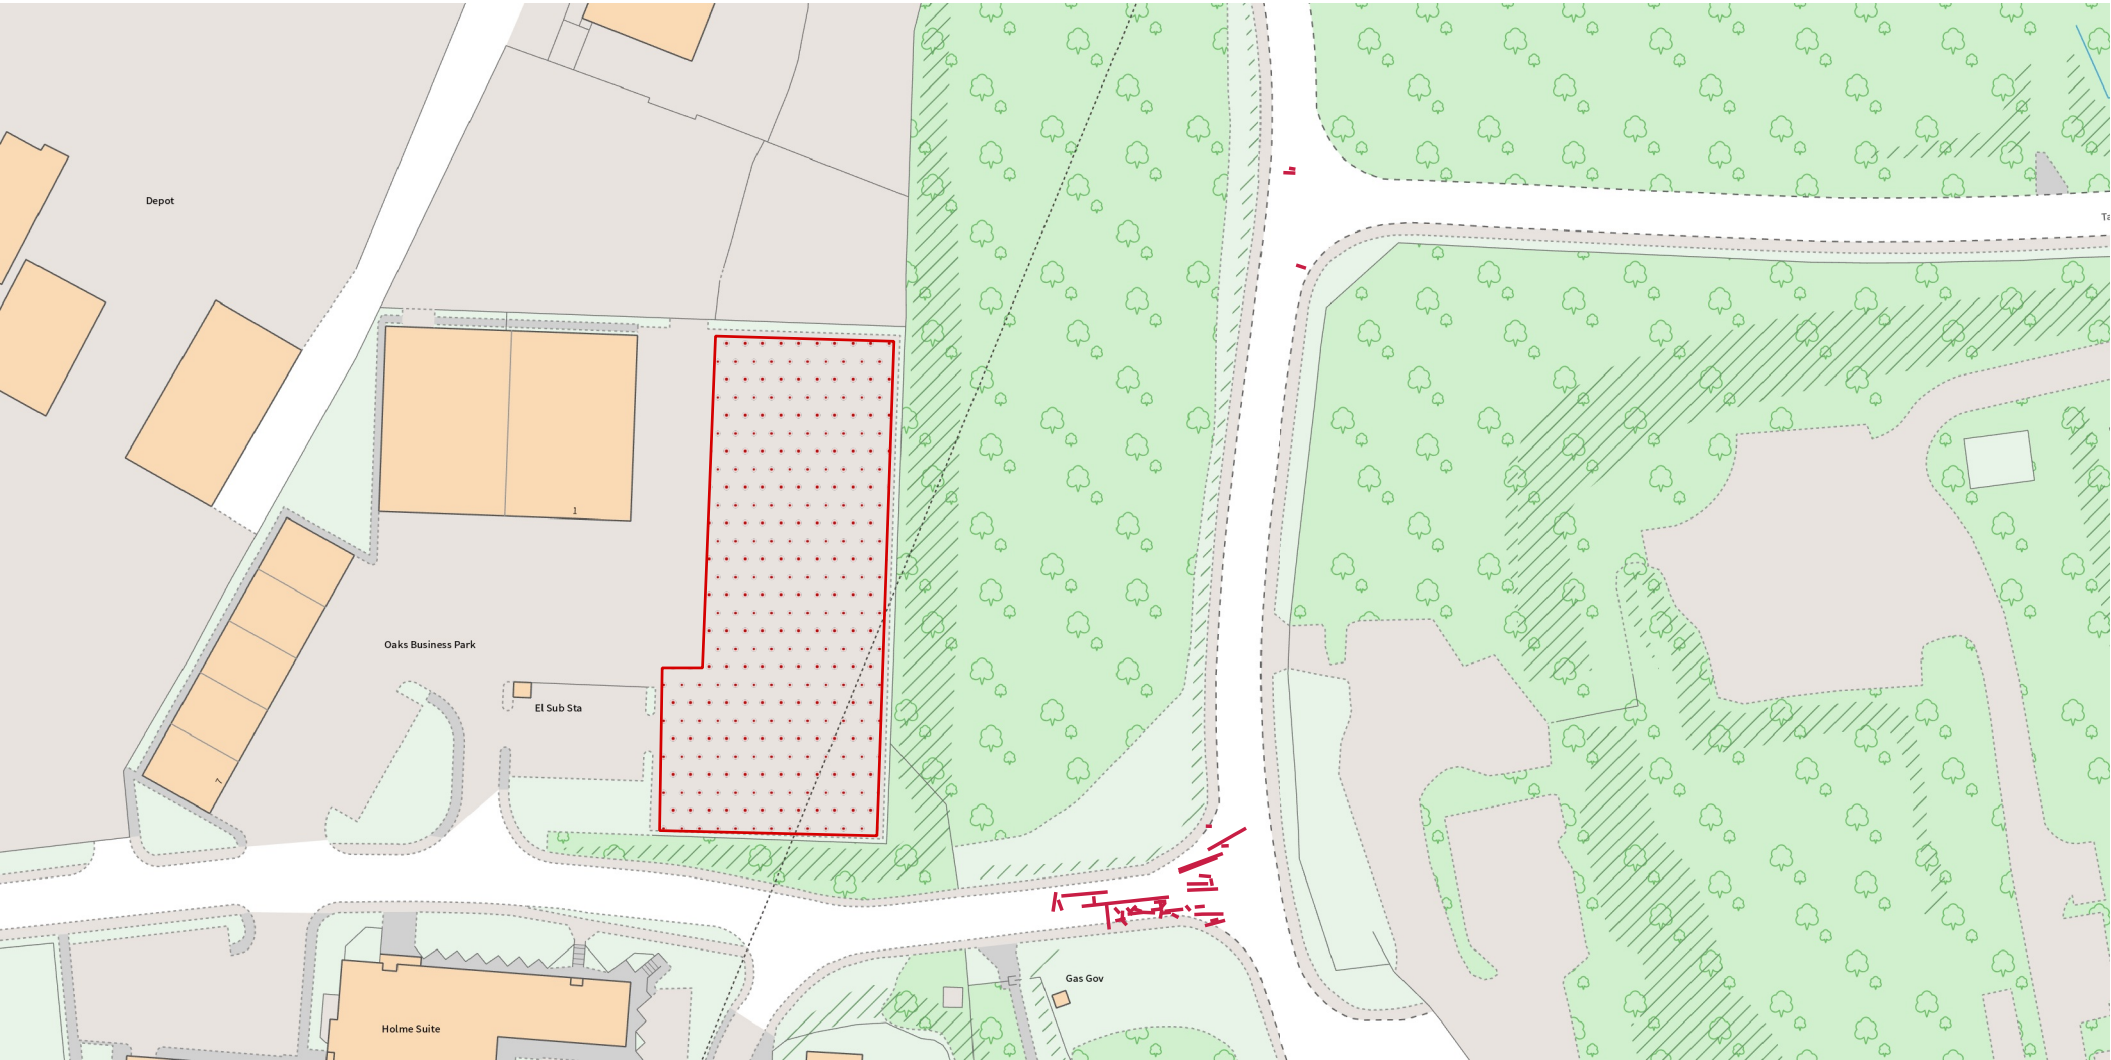

Legend

-  Stairfoot Site
-  Major Cracking

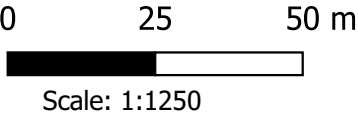

Stairfoot
Highway Survey
Oaks Lane plus 30m of Tank Row

Legend

-  Highways Survey
-  Stairfoot Site



70 m

Stairfoot Highways Survey Pre-Construction



