


Proposed longitudinal driveway section A-A
Scale 1:50

Line of previous level


Maximum Gradient 1:12

Max Wall Height 600mm for pedestrian visibility

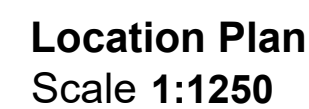

W: www.HirstArchitects.com
E: Office@HirstArchitects.com
T: 01226 491 777

THIS DRAWING/COPY AND ANY DESIGN THEREON IS PROTECTED BY COPYRIGHT AND IS THE PROPERTY OF HIRST ARCHITECTS LTD. IT IS TO BE USED ONLY FOR THE PURPOSE FOR WHICH IT WAS EXPRESSLY LOANED AND IS NOT TO BE COPIED IN ANY FORMAT. INFORMATION WITHIN THIS DRAWING IS NOT TO BE PASSED TO ANY THIRD PARTY WITHOUT PRIOR WRITTEN CONSENT. ALL MEASUREMENTS TO BE CHECKED ON SITE PRIOR TO CONSTRUCTION. DO NOT SCALE THIS DRAWING.

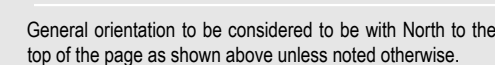

--- NOT FOR CONSTRUCTION ---

Important Notes:

All measurements to be confirmed by the main contractor pre-commencement.

CLIENT / APPLICANT
Mr Track Dunhill

SITE ADDRESS
2 Bodmin Court
Monk Bretton
Barnsley, S71 2BP

PROJECT STAGE PLANNING

JOB NUMBER	RIBA STAGE
HA-241002	3

DRAWING TITLE
Proposed Combined Plans

REV Original Issue

[illegible]

SCALE
VARIES

Hirst Architect LTD
Royal Institute of British Architects
Chartered Practice

Office@HirstArchitects.com
01226 491 777