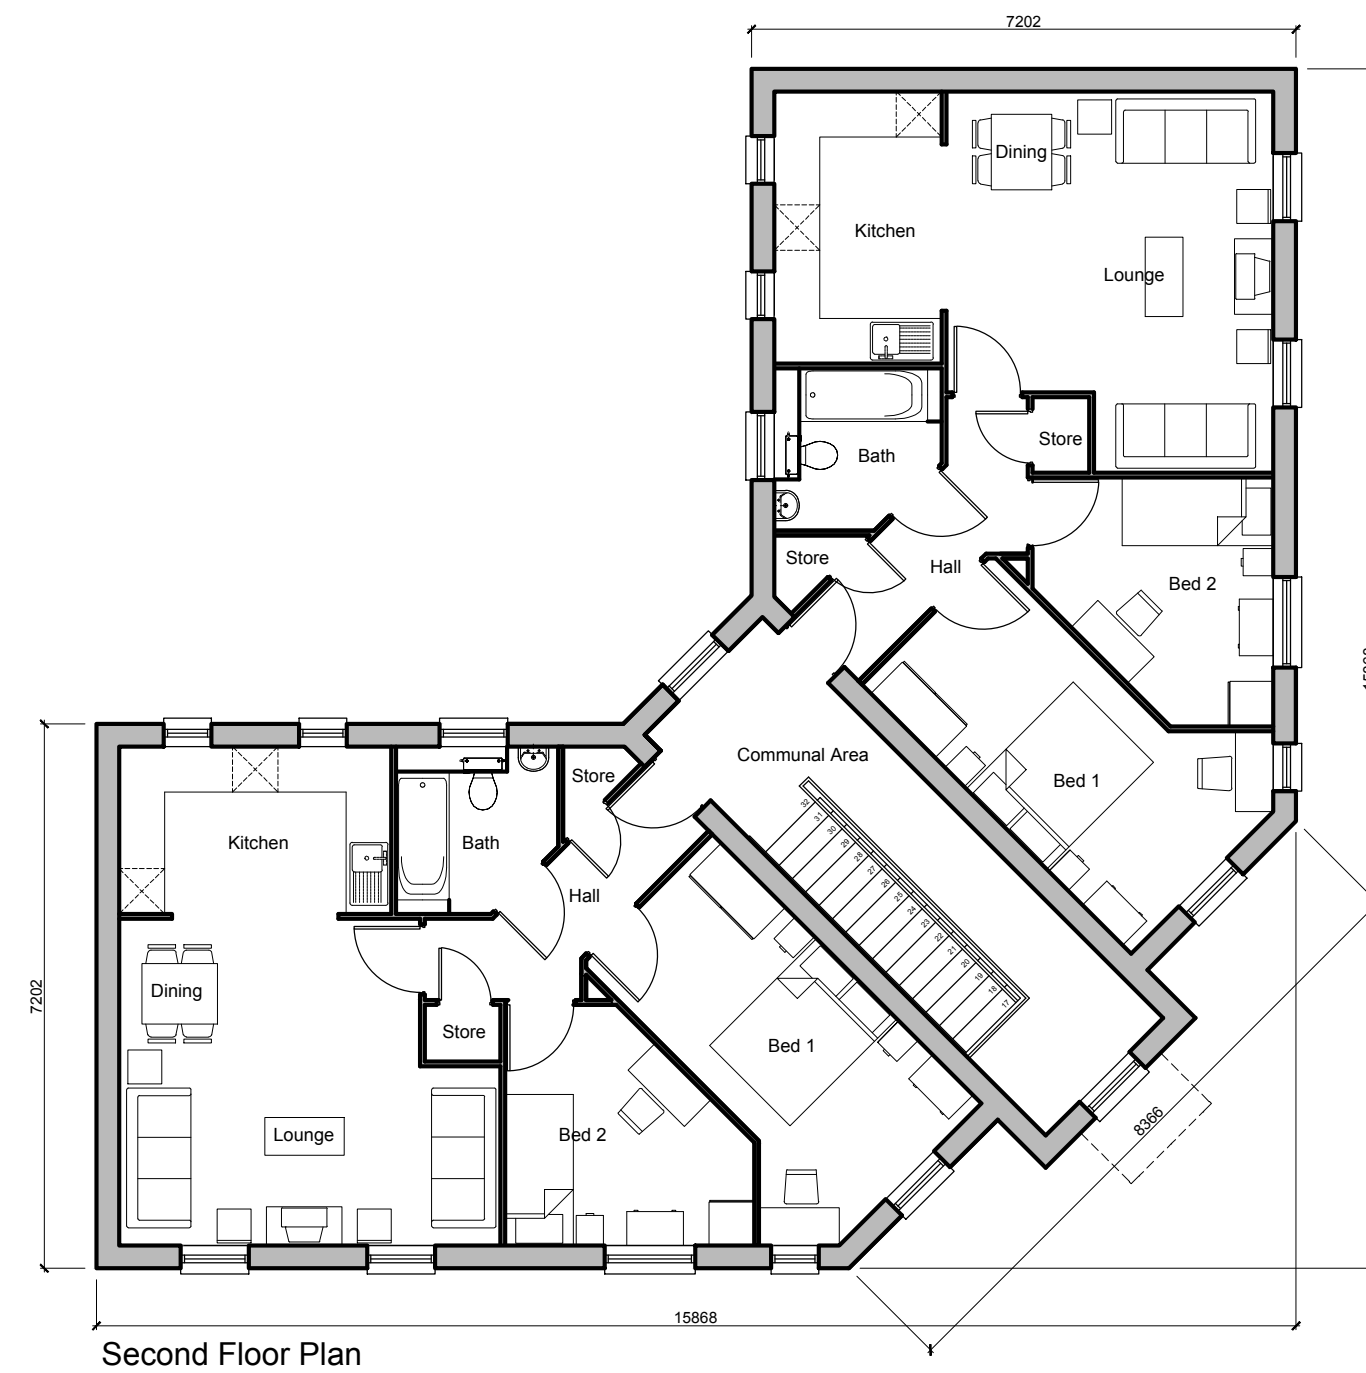
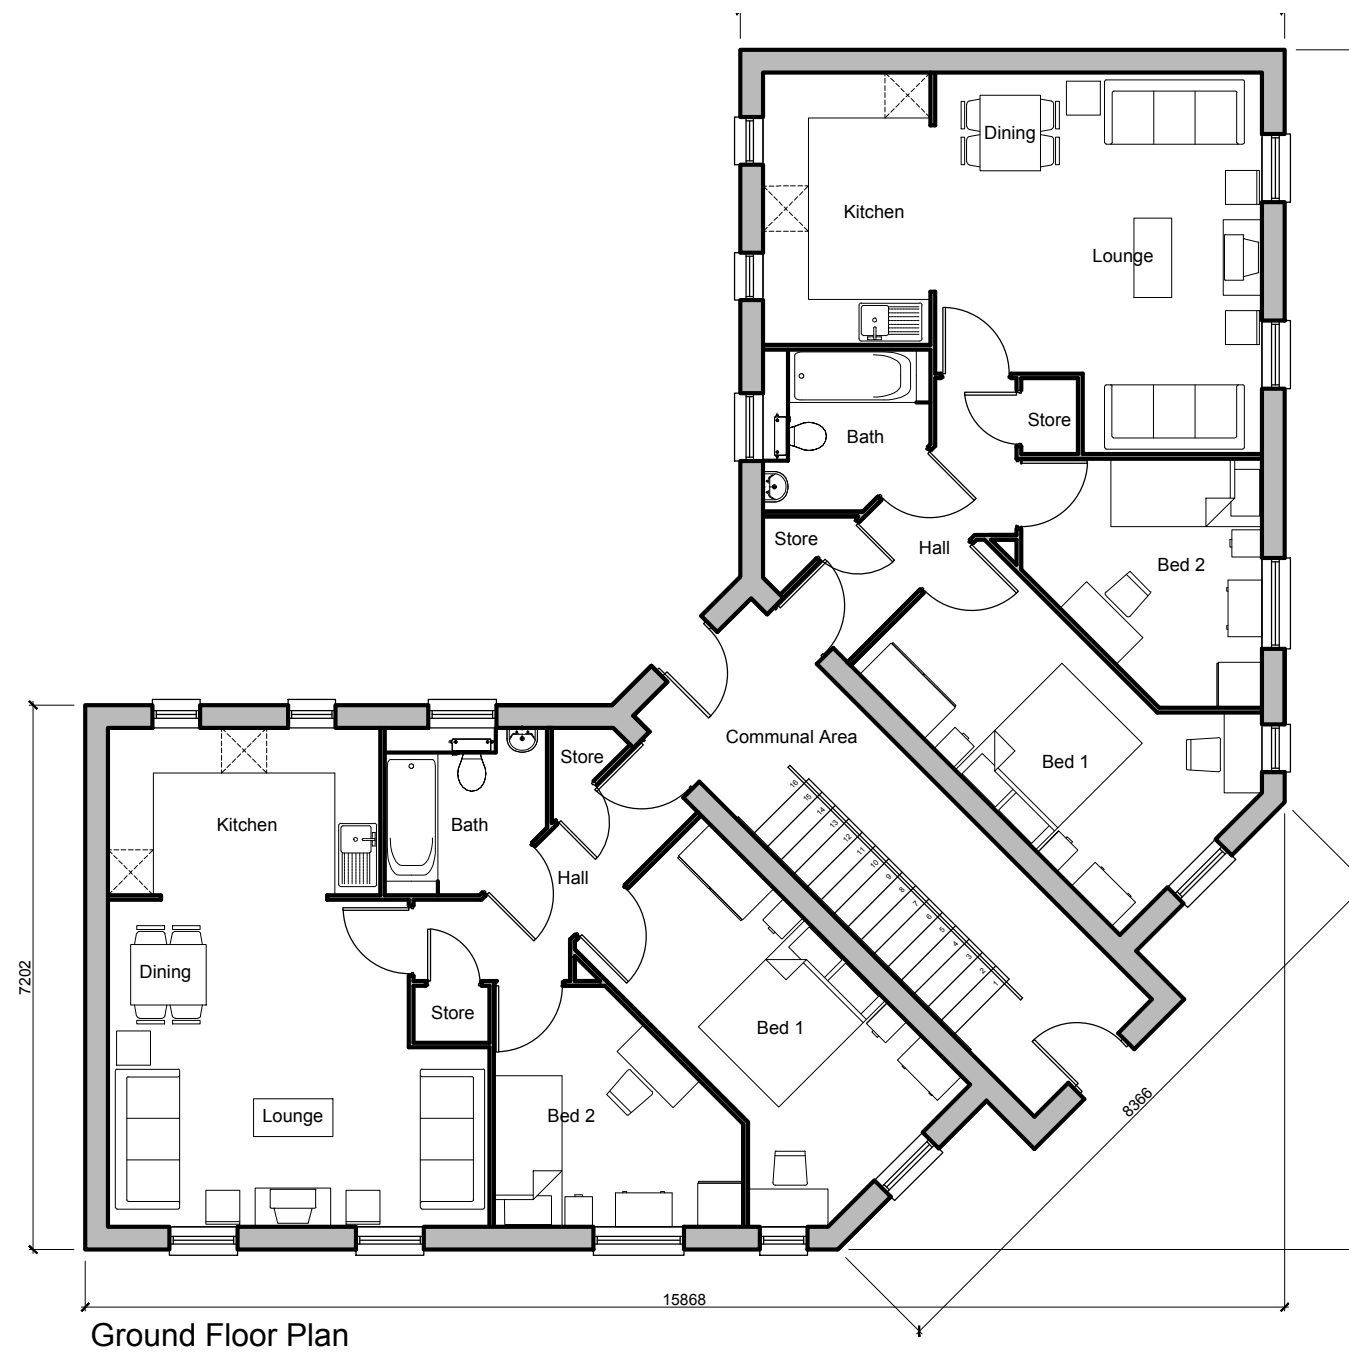


Revised:	Date:	Drawn:	Checked:
Project			
PROPOSED RESIDENTIAL REDEVELOPMENT THURNSCOE BARNLEY KEEPMOAT PLC			
THURNSCOE HOUSE TYPE N 700 sq ft (2B3P) APARTMENT LAYOUT PLANS CfSH Level 4 & DQS			
Drawing No. 3835 - RM1 - Apartments - House Type - N - Plans			
Date: 04.01.10 Scale: 1/100 @ A2 Drawn: J.A.J.B Checked: K.N.S			
CAD Ref:			
Note: Do not scale from this drawing. All dimensions to be checked on-site.			
Watson Battay Architects Limited Shires House, Shires Road Guiseley, Leeds LS20 8EU T: 01943 876 665 F: 01943 882 300 E: enquiries@watsonbattay.com W: www.watsonbattay.com			 Copyright © Watson Battay Architects Limited
 ISO 9001:2000			
 BREEAM			
			
redefining space ■ delivering the vision			