
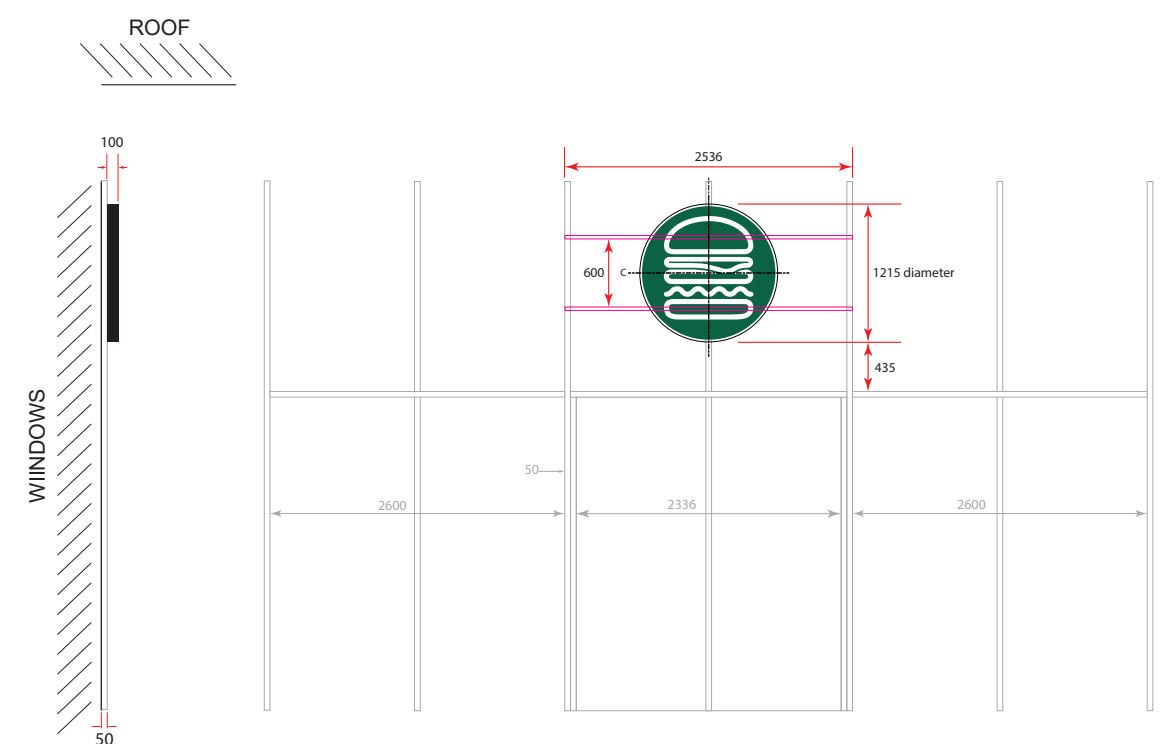
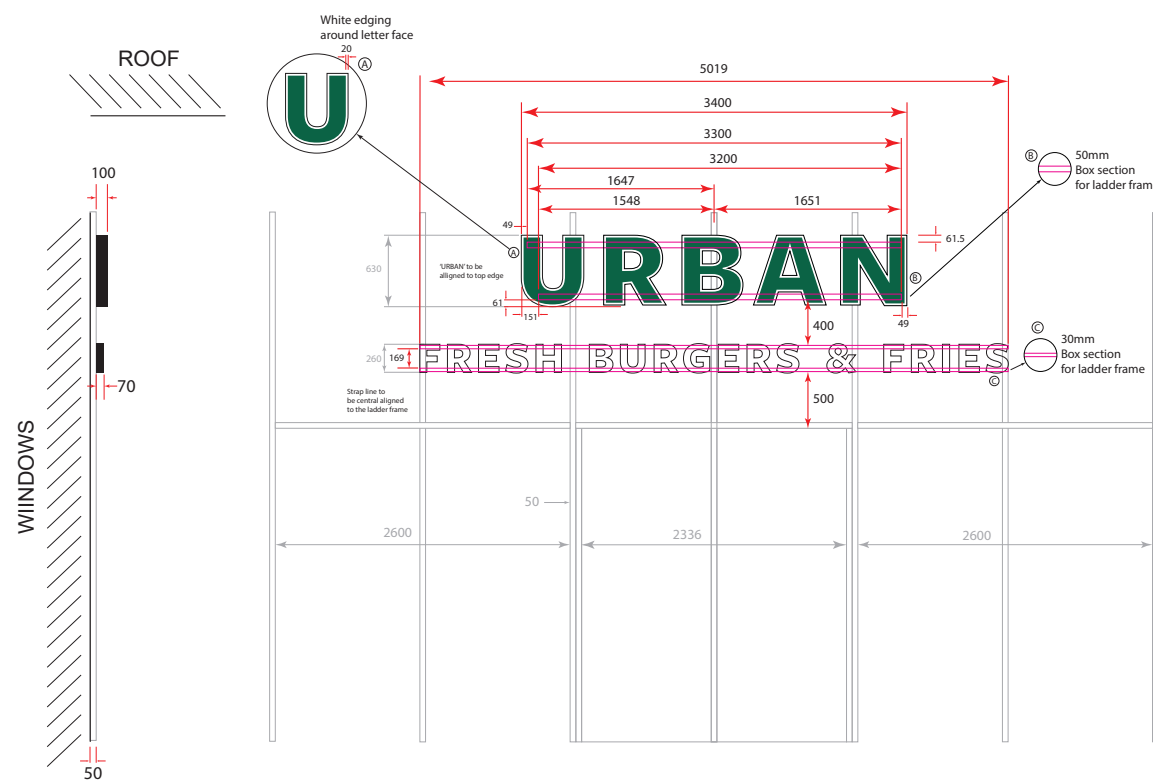


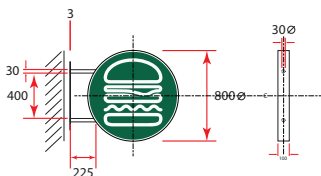

Existing window frames and dimensions

Ladder frame and new dimensions

Sign text

Dimension lines



01302 800 250 | sales@visual-group.co.uk
www.visual-group.co.uk | Hunt Lane, Doncaster

Drawn by: Jake Bradley

Date: 05.10.22

Project: URBAN Barnsley: Illuminated text and logo

Revision: V0.1

Scale: 1.5% scale @ A3

Checked by:

Date: