Homes by Strata House Prototype – G-Life Geneva

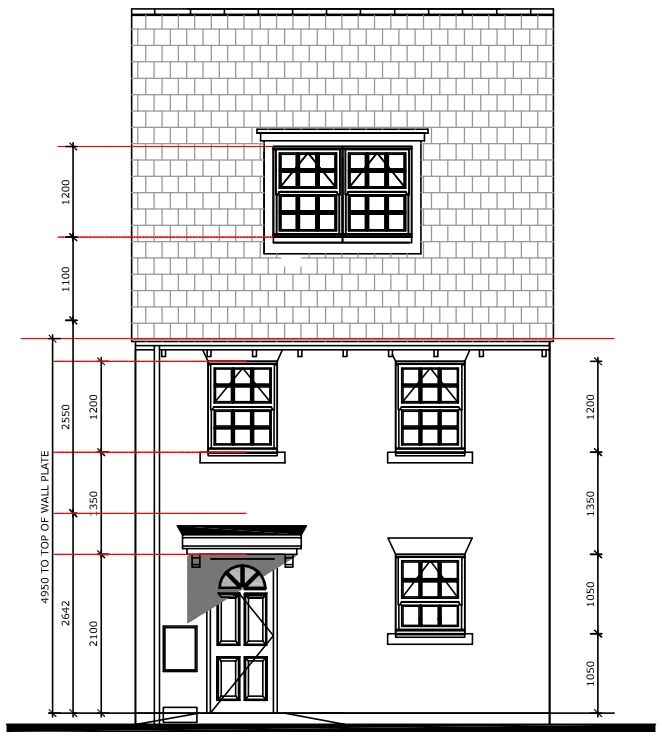

Front Elevation

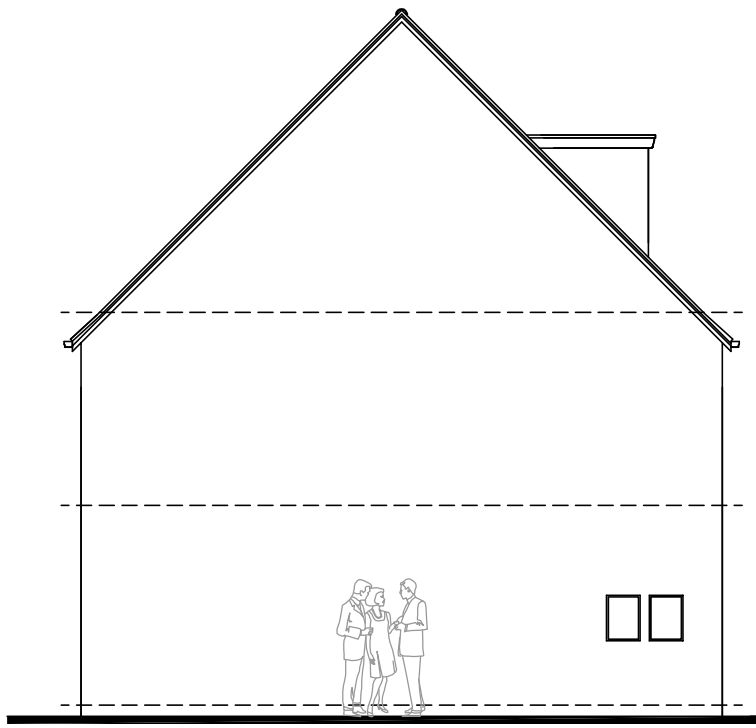

Side Elevation

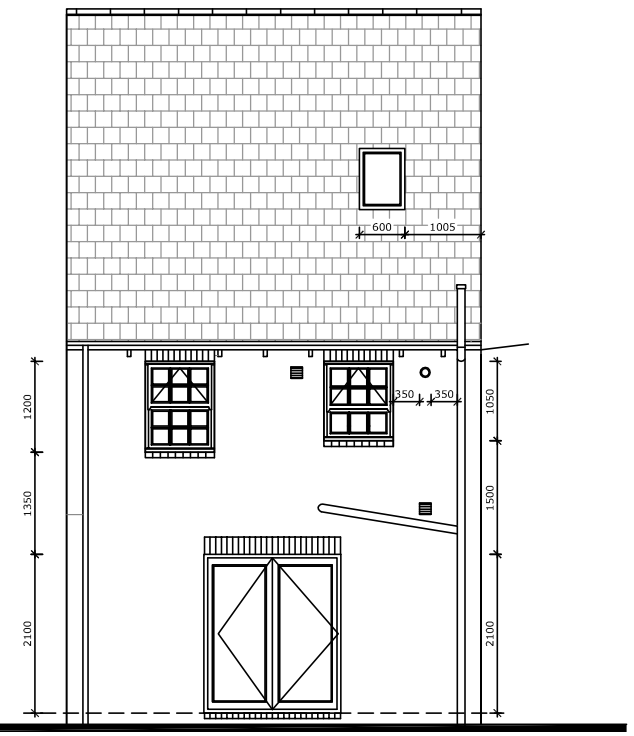

Rear Elevation

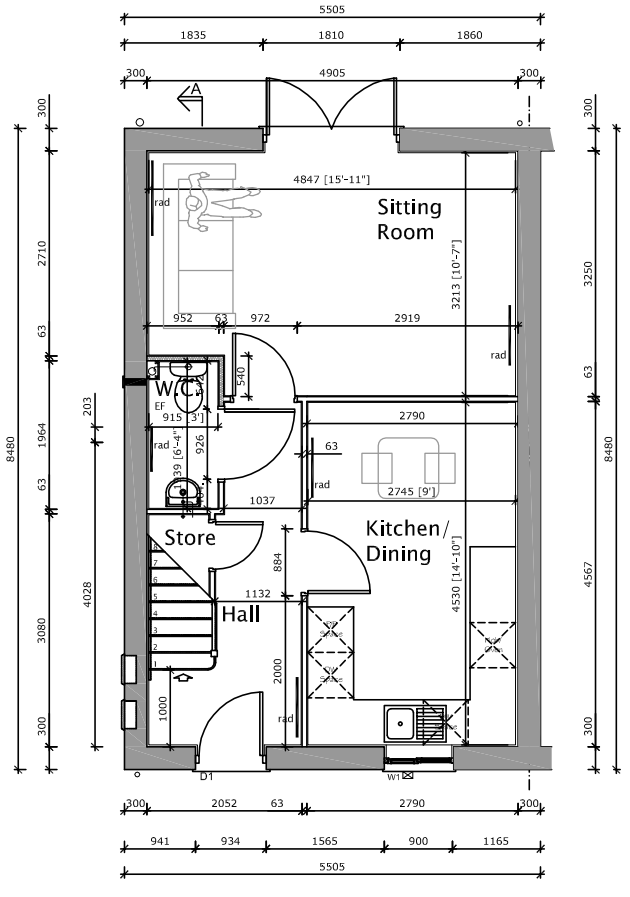

GROUND FLOOR

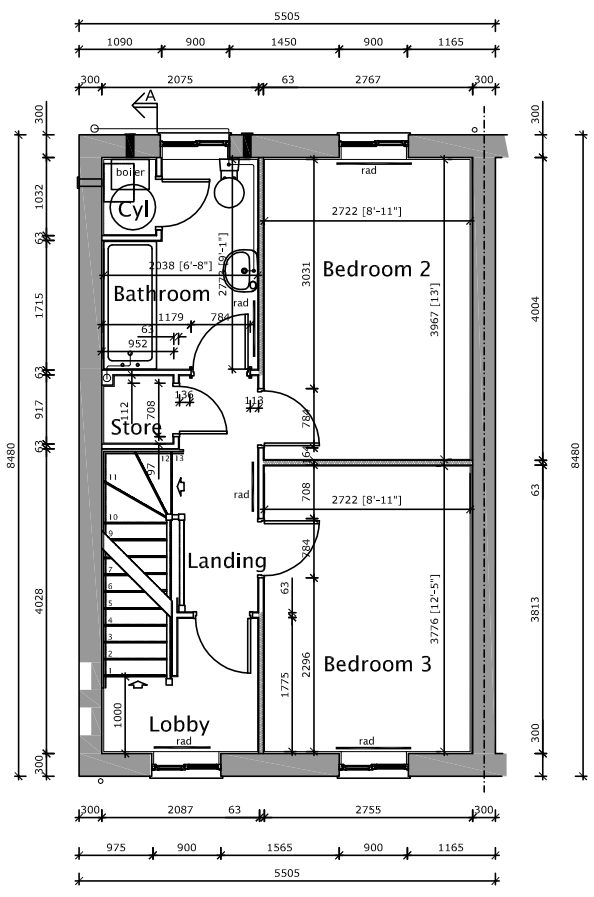

FIRST FLOOR

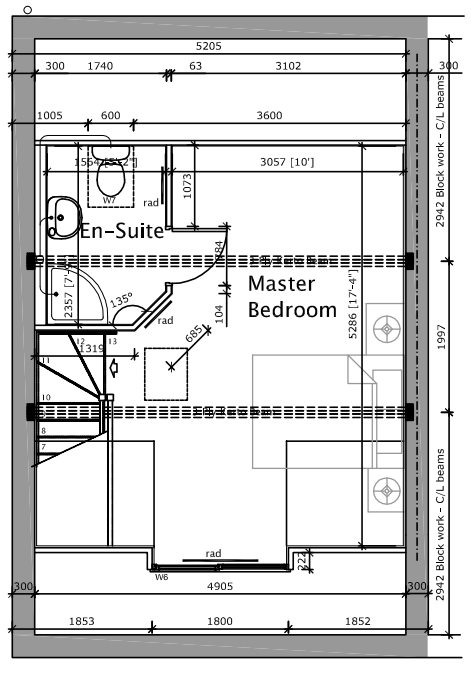

SECOND FLOOR

homes by strata

strata homes limited quay point lakeside doncaster DN4 5PL
T 01302 308508 F 01302 308501 www.homesbystrata.co.uk

scale: 1:100@A3 | drawn by: | app'd by: | date: 03/11/2010

Project: HOUSE TYPES
GLIFE

Drawing: GENEVA 1065 sq.ft.
PLANNING DRAWING

Drawing Number:	House Ref	Drawing
	GLIFE 26	10

Revision -