


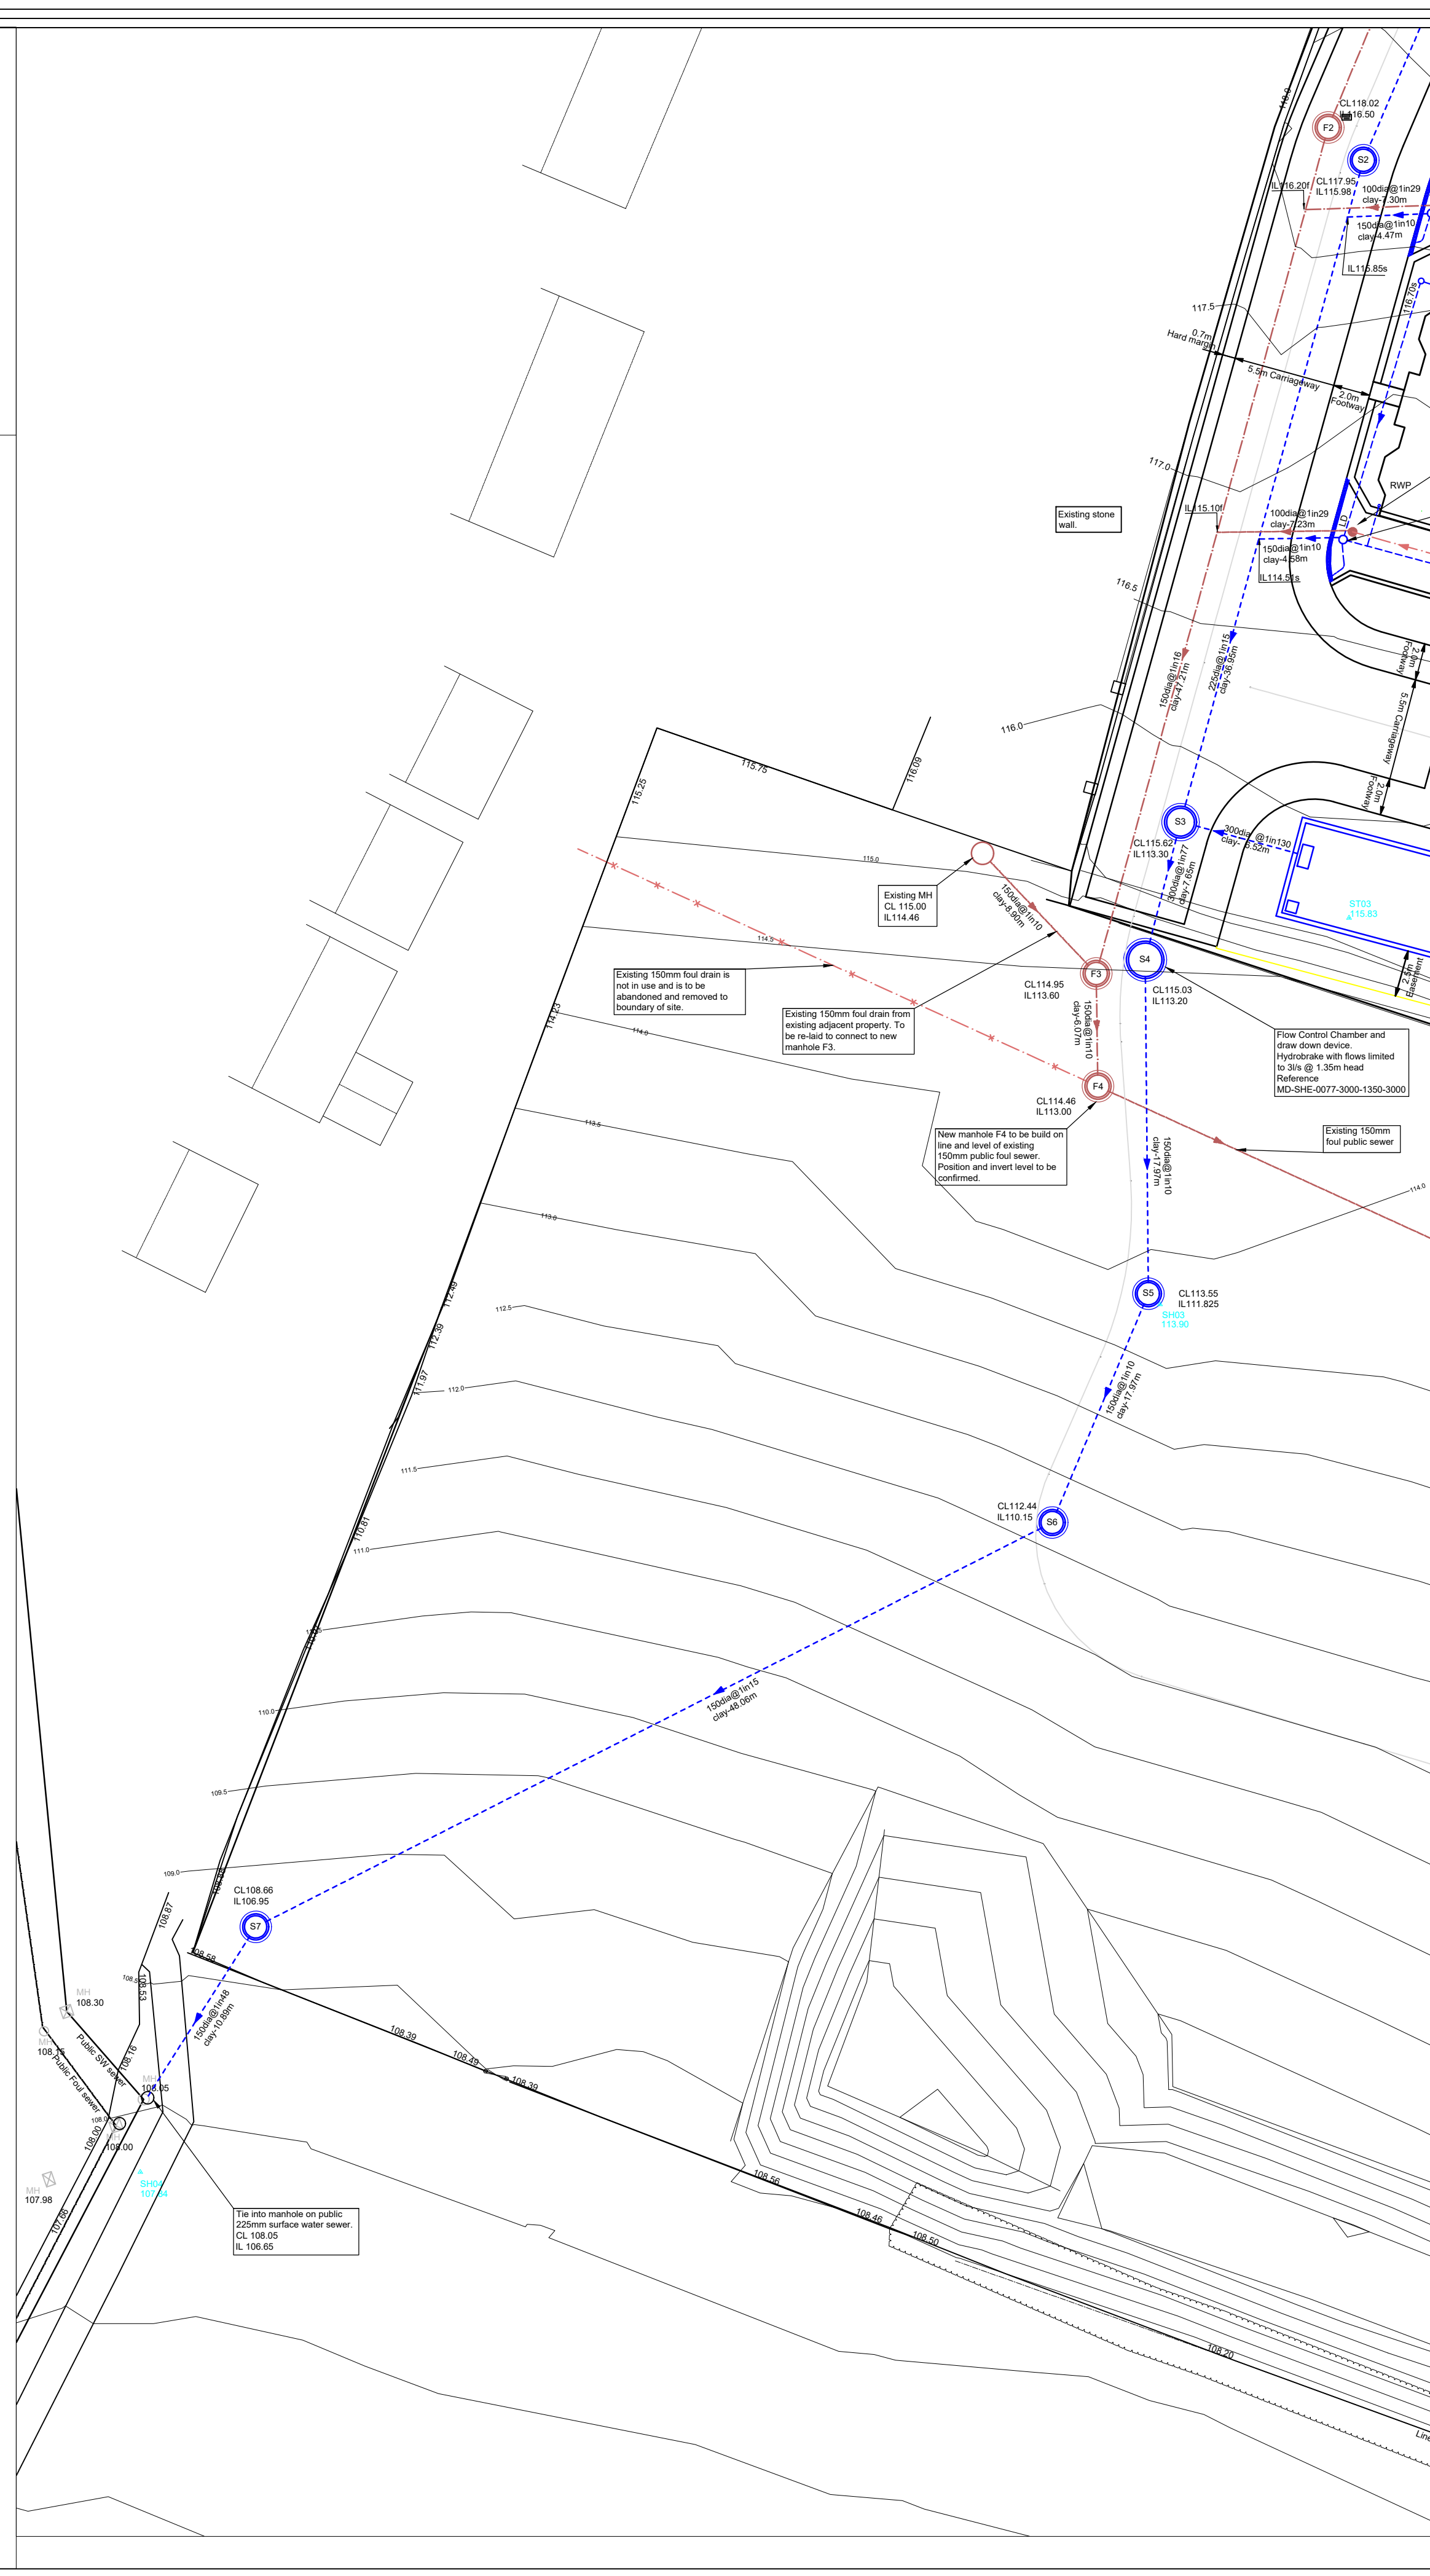

- | | | |
|-----|--|---------|
| B | Driveways amended to 3.3m. Position of plots 2 & 3 amended to suit new driveway width. | 20-03-2 |
| A | First issue for approvals | 20-01-2 |
| REV | DETAILS | DATE |

The logo for HMM DESIGN, featuring the letters 'HMM' in a large, bold, sans-serif font, with 'H' in red and 'MM' in dark grey. Below 'HMM' is a thin horizontal line, and underneath that, the word 'DESIGN' is written in a smaller, dark grey, sans-serif font.

Drawn HM	Checked HM		
Drg.No. YH753/13B		Date 20/01/2021	