



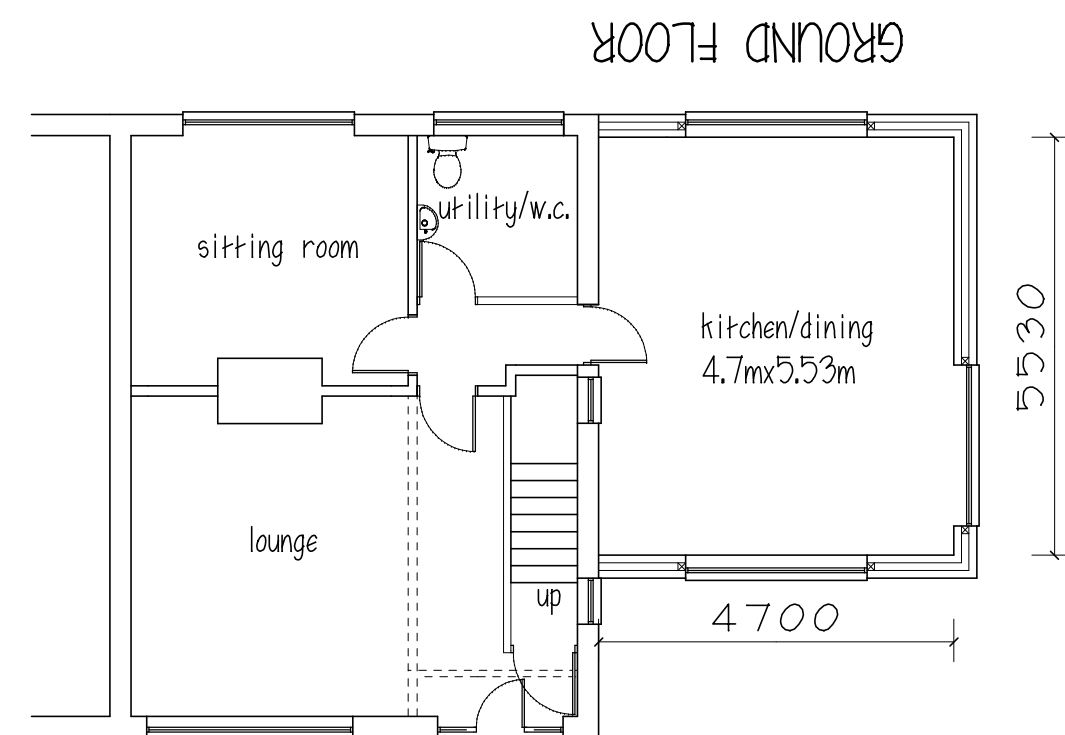

GROUND FLOOR



FRONT ELEVATION

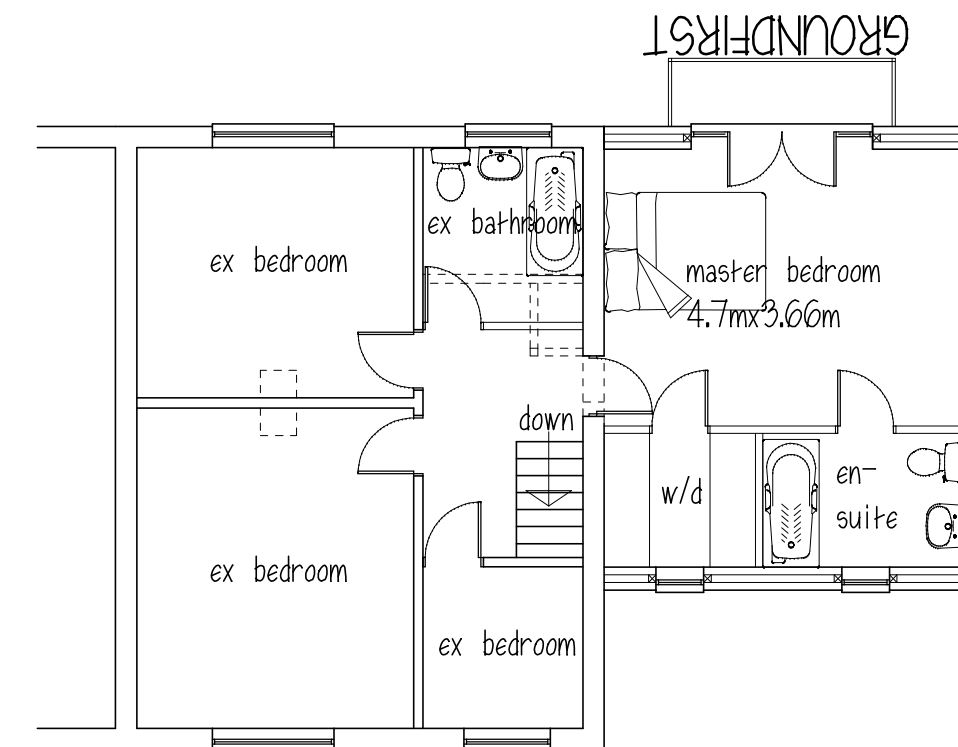

FIRST FLOOR



SIDE ELEVATION



REAR ELEVATION

ROOF - concrete tiles to match
WALLS - brick to match
WINDOWS & DOORS - Upvc to match

Ms R FOX

PROPOSED EXTENSION
LYNTON, 1 BROADCARR RD.
HOYLAND
BARNLEY S74 9BT

EXISTING PLANS & ELEVATIONS

1:100 @ A3 MAR 24

Peter Thompson

"Linwood"


Barnsley Road

Dodworth

Barnsley S75 3JR tef. 01226 201391

m. 07973251730

e-mail peter-thompson@hotmail.co.uk

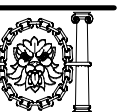

M.C.I.A.T.