



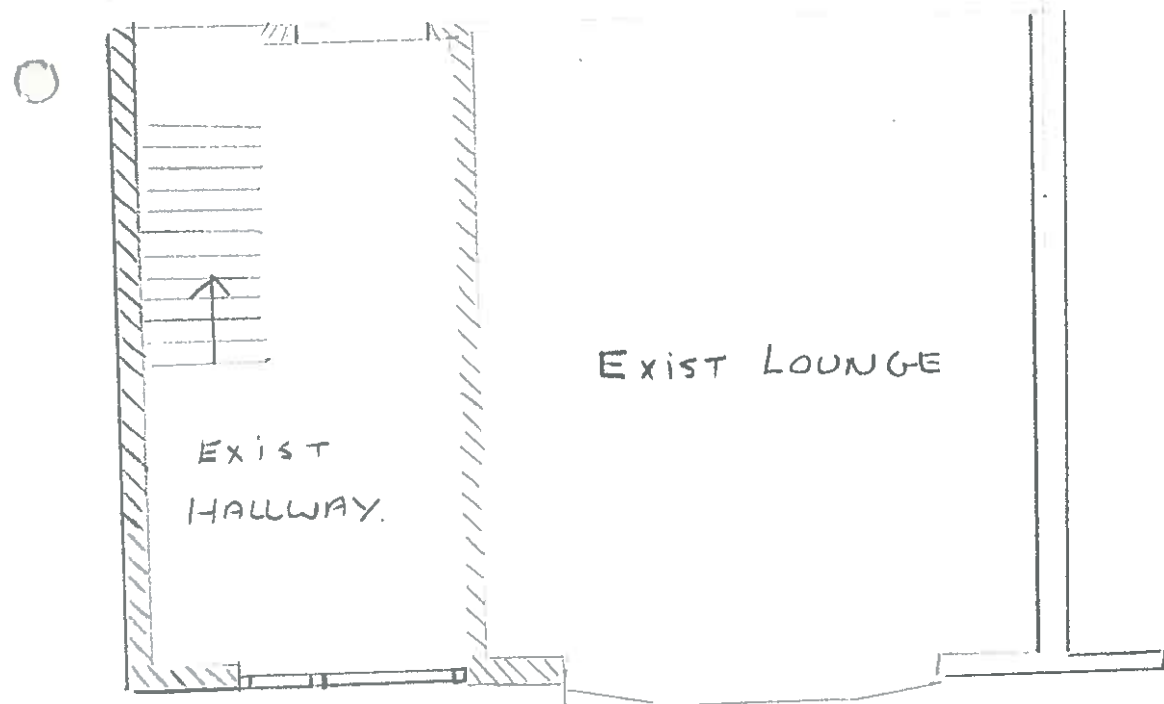


SCALE 1:50

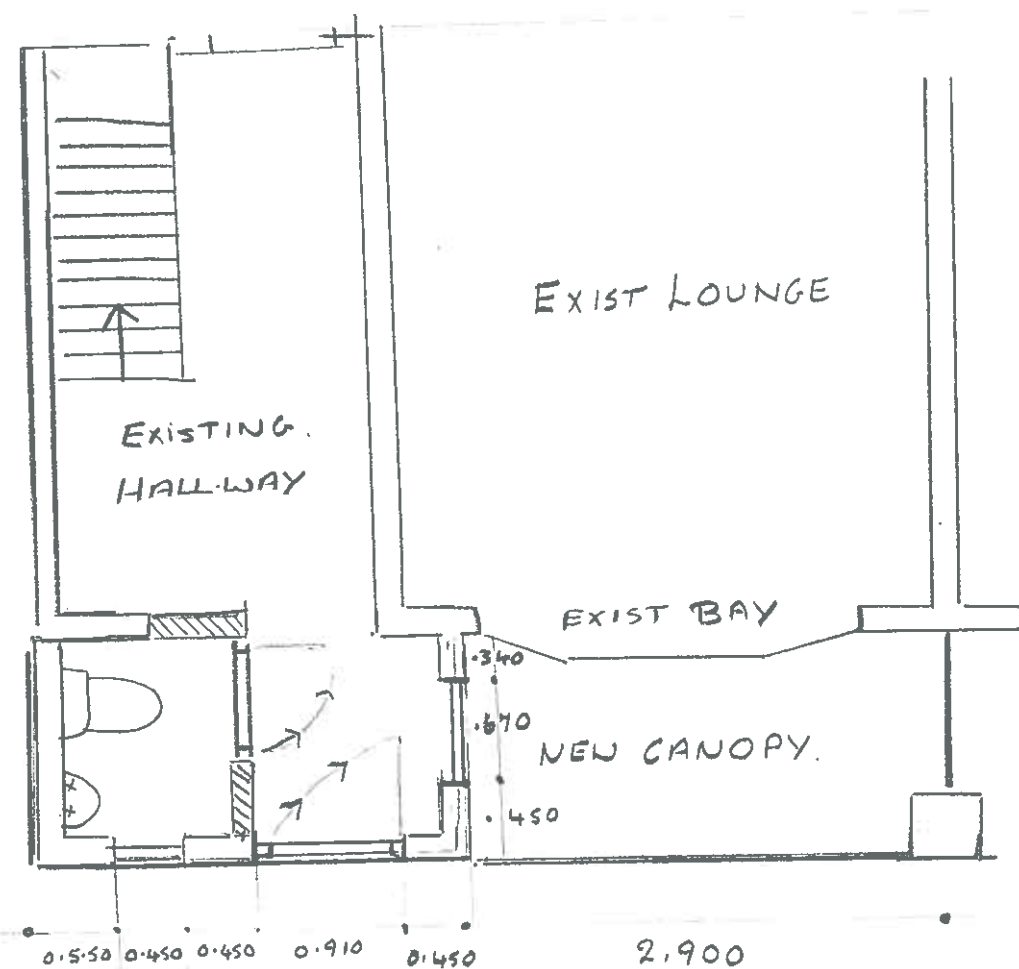

EXISTING HALLWAY.

Scale 1:25.

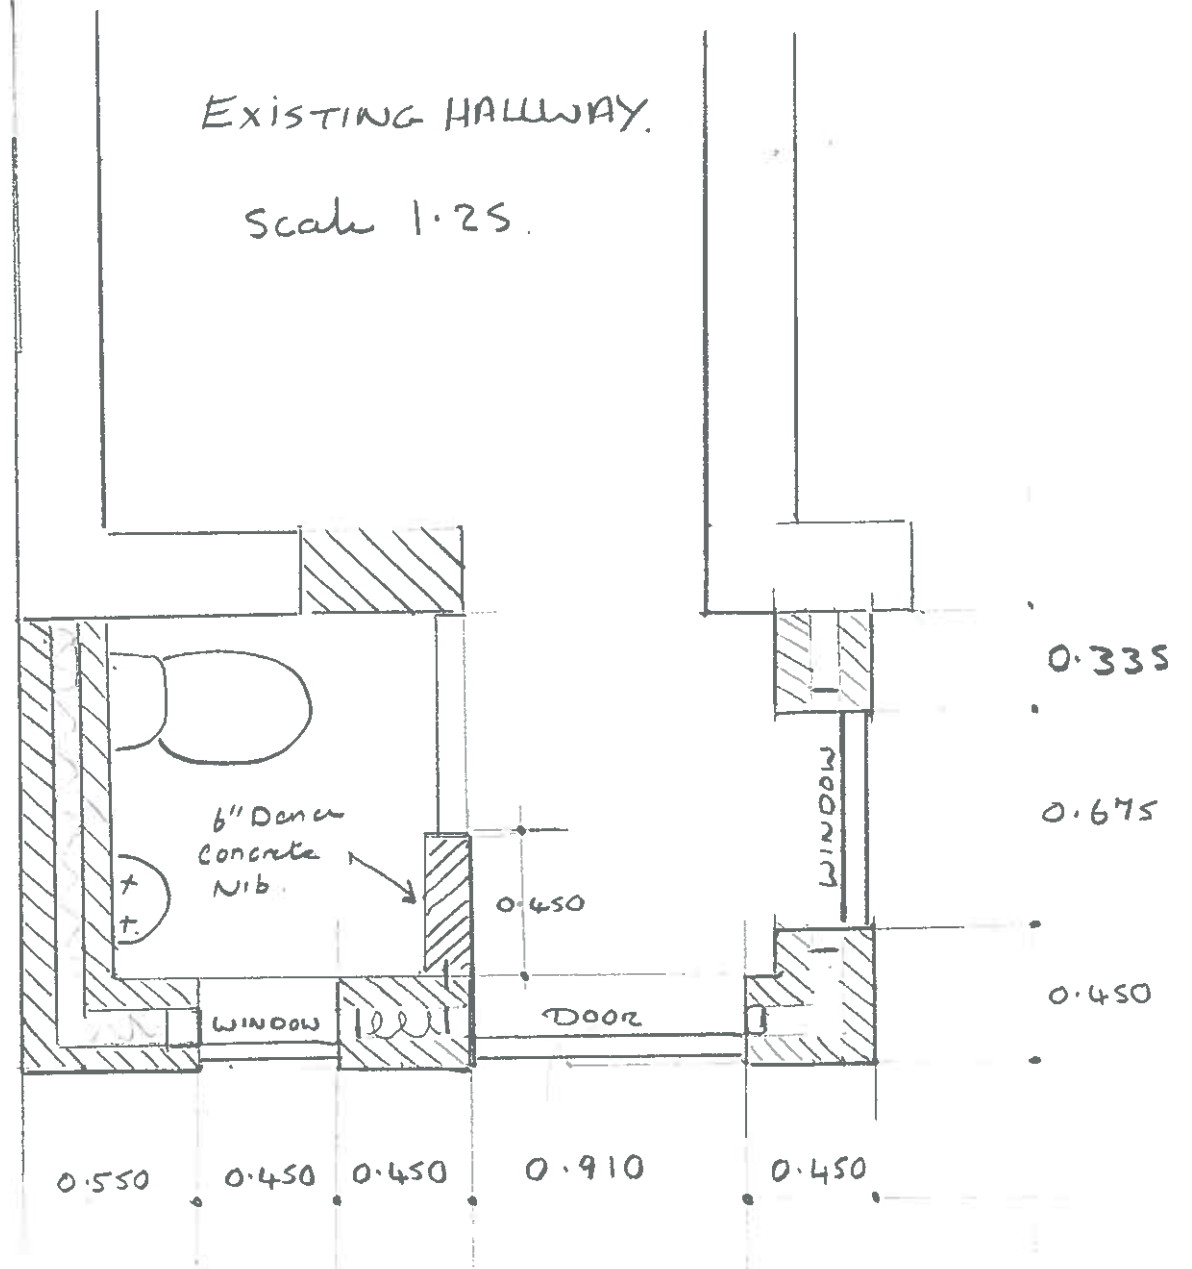

AMENDED PLAN DRAWING. & DIMENSIONS
 74 ALBANY CLOSE WOMBWELL BAENSLEY.
 PORCH & W.C

FOR STRUCTURAL CALCULATIONS

Engineer's Report to follow.

DETAILED SIDE'S & FRONT ELEVATIONS
TO BE READ IN CONJUNCTION WITH
MAIN ELEVATION DRAWINGS.

SCALE 1:20

M4 ALBANY CLOSE WOMBWELL

