

SDC Projects Ltd

336 Manchester Road Tel : 0114 3279 118
Deepcar Mobile: 07970 291539
Sheffield E-mail: stevecampspenistone@yahoo.co.uk
S36 2RH



P & T
BC
No a

27.1.11

Planning & Transportation Services

Barnsley MBC

Planning

PO Box 604

Barnsley

S70 9FE

F.A.O

Mr Joe Jenkinson

Rachael Pell

Ref

21 Oakfield Walk

Dear Joe

As discussed with Rachael Pell please find enclosed sketch of soffit comparison between existing and proposed..

As show, by increasing the depth of the new fascia boards and providing increased soffit width (I suggest these are max widths) we can reduce the increased brickwork height (made up of reclaimed bricks) and bring the gutter lines level .

I would appreciate it if we could discuss this further asap.

Many thanks

Regards


A stylized handwritten signature in black ink, appearing to read 'Steve Camps'.

Steve Camps

Copied to Rachael Pell




SDC Projects

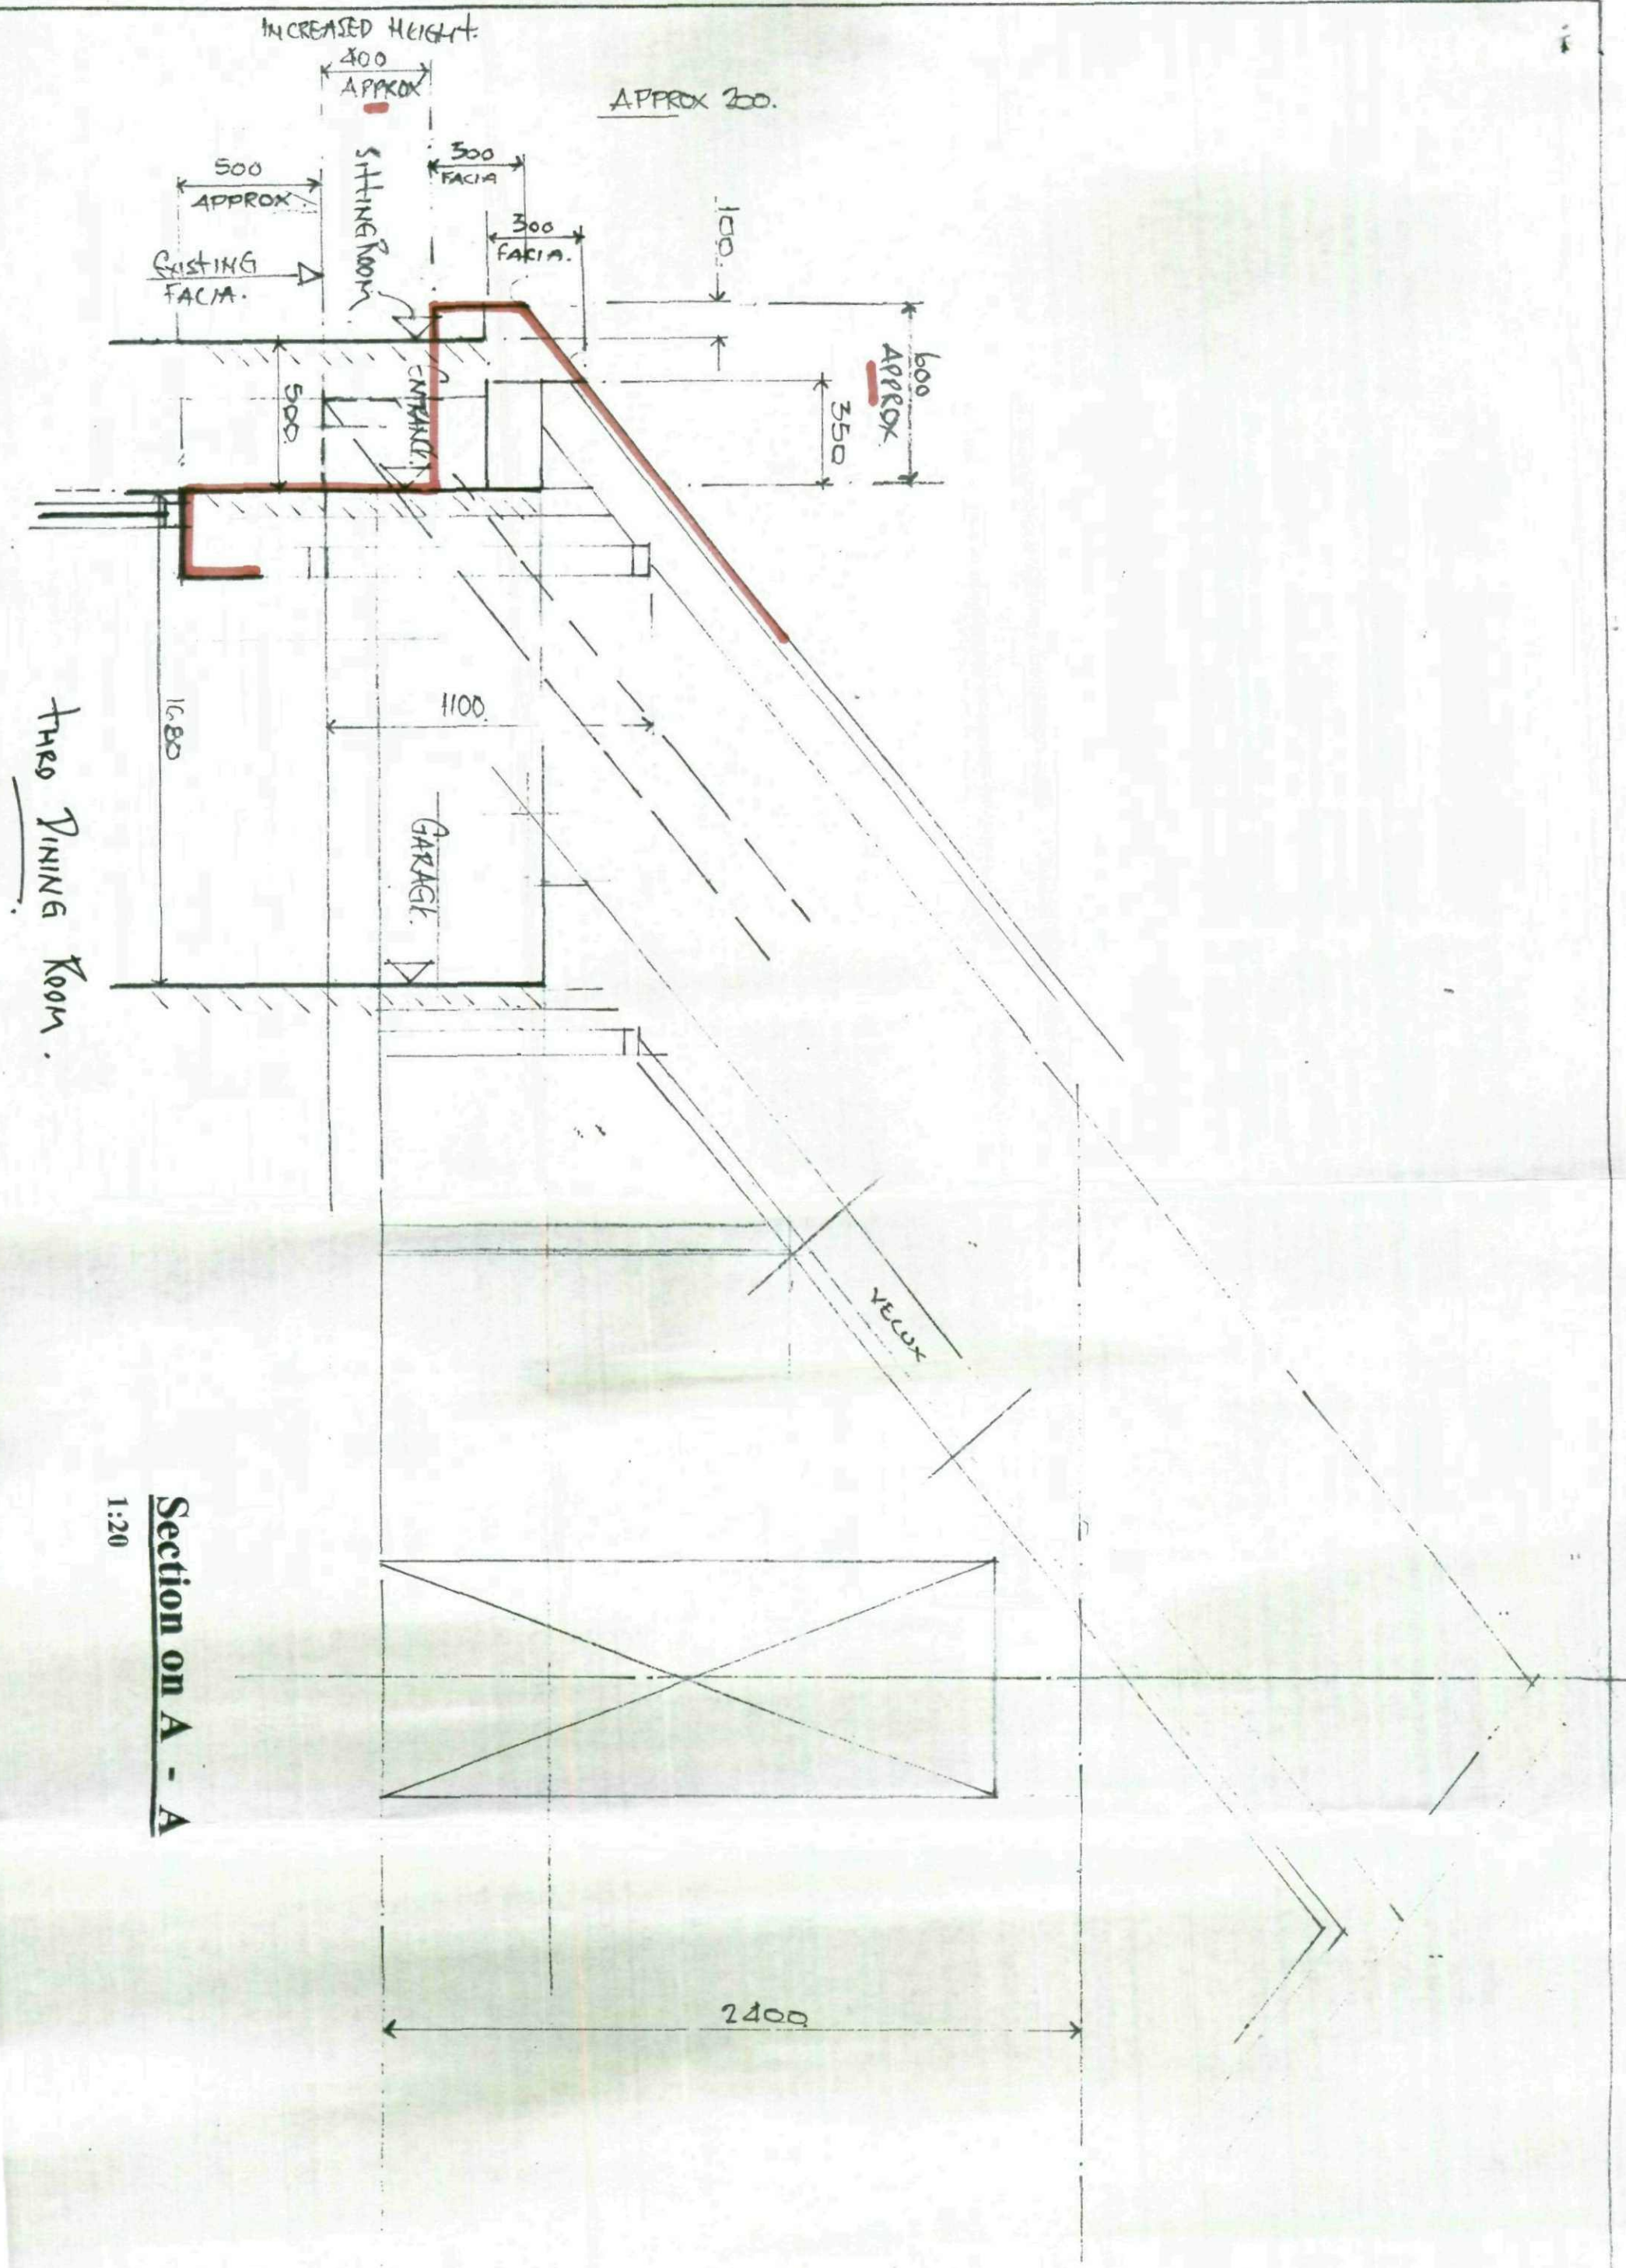


Section on A - A

1:20

two existing. Dinning. Room.

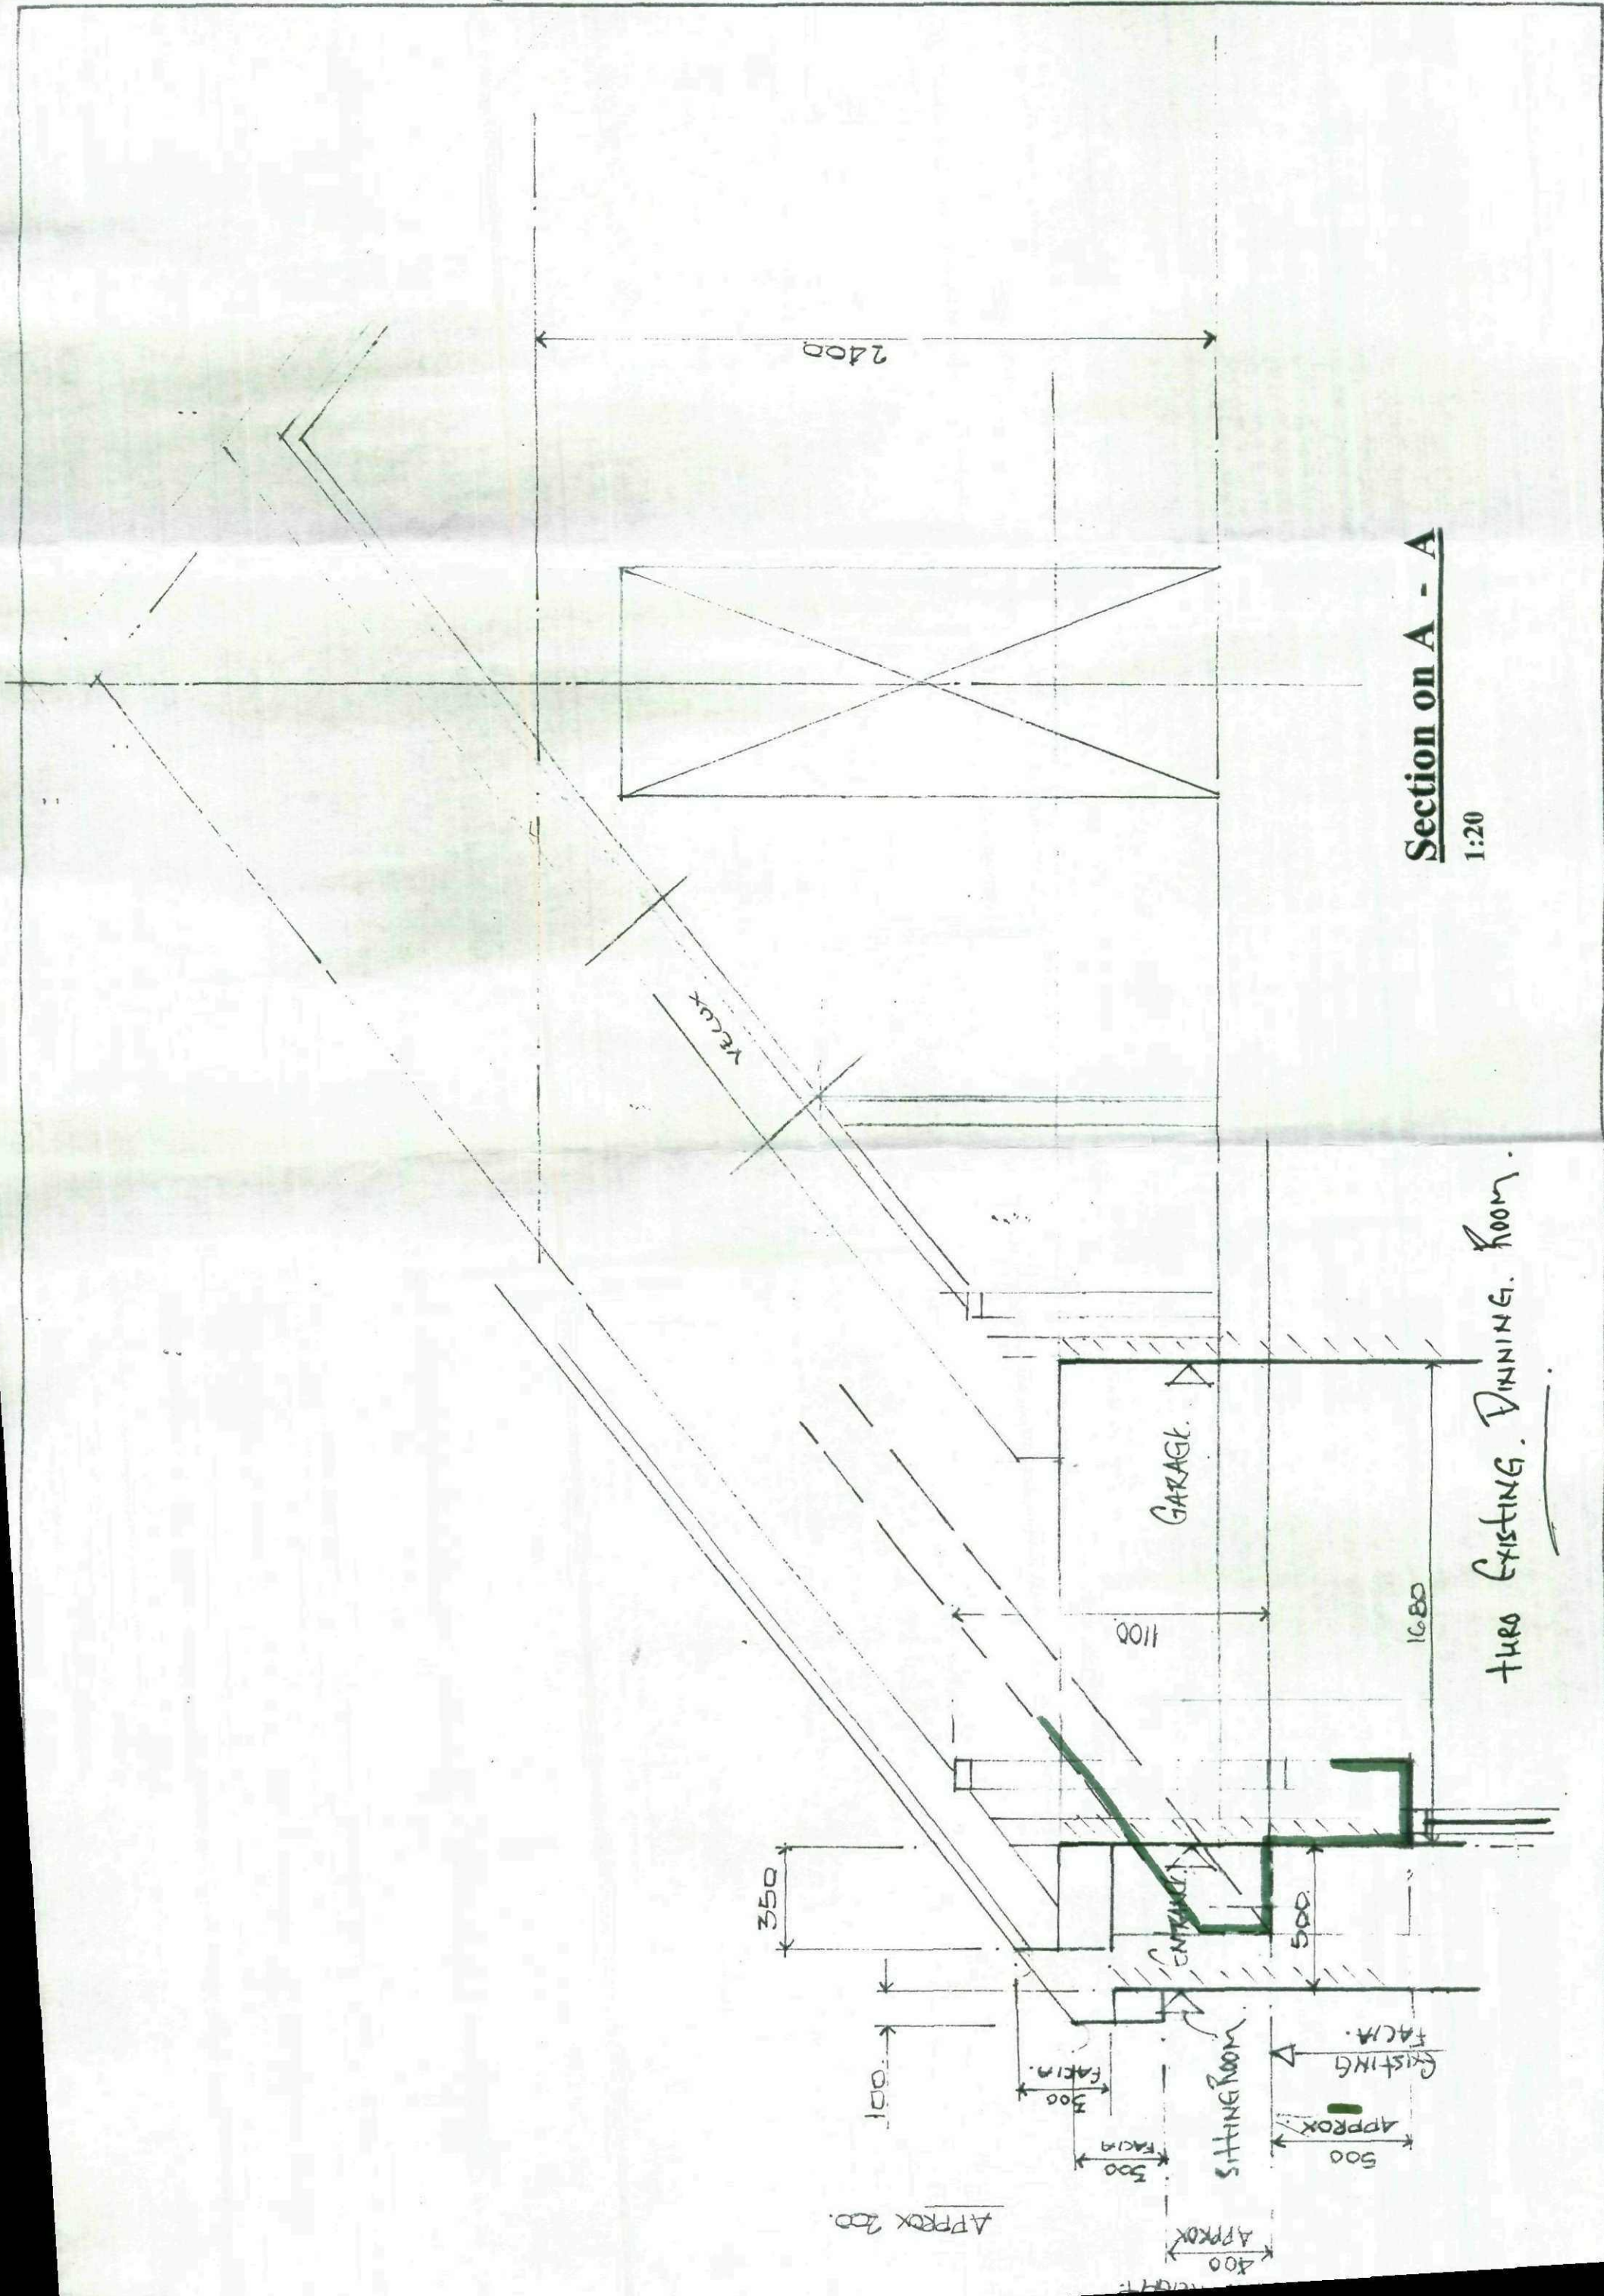

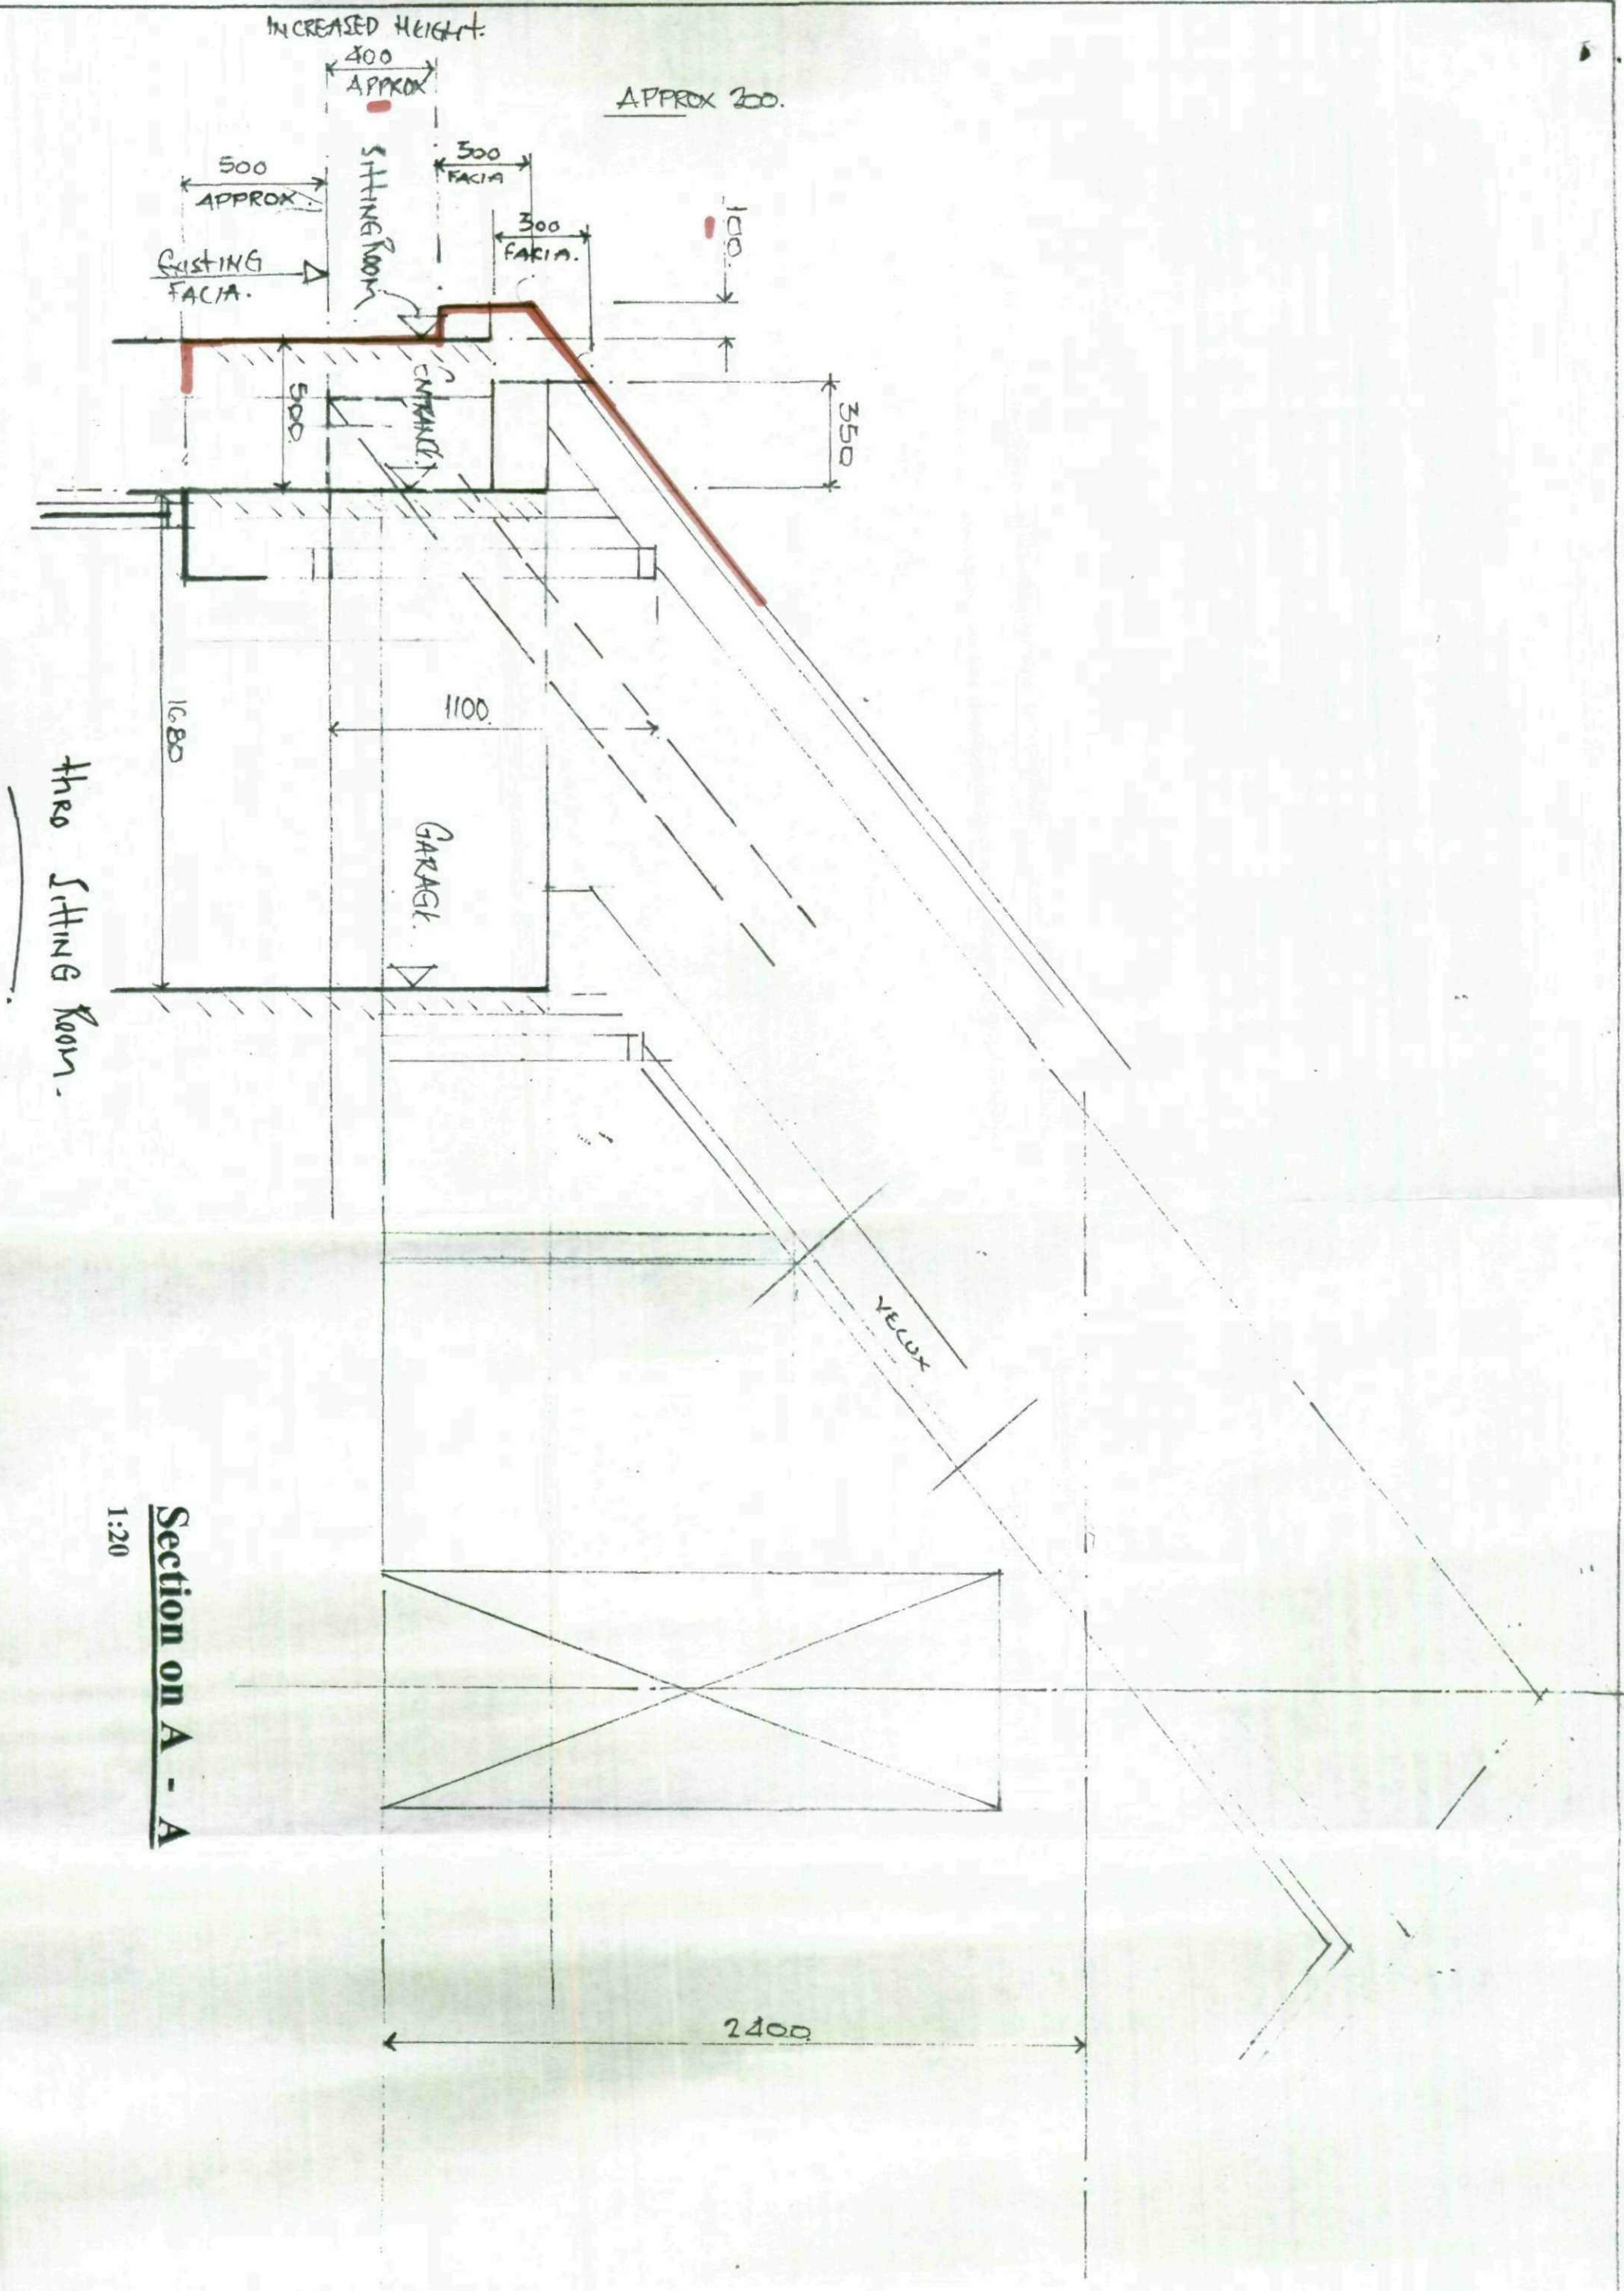

thru Sitting Room.

Section on A - A

1:20