Do not scale from this drawing. DMA Design & Management must be notified immediately should any discrepancies be found. The contractor must check all dimensions on site before construction or manufacture of materials. This drawing or any portion of it may not be reproduced without the consent of DMA Design & Management Services.

NOTES



PLANNING ISSUE

Rev	Description	Date	By	App'd

DMA

DESIGN & MANAGEMENT SERVICES

6 New Hall Way,
Dialwood,
Flockton,
Wakefield,
WF4 4AX

t: 01924 849 043
e: info@deanmatkinson.com
w: deanmatkinson.com

Client
Mr B Skews

Project
4 Fairburn Grove
Elsecar


Drawing title
Location Plan

Drawn by		Date	App'd
DMA		10/09	-
Drawing no	Project no	Scale @ A3	Rev
AL 01	09/033	1:500	-

© 2009 DMA Design & Management Services

Do not scale from this drawing. DMA Design & Management must be notified immediately should any discrepancies be found. The contractor must check all dimensions on site before construction or manufacture of materials. This drawing or any portion of it may not be reproduced without the consent of DMA Design & Management Services.

NOTES

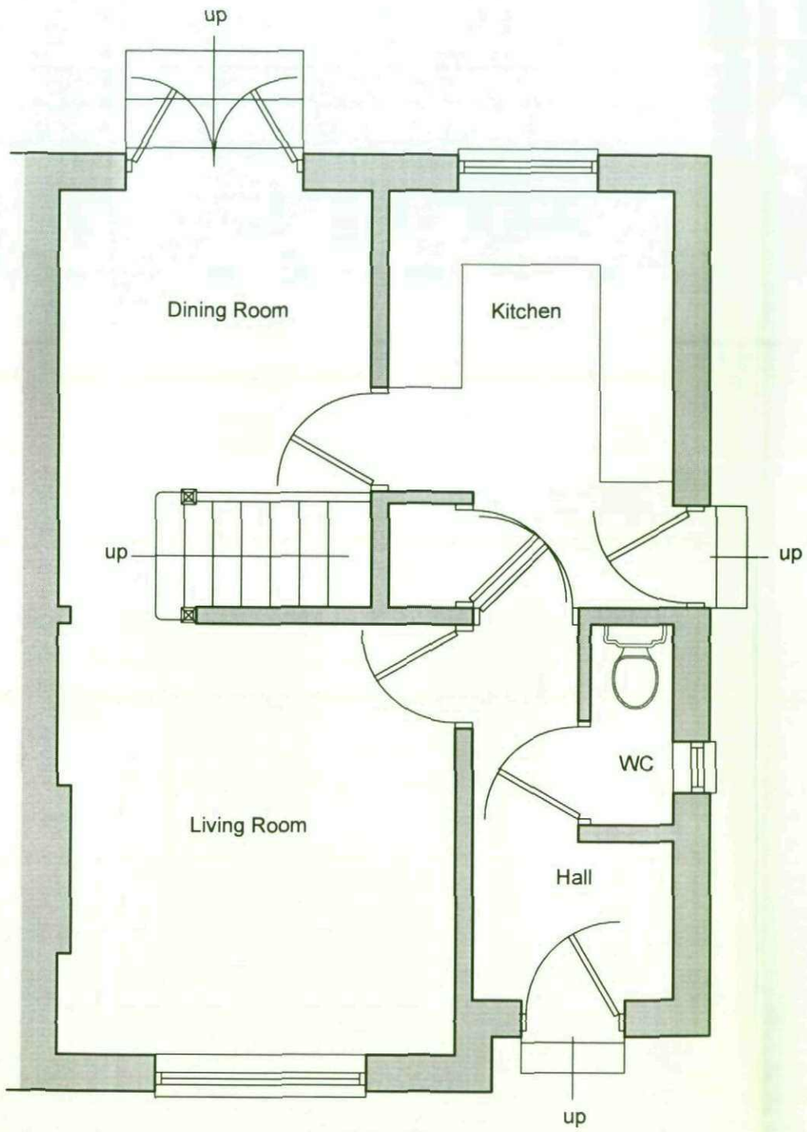

Existing Ground Floor

PLANNING ISSUE

Rev	Description	Date	By	App'd

DMA
DESIGN & MANAGEMENT SERVICES
6 New Hall Way,
Dishwood,
Flockton,
Wakefield,
WF4 4AX
t: 01924 849 043
e: info@deanmatkinson.com
w: deanmatkinson.com

Client
Mr B Skews

Project
4 Fairburn Grove
Elsecar


Drawing title
Existing Ground Floor Plan

Drawn by		Date	App'd
DMA		10/09	-
Drawing no	Project no	Scale @ A3	Rev
EX 01	09/033	1:50	-


© 2009 DMA Design & Management Services

Do not scale from this drawing. DMA Design & Management must be notified immediately should any discrepancies be found. The contractor must check all dimensions on site before construction or manufacture of materials. This drawing or any portion of it may not be reproduced without the consent of DMA Design & Management Services.

NOTES

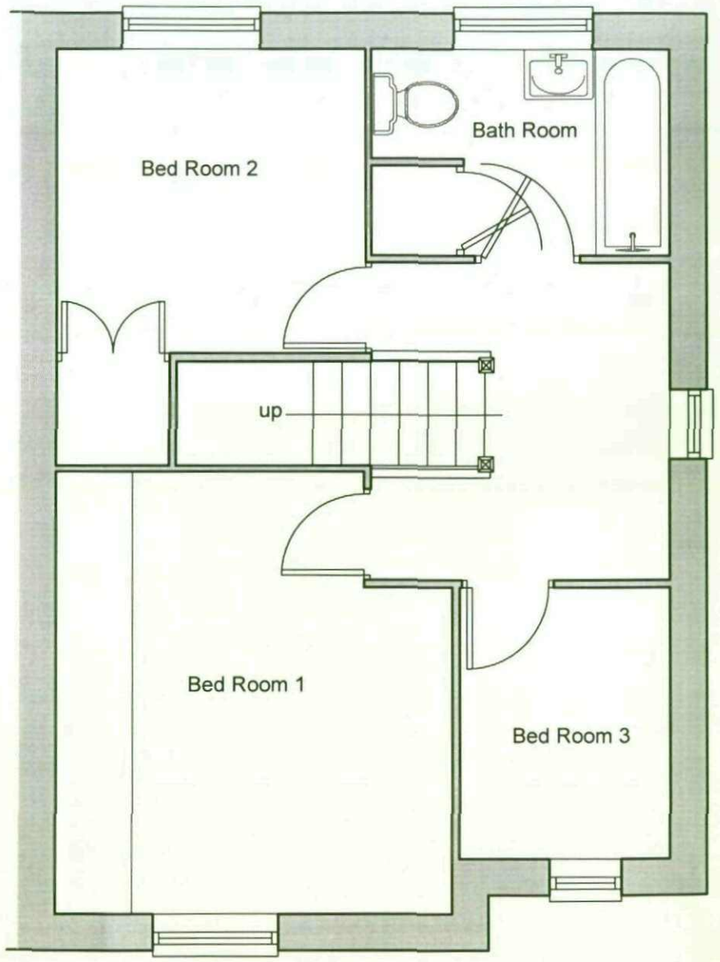

Existing First Floor

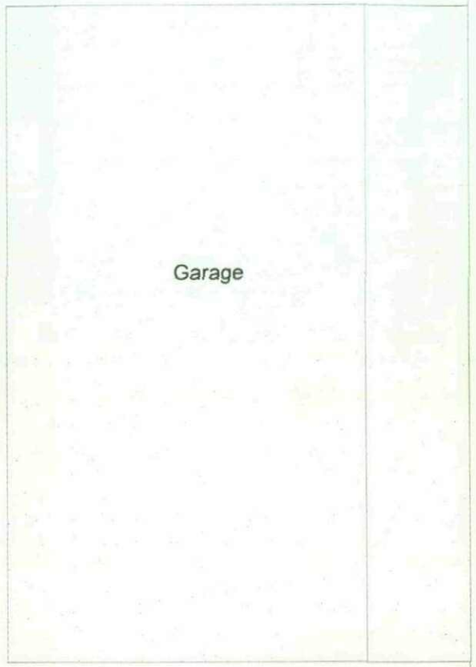

PLANNING ISSUE

Rev	Description	Date	By	Appd

DMA
DESIGN & MANAGEMENT SERVICES
6 New Hall Way,
Dialwood,
Flockton,
Wakefield,
WF4 4AX.
t: 01924 849 043
e: info@deanmatkinson.com
w: deanmatkinson.com

Client
Mr B Skews

Project
4 Fairburn Grove
Elsecar

Drawing title
Existing First Floor Plan

Drawn by		Date	Appd
DMA		10/09	-
Drawing no	Project no	Scale @ A3	Rev
EX 02	09/033	1:50	-

© 2009 DMA Design & Management Services

Do not scale from this drawing. DMA Design & Management must be notified immediately should any discrepancies be found. The contractor must check all dimensions on site before construction or manufacture of materials. This drawing or any portion of it may not be reproduced without the consent of DMA Design & Management Services.

NOTES



Existing Front Elevation

PLANNING ISSUE

Rev	Description	Date	By	Appr'd

DMA

DESIGN & MANAGEMENT SERVICES

6 New Hall Way,
Dishwood,
Flockton,
Wakefield,
WF4 4AX

t: 01924 849 043

e. info@deanmatkinson.com
w.deanmatkinson.com

Client
Mr B Skews

Project
4 Fairburn Grove
Elsecar

Drawing title
Existing Front Elevation

Drawn by		Date	Appr'd
DMA		10/09	-
Drawing no	Project no	Scale @ A3	Rev
EX 03	09/033	1:50	-

© 2009 DMA Design & Management Services

Do not scale from this drawing. DMA Design & Management must be notified immediately should any discrepancies be found. The contractor must check all dimensions on site before construction or manufacture of materials. This drawing or any portion of it may not be reproduced without the consent of DMA Design & Management Services.

NOTES



Existing Rear Elevation

PLANNING ISSUE

Rev	Description	Date	By	Appr'd

DMA

DESIGN & MANAGEMENT SERVICES

6 New Hall Way,
Dialwood,
Flockton,
Wakefield,
WF4 4AX

t: 01924 849 043
e: info@deanmatkinson.com
w:deanmatkinson.com

Client
Mr B Skews

Project
4 Fairburn Grove
Elsecar


Drawing title
Existing Rear Elevation

Drawn by		Date	Appr'd
DMA		10/09	-
Drawing no	Project no	Scale @ A3	Rev
EX 04	09/033	1:50	-

© 2009 DMA Design & Management Services

Do not scale from this drawing. DMA Design & Management must be notified immediately should any discrepancies be found. The contractor must check all dimensions on site before construction or manufacture of materials. This drawing or any portion of it may not be reproduced without the consent of DMA Design & Management Services.

NOTES

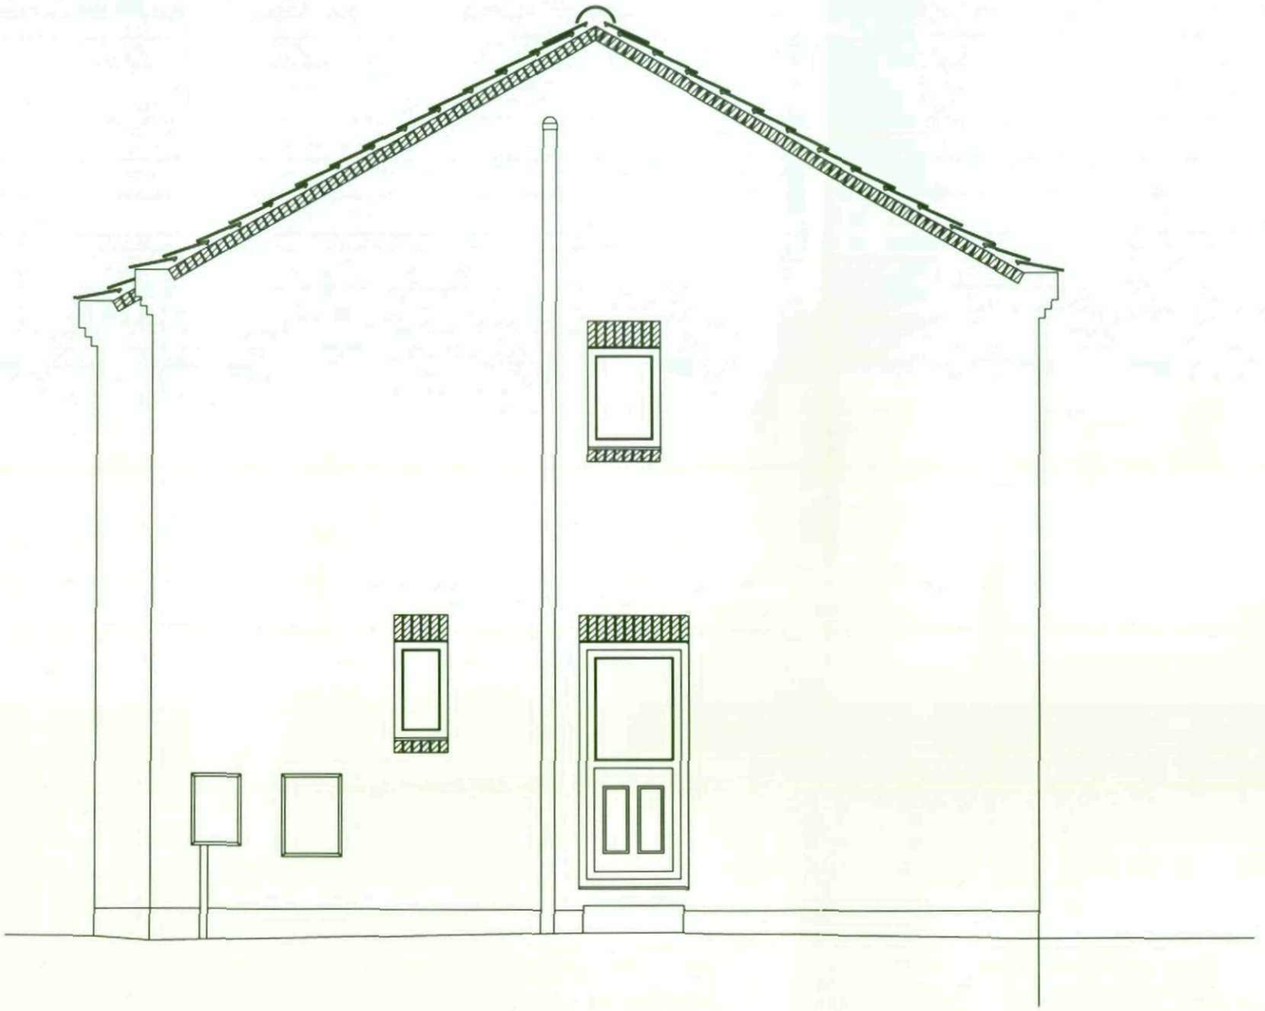

Existing Side Elevation

PLANNING ISSUE

Rev	Description	Date	By	App'd

DMA
DESIGN & MANAGEMENT SERVICES
6 New Hall Way,
Dialwood,
Flockton,
Wakefield,
WF4 4AX
t: 01924 849 043
e: info@deanmatkinson.com
w:deanmatkinson.com

Client
Mr B Skews


Project
4 Fairburn Grove
Elsecar

Drawing title
Existing Side Elevation

Drawn by		Date	App'd
DMA		10/09	-
Drawing no	Project no	Scale @ A3	Rev
EX 05	09/033	1:50	-

© 2009 DMA Design & Management Services

Do not scale from this drawing. DMA Design & Management must be notified immediately should any discrepancies be found. The contractor must check all dimensions on site before construction or manufacture of materials. This drawing or any portion of it may not be reproduced without the consent of DMA Design & Management Services.

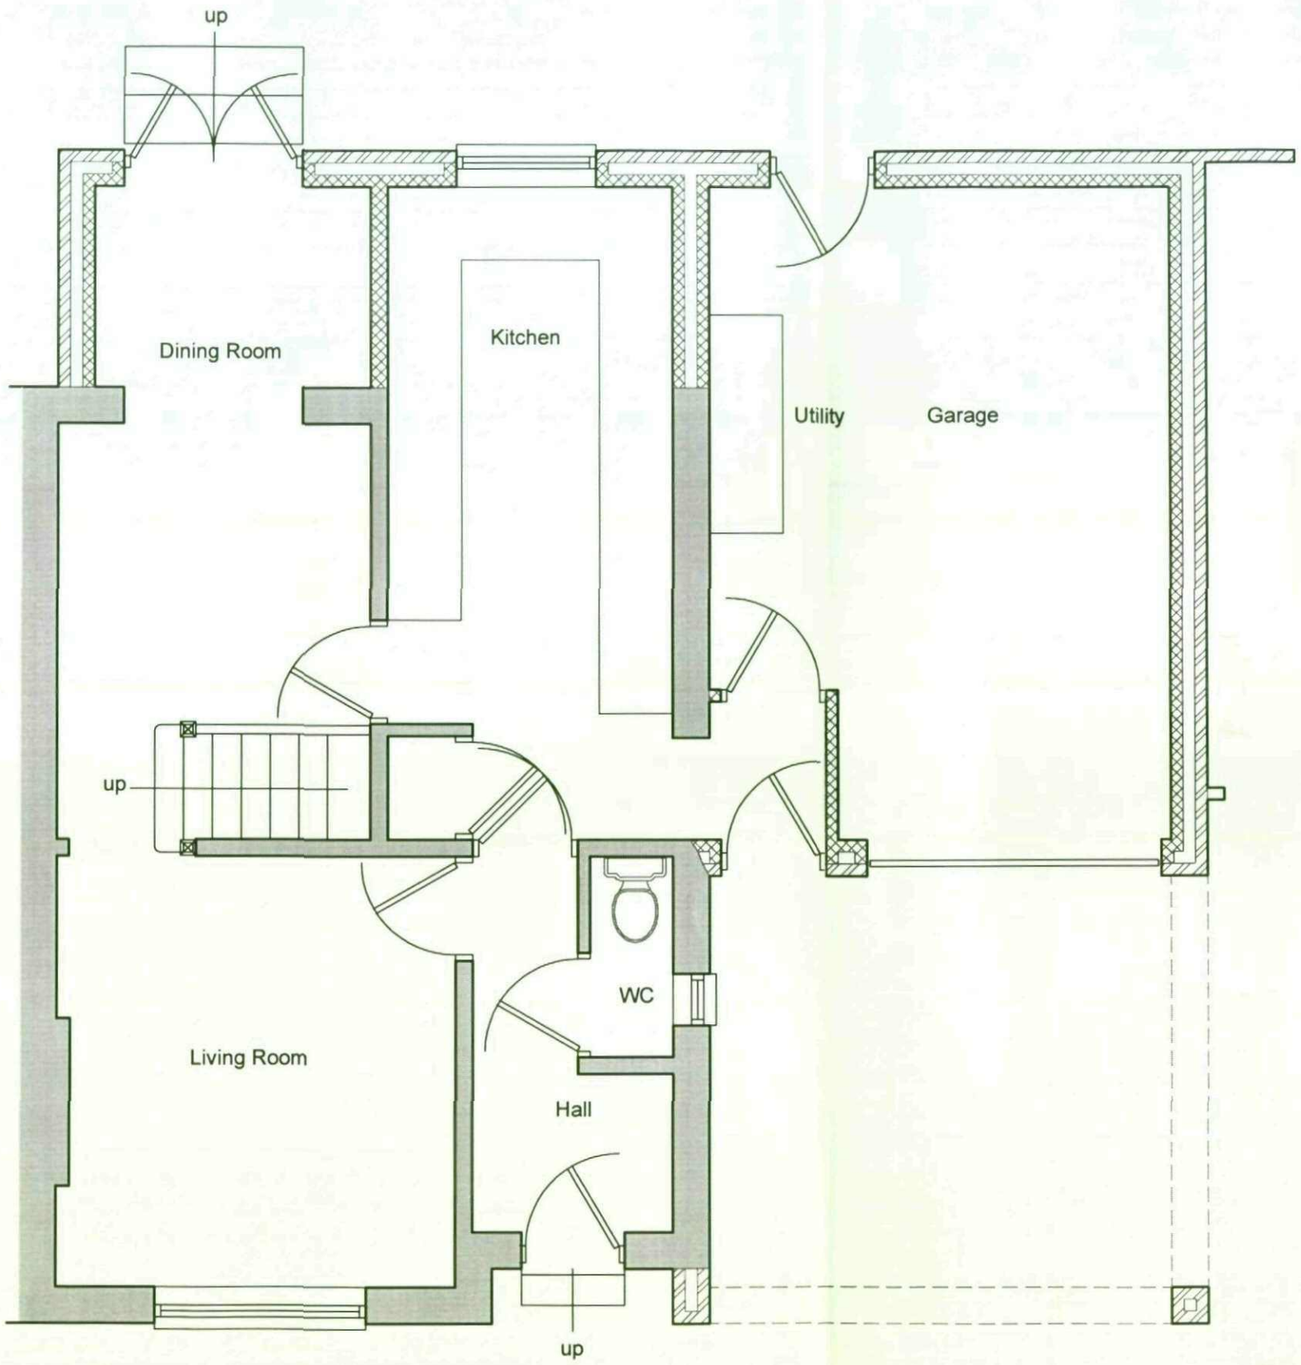

Proposed Ground Floor

NOTES

Materials

Roof

Interlocking roof tiles to match existing in colour, shape and size.

Rainwater Gutters & Down Pipes

Black uPVC to match existing

Fascias & Soffits

Brown uPVC to tie in with existing

Brick Work

Generally in cream facing brickwork to match existing

Heads to windows & doors to be in brown facing brick to match existing - brick on end detail

Cills to windows / doors to be in brown facing brick to match existing - brick on side detail

Flush plinth course below dpc level to match existing in brown facing brick work

Windows / Doors

Generally in white uPVC with double glazed panels

PLANNING ISSUE

Rev	Description	Date	By	App'd

DMA
DESIGN & MANAGEMENT SERVICES
6 New Hall Way,
Dialwood,
Flockton,
Wakefield,
WF4 4AX
t: 01924 849 043
e: info@deanmatkinson.com
w: deanmatkinson.com

Client
Mr B Skews


Project
4 Fairburn Grove
Elsecar

Drawing title
Proposed Ground Floor Plan

Drawn by		Date	App'd
DMA		10/09	-
Drawing no	Project no	Scale @ A3	Rev
PR 01	09/033	1:50	-

© 2009 DMA Design & Management Services

Do not scale from this drawing. DMA Design & Management must be notified immediately should any discrepancies be found. The contractor must check all dimensions on site before construction or manufacture of materials. This drawing or any portion of it may not be reproduced without the consent of DMA Design & Management Services.

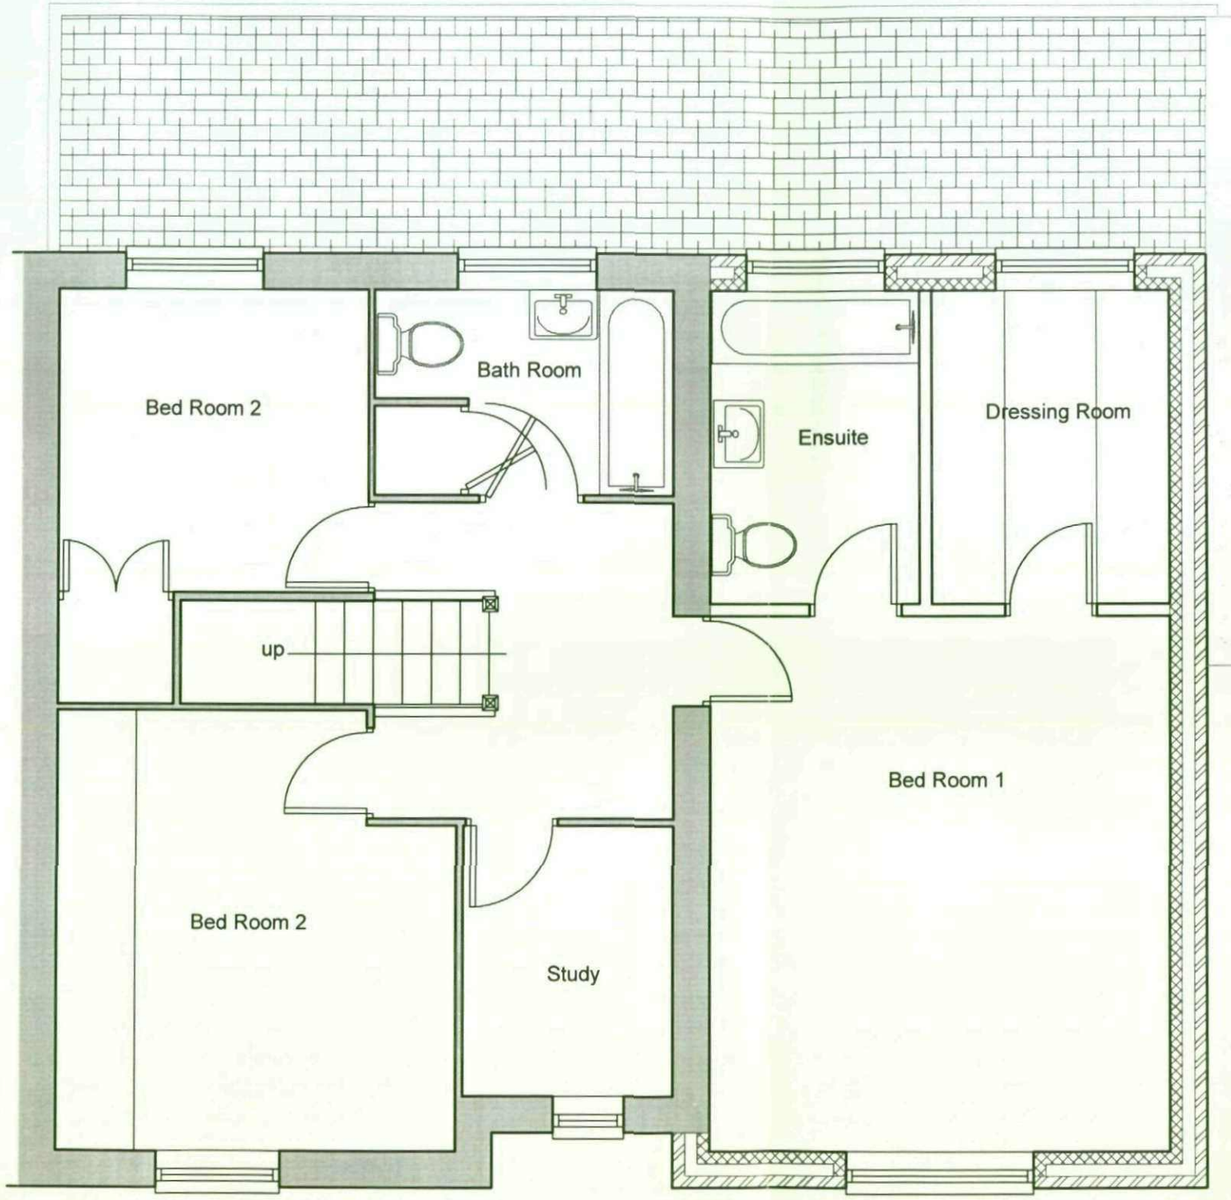

Proposed First Floor

NOTES

Materials

Roof

Interlocking roof tiles to match existing in colour, shape and size.

Rainwater Gutters & Down Pipes

Black uPVC to match existing

Fascias & Soffits

Brown uPVC to tie in with existing

Brick Work

Generally in cream facing brickwork to match existing

Heads to windows & doors to be in brown facing brick to match existing - brick on end detail

Cills to windows / doors to be in brown facing brick to match existing - brick on side detail

Flush plinth course below dpc level to match existing in brown facing brick work

Windows / Doors

Generally in white uPVC with double glazed panels

PLANNING ISSUE

Rev	Description	Date	By	Appr'd

DMA
DESIGN & MANAGEMENT SERVICES
6 New Hall Way,
Dalwood,
Flockton,
Wakefield,
WF4 4AX
t: 01924 849 043
e: info@deanmatkinson.com
w deanmatkinson.com

Client
Mr B Skews

Project
4 Fairburn Grove
Elsecar

Drawing title
Proposed First Floor Plan

Drawn by		Date	Appr'd
DMA		10/09	-
Drawing no	Project no	Scale @ A3	Rev
PR 02	09/033	1:50	-

© 2009 DMA Design & Management Services

Do not scale from this drawing. DMA Design & Management must be notified immediately should any discrepancies be found. The contractor must check all dimensions on site before construction or manufacture of materials. This drawing or any portion of it may not be reproduced without the consent of DMA Design & Management Services.



Proposed Front Elevation

NOTES

Materials

Roof

Interlocking roof tiles to match existing in colour, shape and size

Rainwater Gutters & Down Pipes

Black uPVC to match existing

Fascias & Soffits

Brown uPVC to tie in with existing

Brick Work

Generally in cream facing brickwork to match existing

Heads to windows & doors to be in brown facing brick to match existing - brick on end detail

Cills to windows / doors to be in brown facing brick to match existing - brick on side detail

Flush plinth course below dpc level to match existing in brown facing brick work

Windows / Doors

Generally in white uPVC with double glazed panels

PLANNING ISSUE

Rev	Description	Date	By	App'd

DMA
DESIGN & MANAGEMENT SERVICES
6 New Hall Way,
Dialwood,
Flockton,
Wakefield,
WF4 4AX
t: 01924 849 043
e. info@deanmatkinson.com
w.deanmatkinson.com

Client
Mr B Skews

Project
4 Fairburn Grove
Elsecar

Drawing title
Proposed Front Elevation

Drawn by		Date	App'd
DMA		10/09	-
Drawing no	Project no	Scale @ A3	Rev
PR 03	09/033	1:50	-

© 2009 **DMA** Design & Management Services

Do not scale from this drawing. DMA Design & Management must be notified immediately should any discrepancies be found. The contractor must check all dimensions on site before construction or manufacture of materials. This drawing or any portion of it may not be reproduced without the consent of DMA Design & Management Services.



Proposed Rear Elevation

NOTES

Materials

Roof

Interlocking roof tiles to match existing in colour, shape and size

Rainwater Gutters & Down Pipes

Black uPVC to match existing

Fascias & Soffits

Brown uPVC to tie in with existing

Brick Work

Generally in cream facing brickwork to match existing

Heads to windows & doors to be in brown facing brick to match existing - brick on end detail

Cills to windows / doors to be in brown facing brick to match existing - brick on side detail

Flush plinth course below dpc level to match existing in brown facing brick work

Windows / Doors

Generally in white uPVC with double glazed panels

PLANNING ISSUE

Rev	Description	Date	By	Appr'd

DMA
DESIGN & MANAGEMENT SERVICES
6 New Hall Way,
Dialwood,
Flockton,
Wakefield,
WF4 4AX
t: 01924 849 043
e: info@deanmatkinson.com
w: deanmatkinson.com

Client
Mr B Skews


Project
4 Fairburn Grove
Elsecar

Drawing title
Proposed Rear Elevation

Drawn by		Date	Appr'd
DMA		10/09	-
Drawing no	Project no	Scale @ A3	Rev
PR 04	09/033	1:50	-

© 2009 DMA Design & Management Services

Do not scale from this drawing. DMA Design & Management must be notified immediately should any discrepancies be found. The contractor must check all dimensions on site before construction or manufacture of materials. This drawing or any portion of it may not be reproduced without the consent of DMA Design & Management Services.

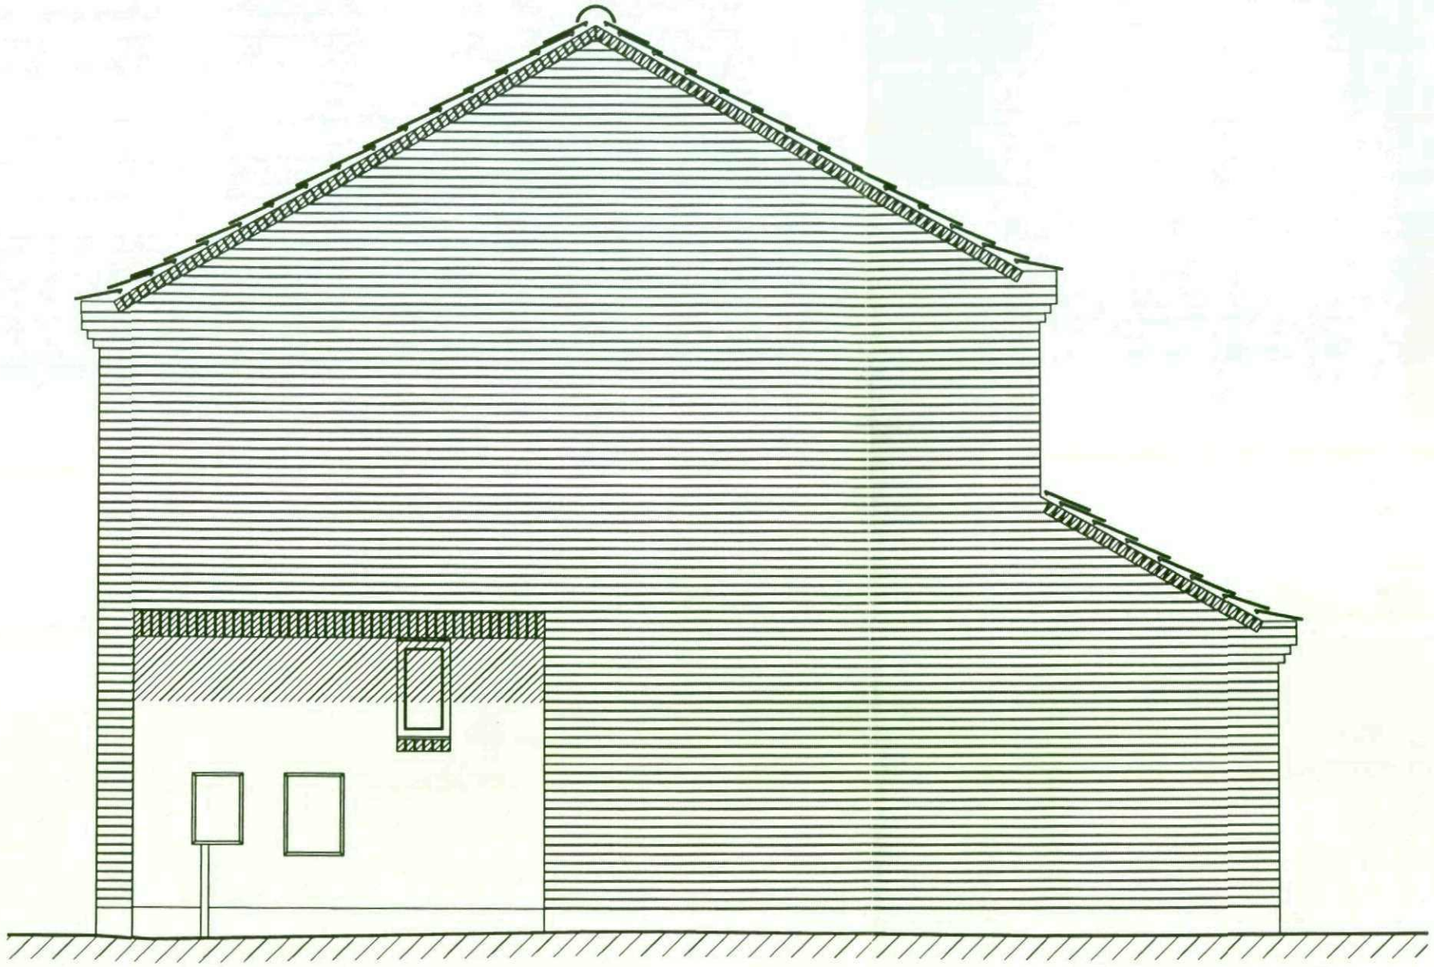

Proposed Side Elevation

NOTES

Materials

Roof

Interlocking roof tiles to match existing in colour, shape and size.

Rainwater Gutters & Down Pipes

Black uPVC to match existing

Fascias & Soffits

Brown uPVC to tie in with existing

Brick Work

Generally in cream facing brickwork to match existing

Heads to windows & doors to be in brown facing brick to match existing - brick on end detail

Cills to windows / doors to be in brown facing brick to match existing - brick on side detail

Flush plinth course below dpc level to match existing in brown facing brick work

Windows / Doors

Generally in white uPVC with double glazed panels

PLANNING ISSUE

Rev	Description	Date	By	App'd

DMA

DESIGN & MANAGEMENT SERVICES

6 New Hall Way,
Dishwood,
Floddon,
Wakefield,
WF4 4AX

t: 01924 849 043

e: info@deanmatkinson.com
w:deanmatkinson.com

Client
Mr B Skews

Project
4 Fairburn Grove
Elsecar

Drawing title
Proposed Side Elevation

Drawn by		Date	App'd
DMA		10/09	-
Drawing no	Project no	Scale @ A3	Rev
PR 05	09/033	1:50	-

© 2009 DMA Design & Management Services

Do not scale from this drawing. DMA Design & Management must be notified immediately should any discrepancies be found. The contractor must check all dimensions on site before construction or manufacture of materials. This drawing or any portion of it may not be reproduced without the consent of DMA Design & Management Services.

NOTES



PLANNING ISSUE

Rev	Description	Date	By	Appd

DMA

DESIGN & MANAGEMENT SERVICES

6 New Hall Way,
Dishwood,
Flockton,
Wakefield.
WF4 4AX

t: 01924 849 043
e: info@dearmatkinson.com
w:dearmatkinson.com

Client
Mr B Skews

Project
4 Fairburn Grove
Elsecar

Drawing title
Location Plan

Drawn by		Date	Appd
DMA		10/09	-
Drawing no	Project no	Scale @ A3	Rev
AL 01	09/033	1:500	-

© 2009 DMA Design & Management Services