


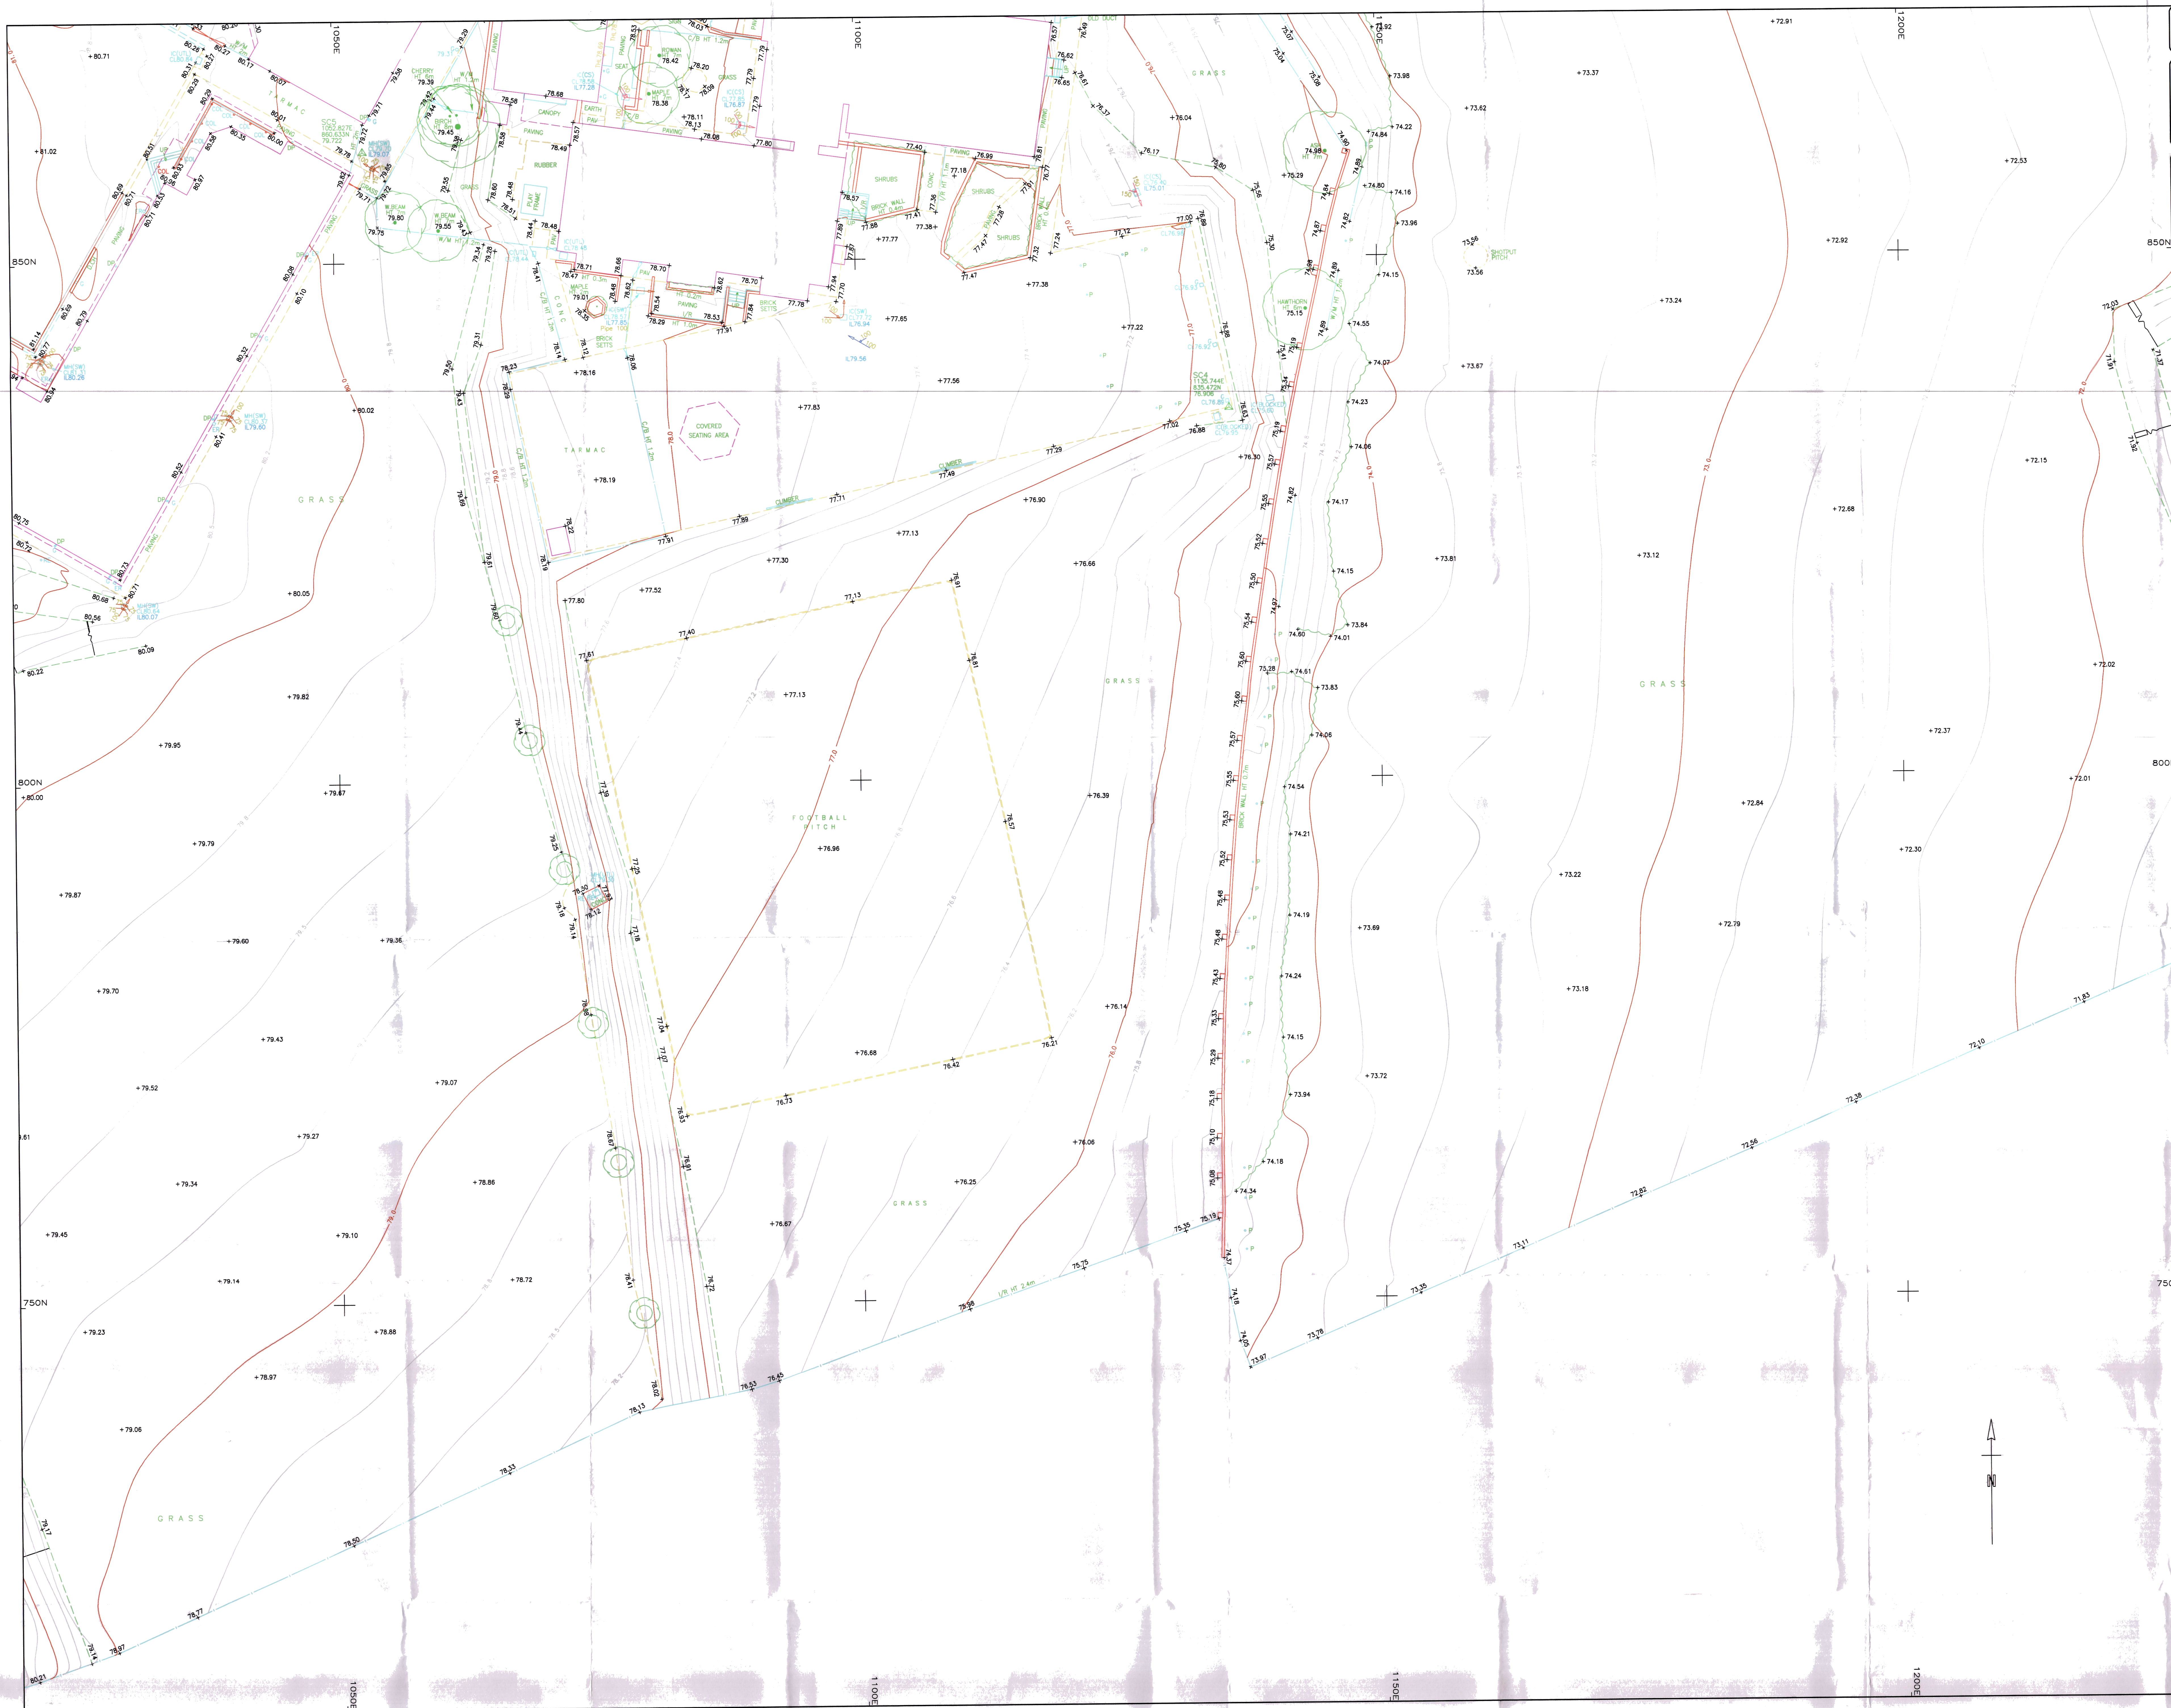

Survey Notes	
Grid:	Local Plane Metric
Levels:	Related to CGSM 74.03m Located on No 228, Lathes Lane

General Notes

[illegible]

Sheet Index

Location Plan

Rev.	Date	Description
A	01/06/09	Survey extended.

Surveyed & Drawn by

**MALCOLM HUGHES
LAND SURVEYORS**

Chartered Land Surveyors

66 Cross Street, Sale, Manchester
M33 7HF. Tel: 0161 905 1205
www.malcolmhughes.co.uk
info@mhsl.co.uk

 **F81425**

 **RICS**

Client
BARNLEY METROPOLITAN BOROUGH COUNCIL
SPRINGFIELD HOUSE, SPRINGFIELD STREET
BARNLEY, S70 6HH

Project

ST MICHAELS SCHOOL &
EDWARD SHEERIEN SCHOOL, BARNSELY

Drawing Title

TOPOGRAPHICAL SURVEY

Drawn By	AS	16/05/06	Survey Date	May 2006
Checked by	MER	16/05/06	Scale	1 : 200
Drawing No				Revision
9860/5				A