
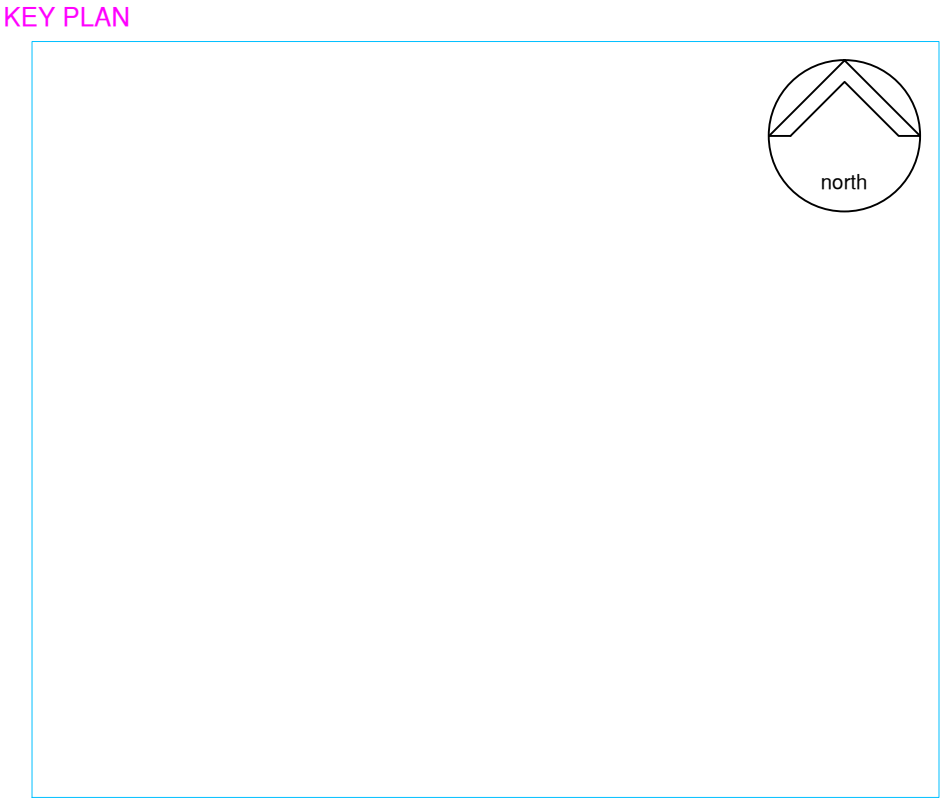


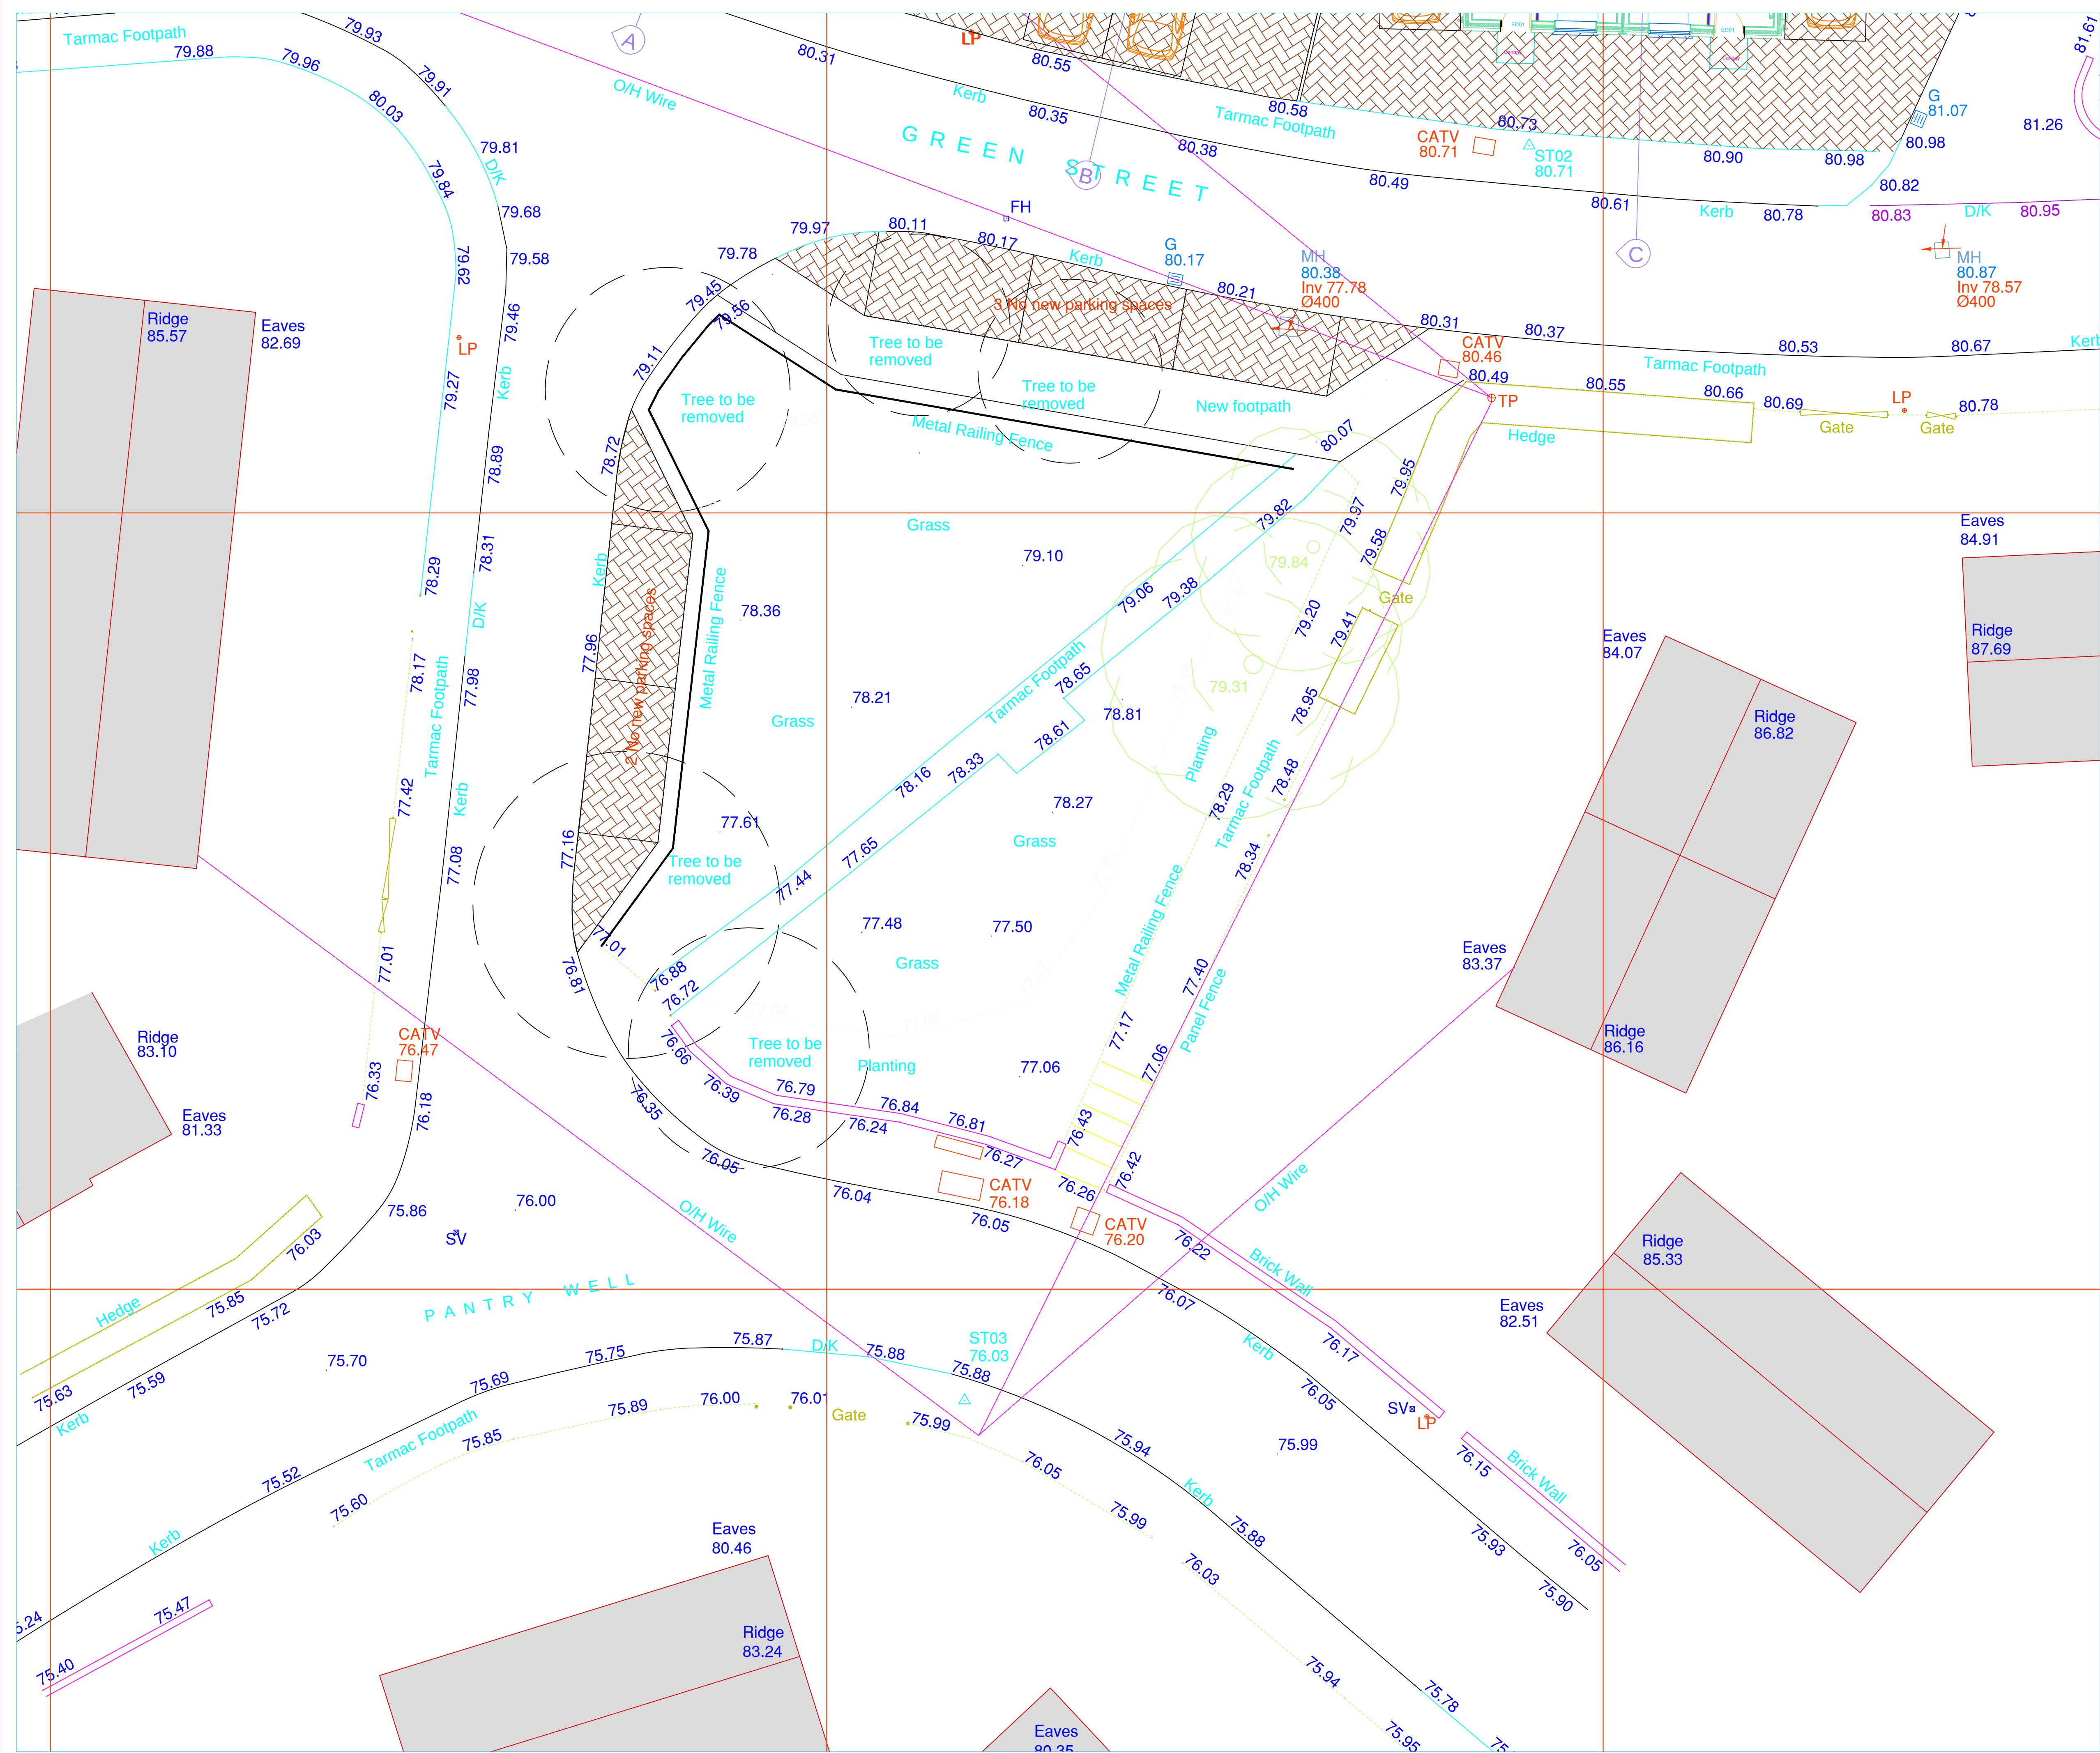

NOTES:

This drawing is produced for use in this project only and may not be used for any other purpose. NPS Property Consultants Ltd accept no liability for the use of this drawing other than the purpose for which it was intended in connection with this project as recorded on the title block fields 'Purpose for Issue' and 'File Status Code'.

This drawing may not be reproduced in any form without prior written agreement.

Do not scale from the drawing, use written dimensions only.

REVISED BY:	DATE:	CHECKED BY:	DATE:
SCALE BAR			
PURPOSE OF ISSUE			
FILE STATUS CODE			
© COPYRIGHT NPS GROUP			A1
Ordnance Survey mapping reproduced by permission of the Controller of HM Stationery Office Crown Copyright. Ordnance Survey Licence No: 100022264			



NPS Property Consultants Ltd
GATEWAY PLAZA
SACKVILLE STREET, BARNSELY
SOUTH YORKSHIRE, S70 9GG
TELL: 01226 774605 FAX: 01226 774399
EMAIL: barnsley@nps.co.uk

Head Office:
Lancaster House, 16 Central Avenue, St Andrews Business Park,
Newcastle, NE1 6BH. Tel: 01663 750000 Fax: 01663 750001

Other Office locations can be found on our website: www.nps.co.uk

Property Design and Management Services

CLIENT		Berneslai Homes	
PROJECT		Residential Development Green Street Worsborough	
TITLE		Additional parking on Green Street & pantry Well	
SCALES	DATE	DRAWN	CHECKED
1:100	Jan 2014	PHepp	
FILE / DRAWING NAME			
PROJECT NR	ZONE	LEVEL	TYPE
17-14-1-1122	-	-	XX
			X
			102
REV CODE			