


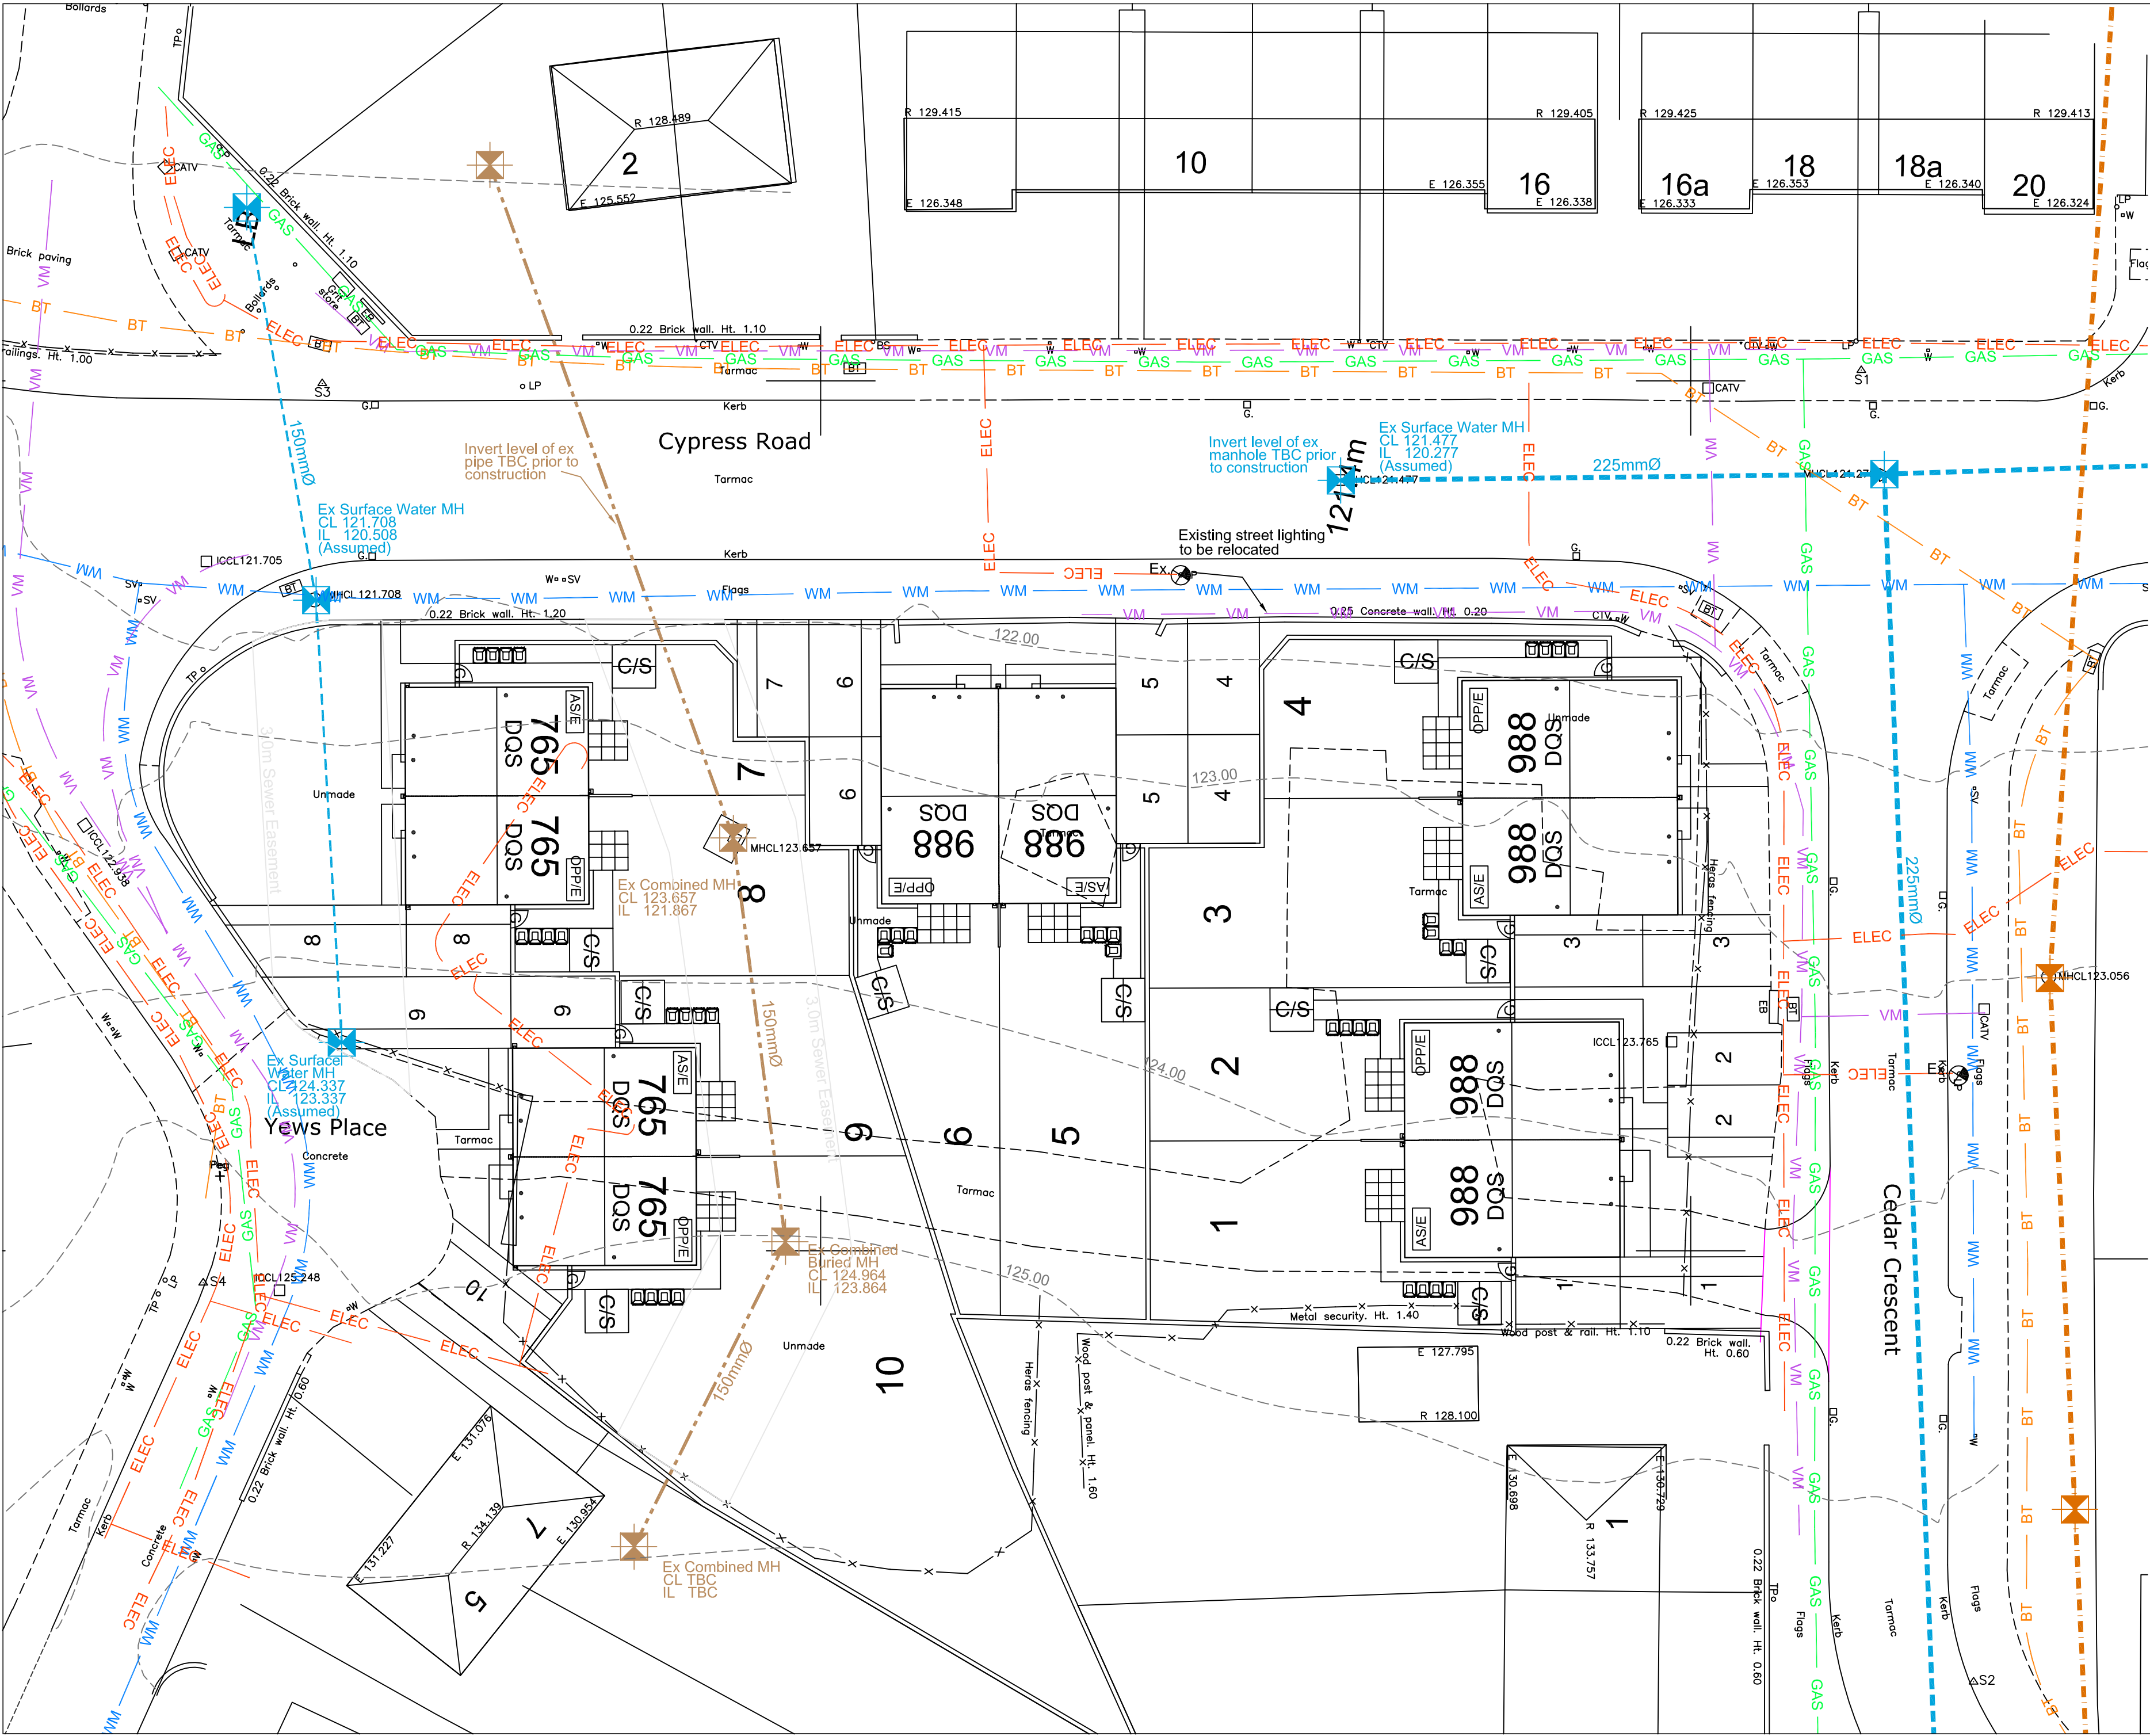

General Notes:-

Constraints Plan

1. This drawing is to be read in conjunction with :
All existing utilities records.
Topographical Survey.
Trial hole investigations if available.
2. Services indicated on this drawing are interpolated from existing records, additional services may be present that are not identified on records.
3. Existing services are to be located by hand prior commencement of adjacent excavation works.
4. Supplies to existing buildings are to be terminated back to main by relevant Utility company prior to demolition works.
5. Any discrepancies are to be reported to engineer, if in doubt ask.
6. All services to are to be treated as LIVE until proven otherwise.

Legend

Existing Gas	
Existing BT	
Existing Electric	
Existing Water	
Existing Water Above 6" dia	
Existing Virgin Media	
Existing Storm Water Drainage (Depths T.B.C)	
Existing Foul Water Drainage (Depths T.B.C)	
Existing Combined Drainage (Depths T.B.C)	
Existing street lighting	

Rev A Existing sewers positions updated.
PAS 13 07 10

Drawing Status
PRELIMINARY

Title
**Keepmoat Homes
Yews Place, Kendray
South Barnsley
Constraints Plan**

Scale
1:200 @ A2

Date
July 2010

Drawn by
ND

Checked by
nick.dunwoodie@queensberrydesign.co.uk

Drawing no.
QD353-23-01

Revision
A

Client Contract no.
-

**QUEENSBERRY
DESIGN**
ENGINEERING & ARCHITECTURAL CONSULTANTS
SUITE 70
NETHERTON PARK
STANNINGTON
NORTHUMBERLAND
NE61 6EP
T:01670 789834
F:01670 789861
www.queensberrydesign.co.uk