




PICTURE U
SHOWING MISSING SECTION OF EXTERNAL WALL




PICTURE V
SHOWING MISSING SECTION OF EXTERNAL WALL



VIEW FROM MAIN ROAD

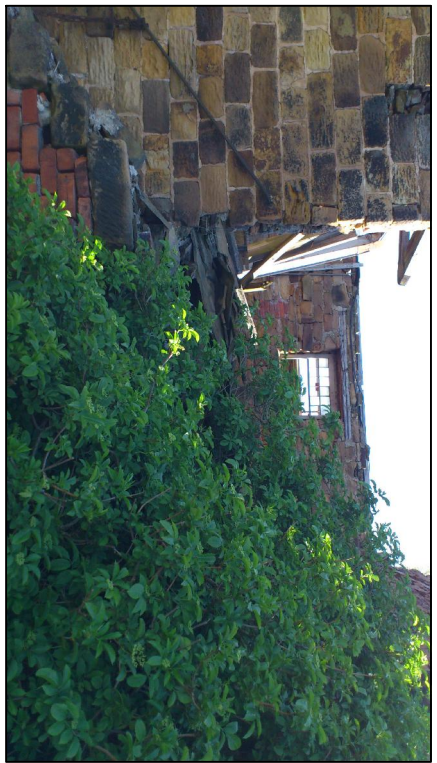


PICTURE S
SHOWING FORMER FIRST FLOOR
LOADING DOORS

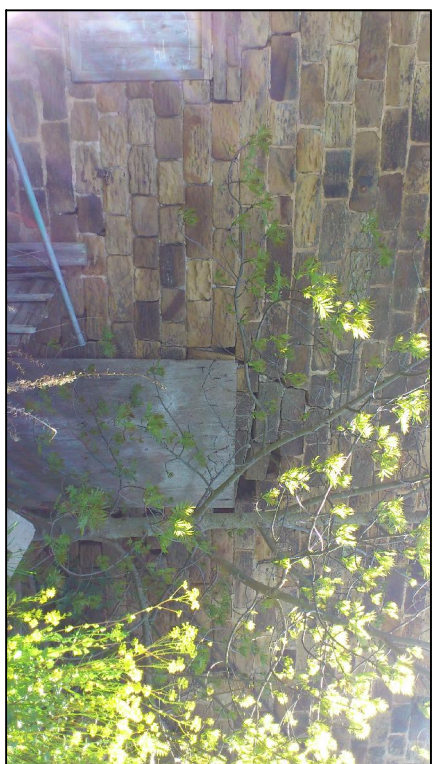


PICTURE T
SHOWING EXISTING DOORWAY



PICTURE R
SHOWING MISSING SECTION OF EXTERNAL WALL

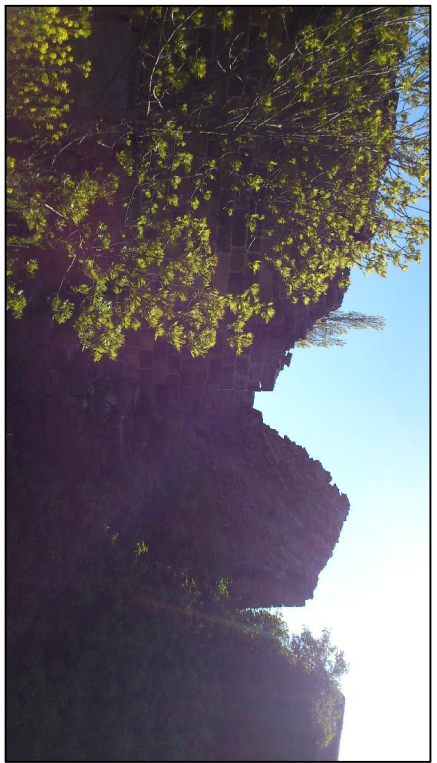

PICTURE Q
SHOWING MISSING SECTION OF EXTERNAL WALL
IN AREA OF FIRST FLOOR LOADING DOORS

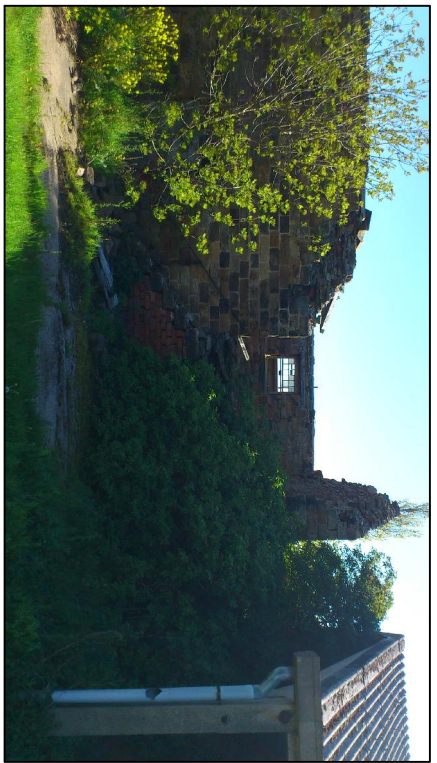

PICTURE P
SHOWING MISSING SECTION OF EXTERNAL WALL IN
AREA OF FIRST FLOOR LOADING DOORS AND
ACCESS STAIR



PICTURE O
SHOWING MISSING SECTION OF EXTERNAL WALL
AND EXISTING OPENING




PICTURE U
SHOWING MISSING SECTION OF EXTERNAL WALL



PICTURE L
SHOWING REMAINS OF ROOF STRUCTURE



PICTURE I
SHOWING WEATHERED SANDSTONE WALL AND
DOORWAY

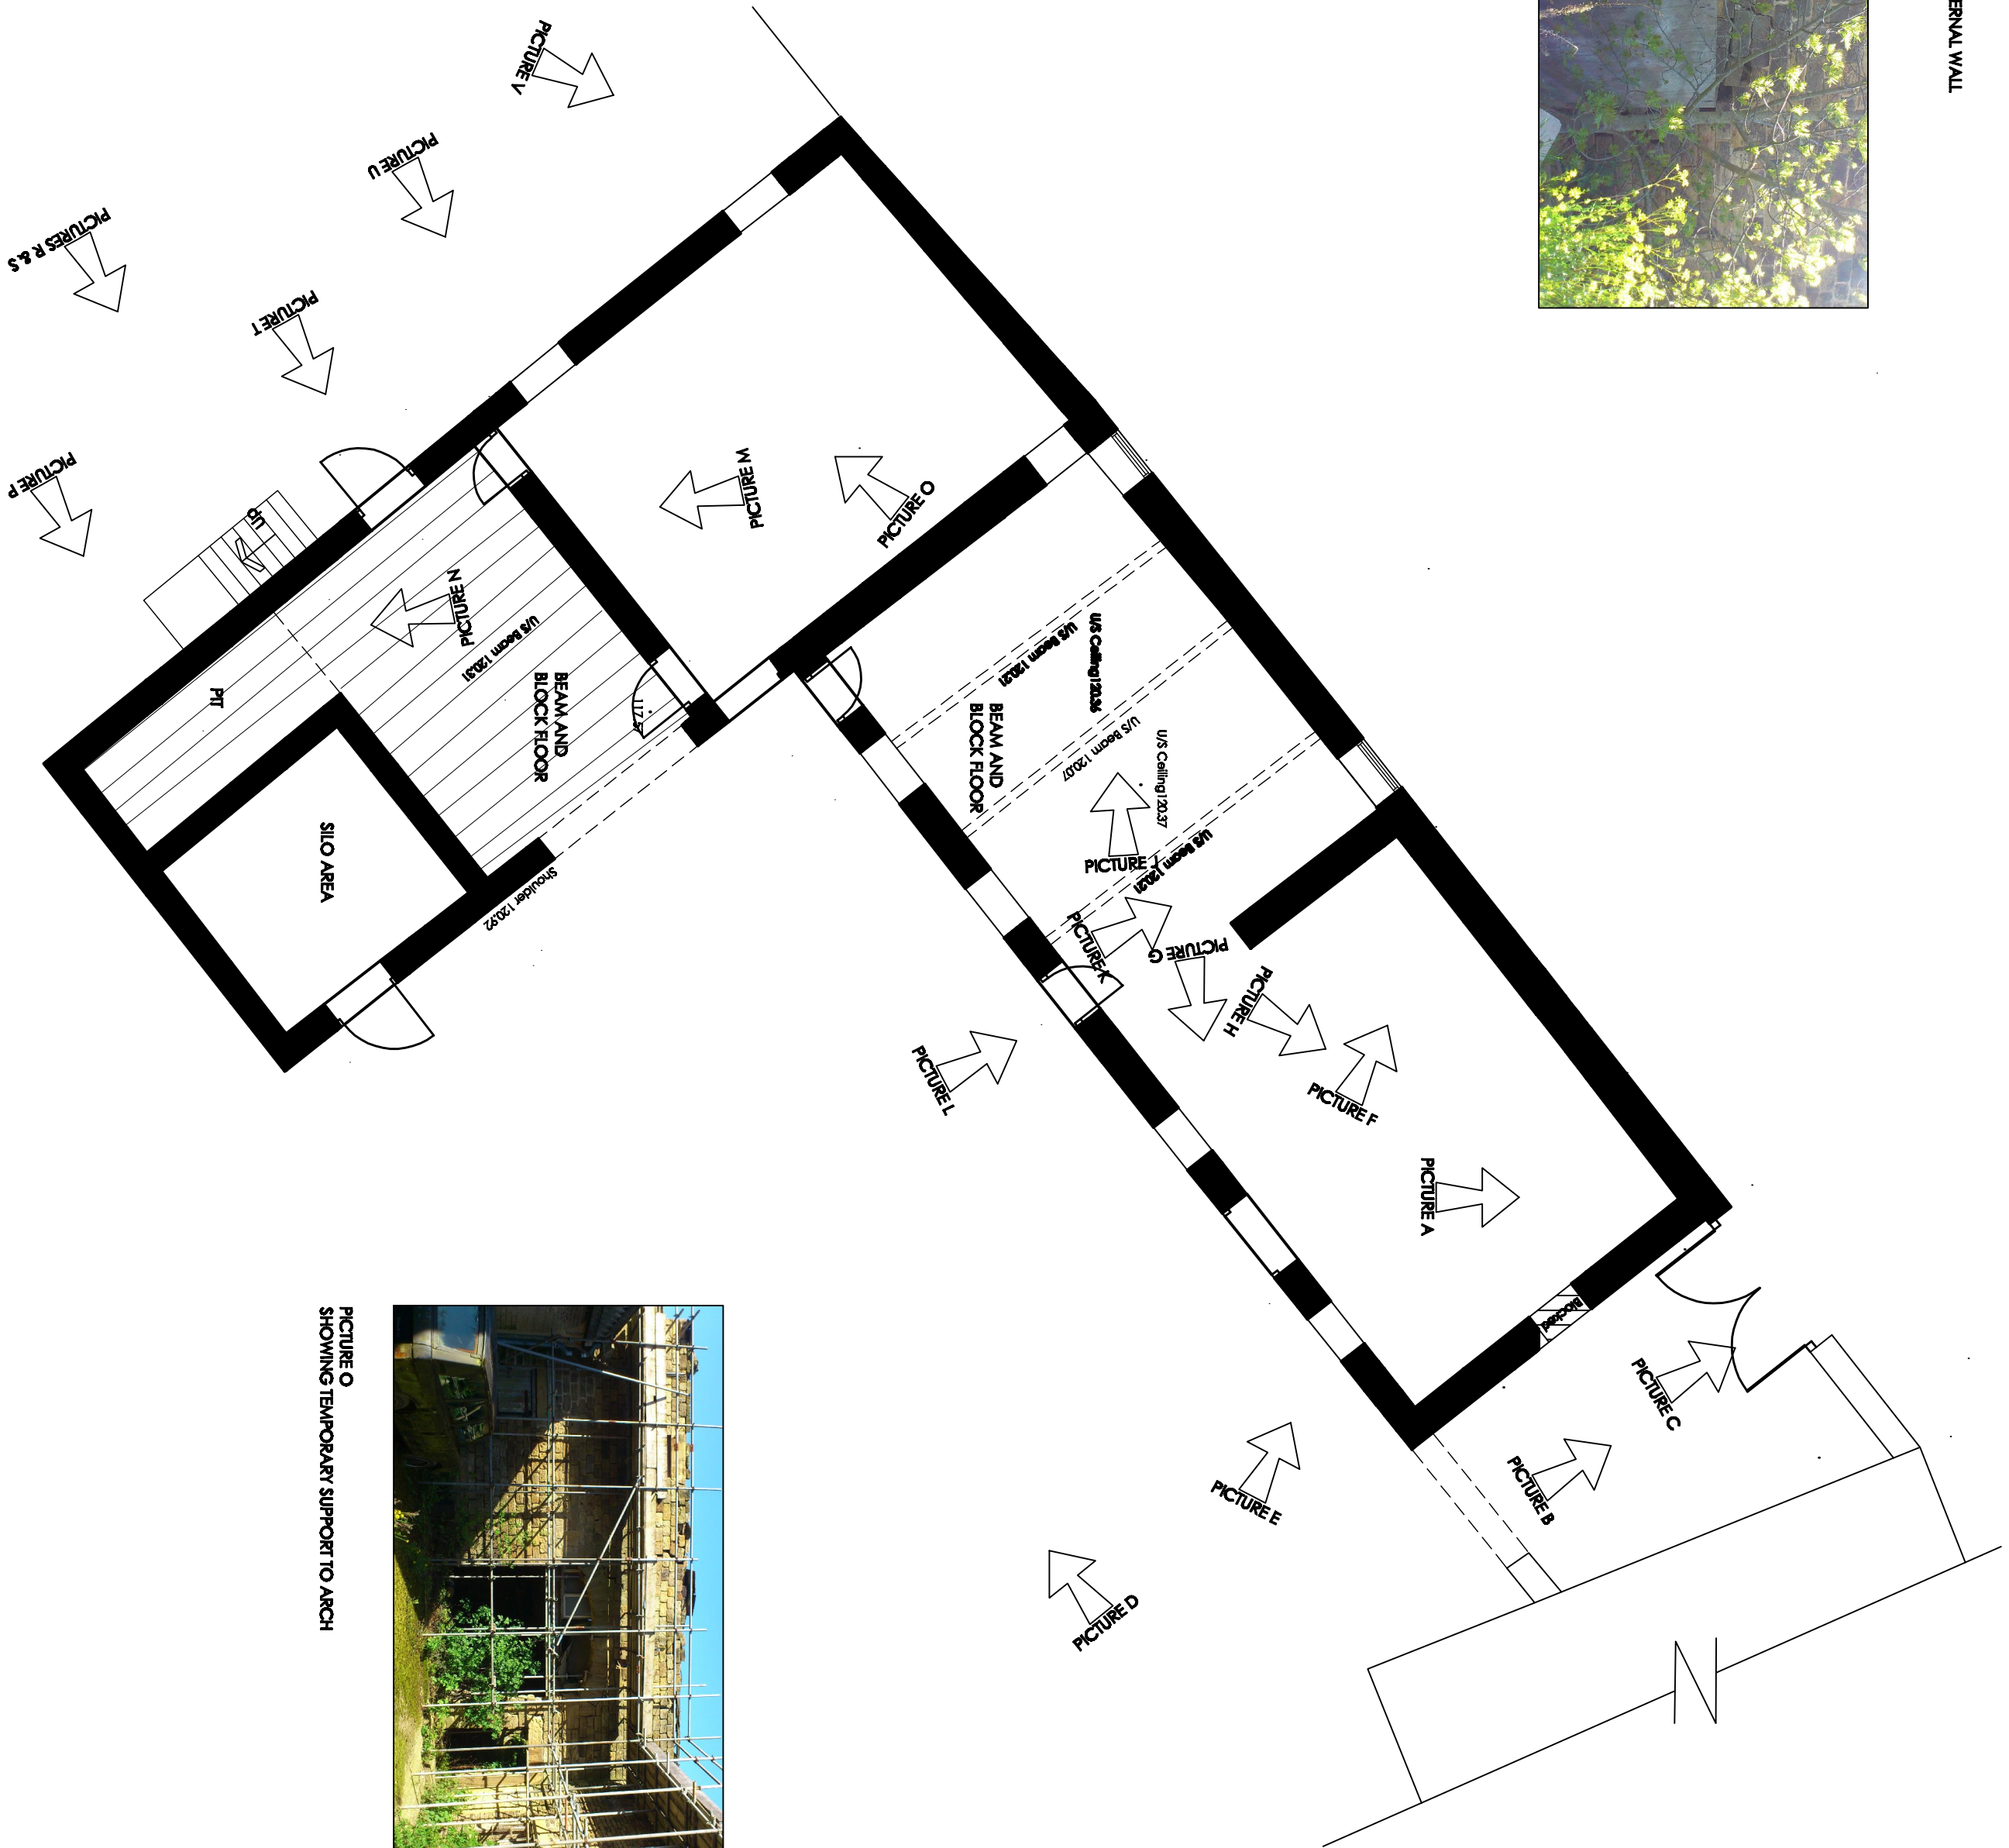

PICTURE Q
SHOWING TEMPORARY SUPPORT TO ARCH



PICTURE E
SHOWING WEATHERED SANDSTONE WALL



PICTURE K
INTERNAL VIEW SHOWING FIRST FLOOR CONSTRUCTION
AND INTERNAL WALL



PICTURE A
SHOWING FRACTURED TIMBER FLOOR BEAM AND
STRUCTURAL FLOOR COLLAPSED INTO
BUILDING




PICTURE F




PICTURE B
ENTRANCE AREA AND REMAINS OF
STRUCTURAL MASONRY AND TIMBER FRAME
PROPPING



PICTURE G
SHOWING DETEIORATION OF SUPPORTING
MASONRY TO ROOF TRUSS

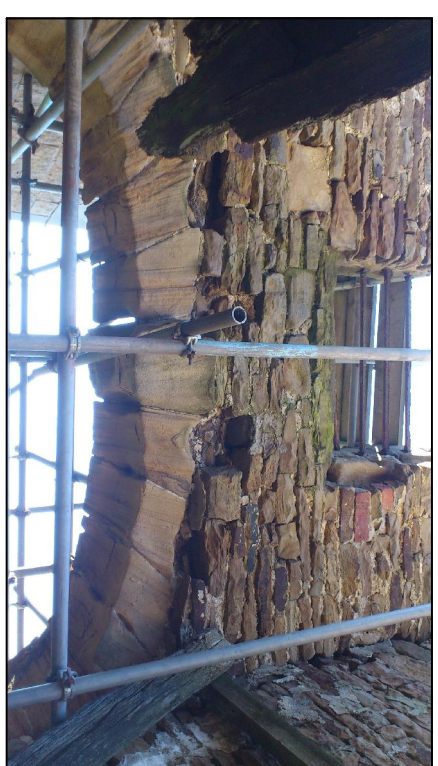

PICTURE C
SHOWING DISPLACED LEFT STONE TO ARCH TO
ENTRANCE

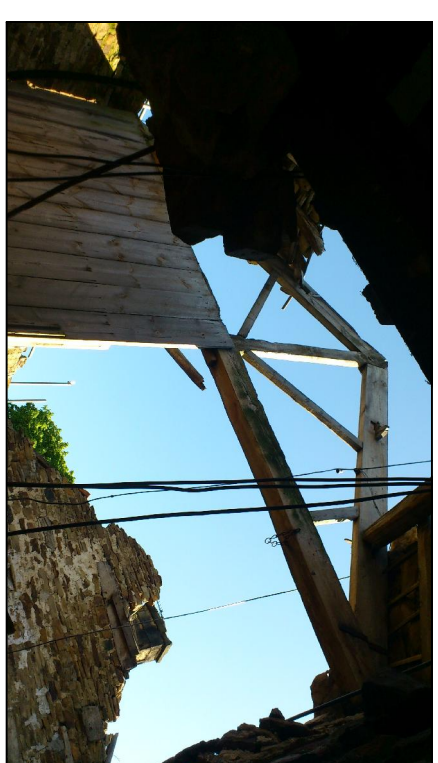

PICTURE H
TRUSS REFERRED TO IN PICTURE G ABOVE
AND DETEIORATION OF EXPOSED MASONRY TO WALL
TOP



PICTURE D
VIEW TO COURTYARD.



PICTURE I
INTERNAL VIEW SHOWING FIRST FLOOR CONSTRUCTION

White Agus Partnership				Project: BUILDING REINSTATEMENT HOME FARM, WORSBOROUGH BARNISLEY			
Project: BUILDING REINSTATEMENT HOME FARM, WORSBOROUGH BARNISLEY				Client: PROVIDENCE WLL A 42 SACKVILLE STREET, BARNISLEY, SND 2DB SURVEYORS AND BUILDING DESIGN CONSULTANTS			
Drawing Title: PHOTOGRAPHS				Date: MAY 2012 Ref: 11-082 Dwg. No: 04 Rev: A1			
Date	Suffix	Description	Date	Suffix	Description	Date	Description