


Burton Road, Monk Bretton, Barnsley - Tree Survey

BS5837:2005 Trees in relation to construction - Recommendations


Table 1 - Cascade Chart for Tree Quality Assessment

TREES FOR REMOVAL			
Category and definition	Criteria		Identification on plan
Category B Those of such a condition that any existing value would be lost within 10 years and which are of low cultural, ornamental, or remanorial value, or are removed for reasons of sound arboricultural management.	* Trees that have a serious, irreversible, structural defect, such that their early loss is expected due to collapse, including those that will become unstable after removal of other B category trees (i.e. where, for whatever reason, the loss of companion shelter cannot be mitigated by pruning) * Trees that are dead or are showing signs of significant, immediate, and irreversible overall decline * Trees infested with pathogens of significance to the health and/or safety of other trees nearby (e.g. Dutch Elm disease), or very low quality trees suppressing adjacent trees of better quality NOTE: Habitat reinstatement may be appropriate (e.g. R category trees used as a bat roost: installation of bat box in nearby tree)		DARK RED
Category and definition	Criteria – Subcategories		Identification on plan
	1 Mainly arboricultural values 2 Mainly landscape values 3 Mainly cultural values, including conservation		
Category A Those of high quality and values in such a condition as to be able to make a substantial contribution (a minimum of 40 years is suggested)	Trees that are particularly good examples of their species, especially if rare or unusual, or essential components of groups, or of formal or semi-formal arboricultural features (e.g. the dominant and/or principal trees within an avenue)	Trees, groups or woodlands which provide a definite screening or softening effect to the locality in relation to views into or out of the site, or those of high cultural or unusual importance (e.g. other arboricultural features assessed as groups)	Trees, groups or woodlands of significant conservation, historical, commemorative or other value (e.g. veteran trees or wood-pasture)
Category B Those of moderate quality and value: those in such a condition as to be able to make a significant contribution (a minimum of 20 years is suggested)	Trees that might be included in the high category, but are downgraded as a result of structural or conservation concerns, or the presence of removable defects (e.g. structural, syncretic post damage) and minor storm damage	Trees present in numbers, usually as groups or woodlands, such that they form distinct landscape features, thereby attaining a higher overall rating than they might as individuals but which are not, individually, essential components of formal or semi-formal arboricultural features (e.g. trees of moderate quality within an avenue that includes better, A category specimens), or trees situated mainly internally to the site, therefore individually having little visual impact on the wider locality	Trees with clearly identifiable conservation or other cultural value
Category C Those of low quality and value: those in adequate condition to remain until such time as they can be replaced (a minimum of 10 years is suggested, or 20 years if trees are mature with a crown diameter below 150 mm)	Trees not qualifying in higher categories	Trees present in groups or woodlands, but without that conferring on them significantly greater landscape value, and/or trees offering low or only temporary screening benefit	Trees with very limited conservation or other cultural benefit


NOTE: Whilst C category trees will usually not be retained where they would impose a significant constraint on development, young trees with a stem diameter of less than 150 mm, should be considered for retention.

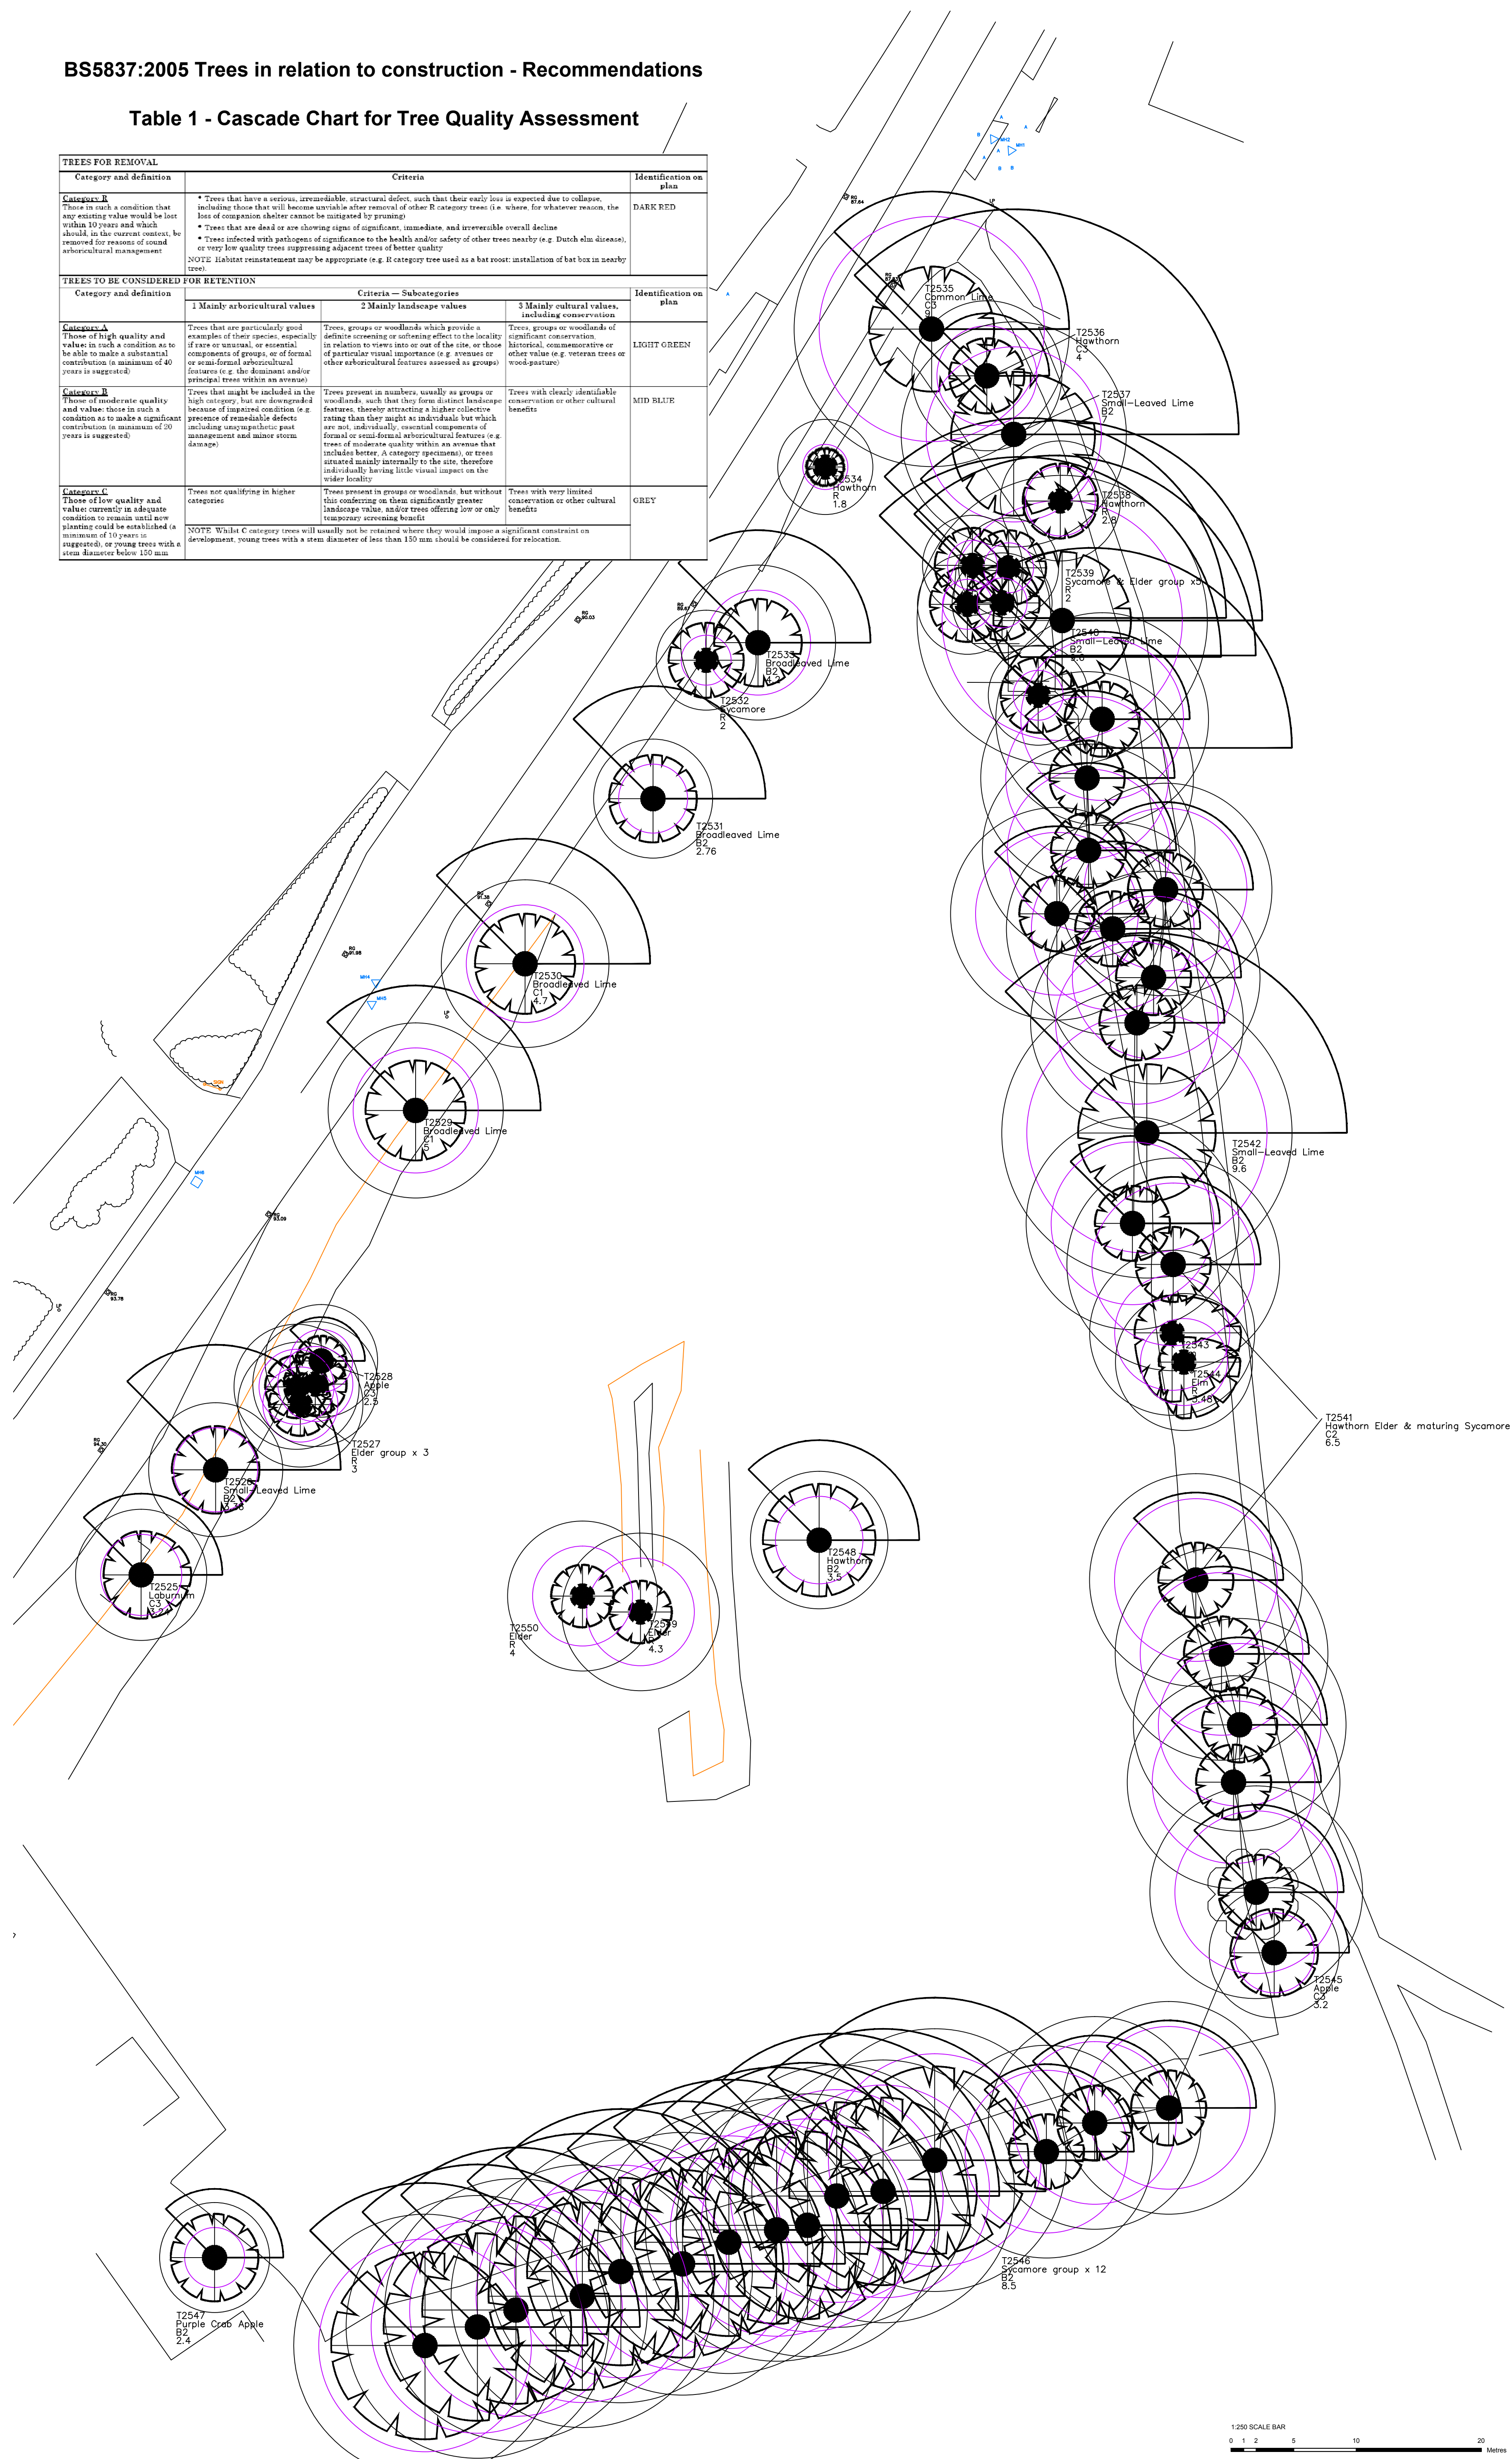

**This plan should be viewed in
COLOUR & read in conjunction with
the Tree Survey
BA3310 - dated 06/07/2011,
Available from Barnes and
Associates at the address shown
below.**

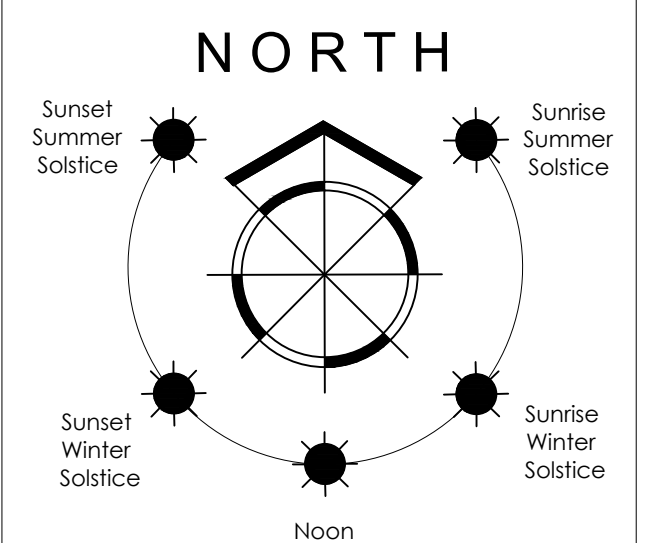

Please do not scale from this drawing. All dimensions should be checked on site, any errors or divergences should be brought to the attention of Barnes and Associates at the address shown below.

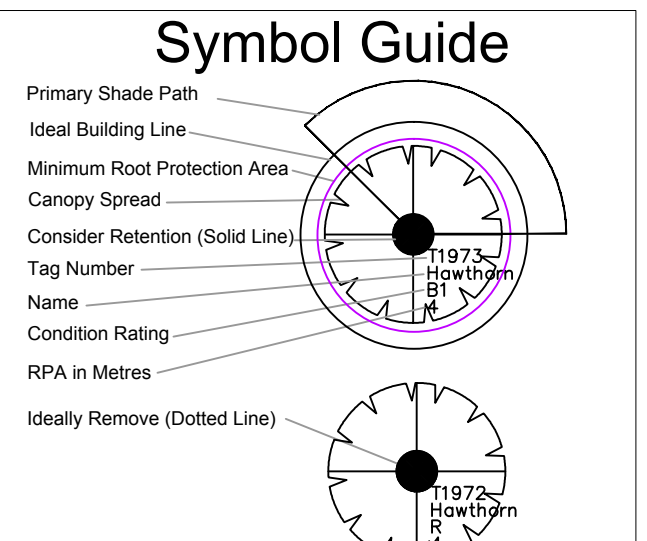

BS5837 - Condition Rating Colour Code

- A - High Quality Tree.
 - B - Moderate Condition Tree
 - C - Low Quality Tree
 - R - Poor Quality Tree
- 'Those in such a condition that any existing value would be lost within 10 years and which should in the current context, be removed for reasons of sound arboricultural management.'

Client:
Yorkshire Housing
c/o Acanthus WSM
Limited

Site:

Burton Road,
Monk Bretton.

Drawing Title:

BS5837:2005

Tree Survey Plan

Scale: 1:250 @ A1
Drawing No: BA3310TS
Date: 06/07/2011

