


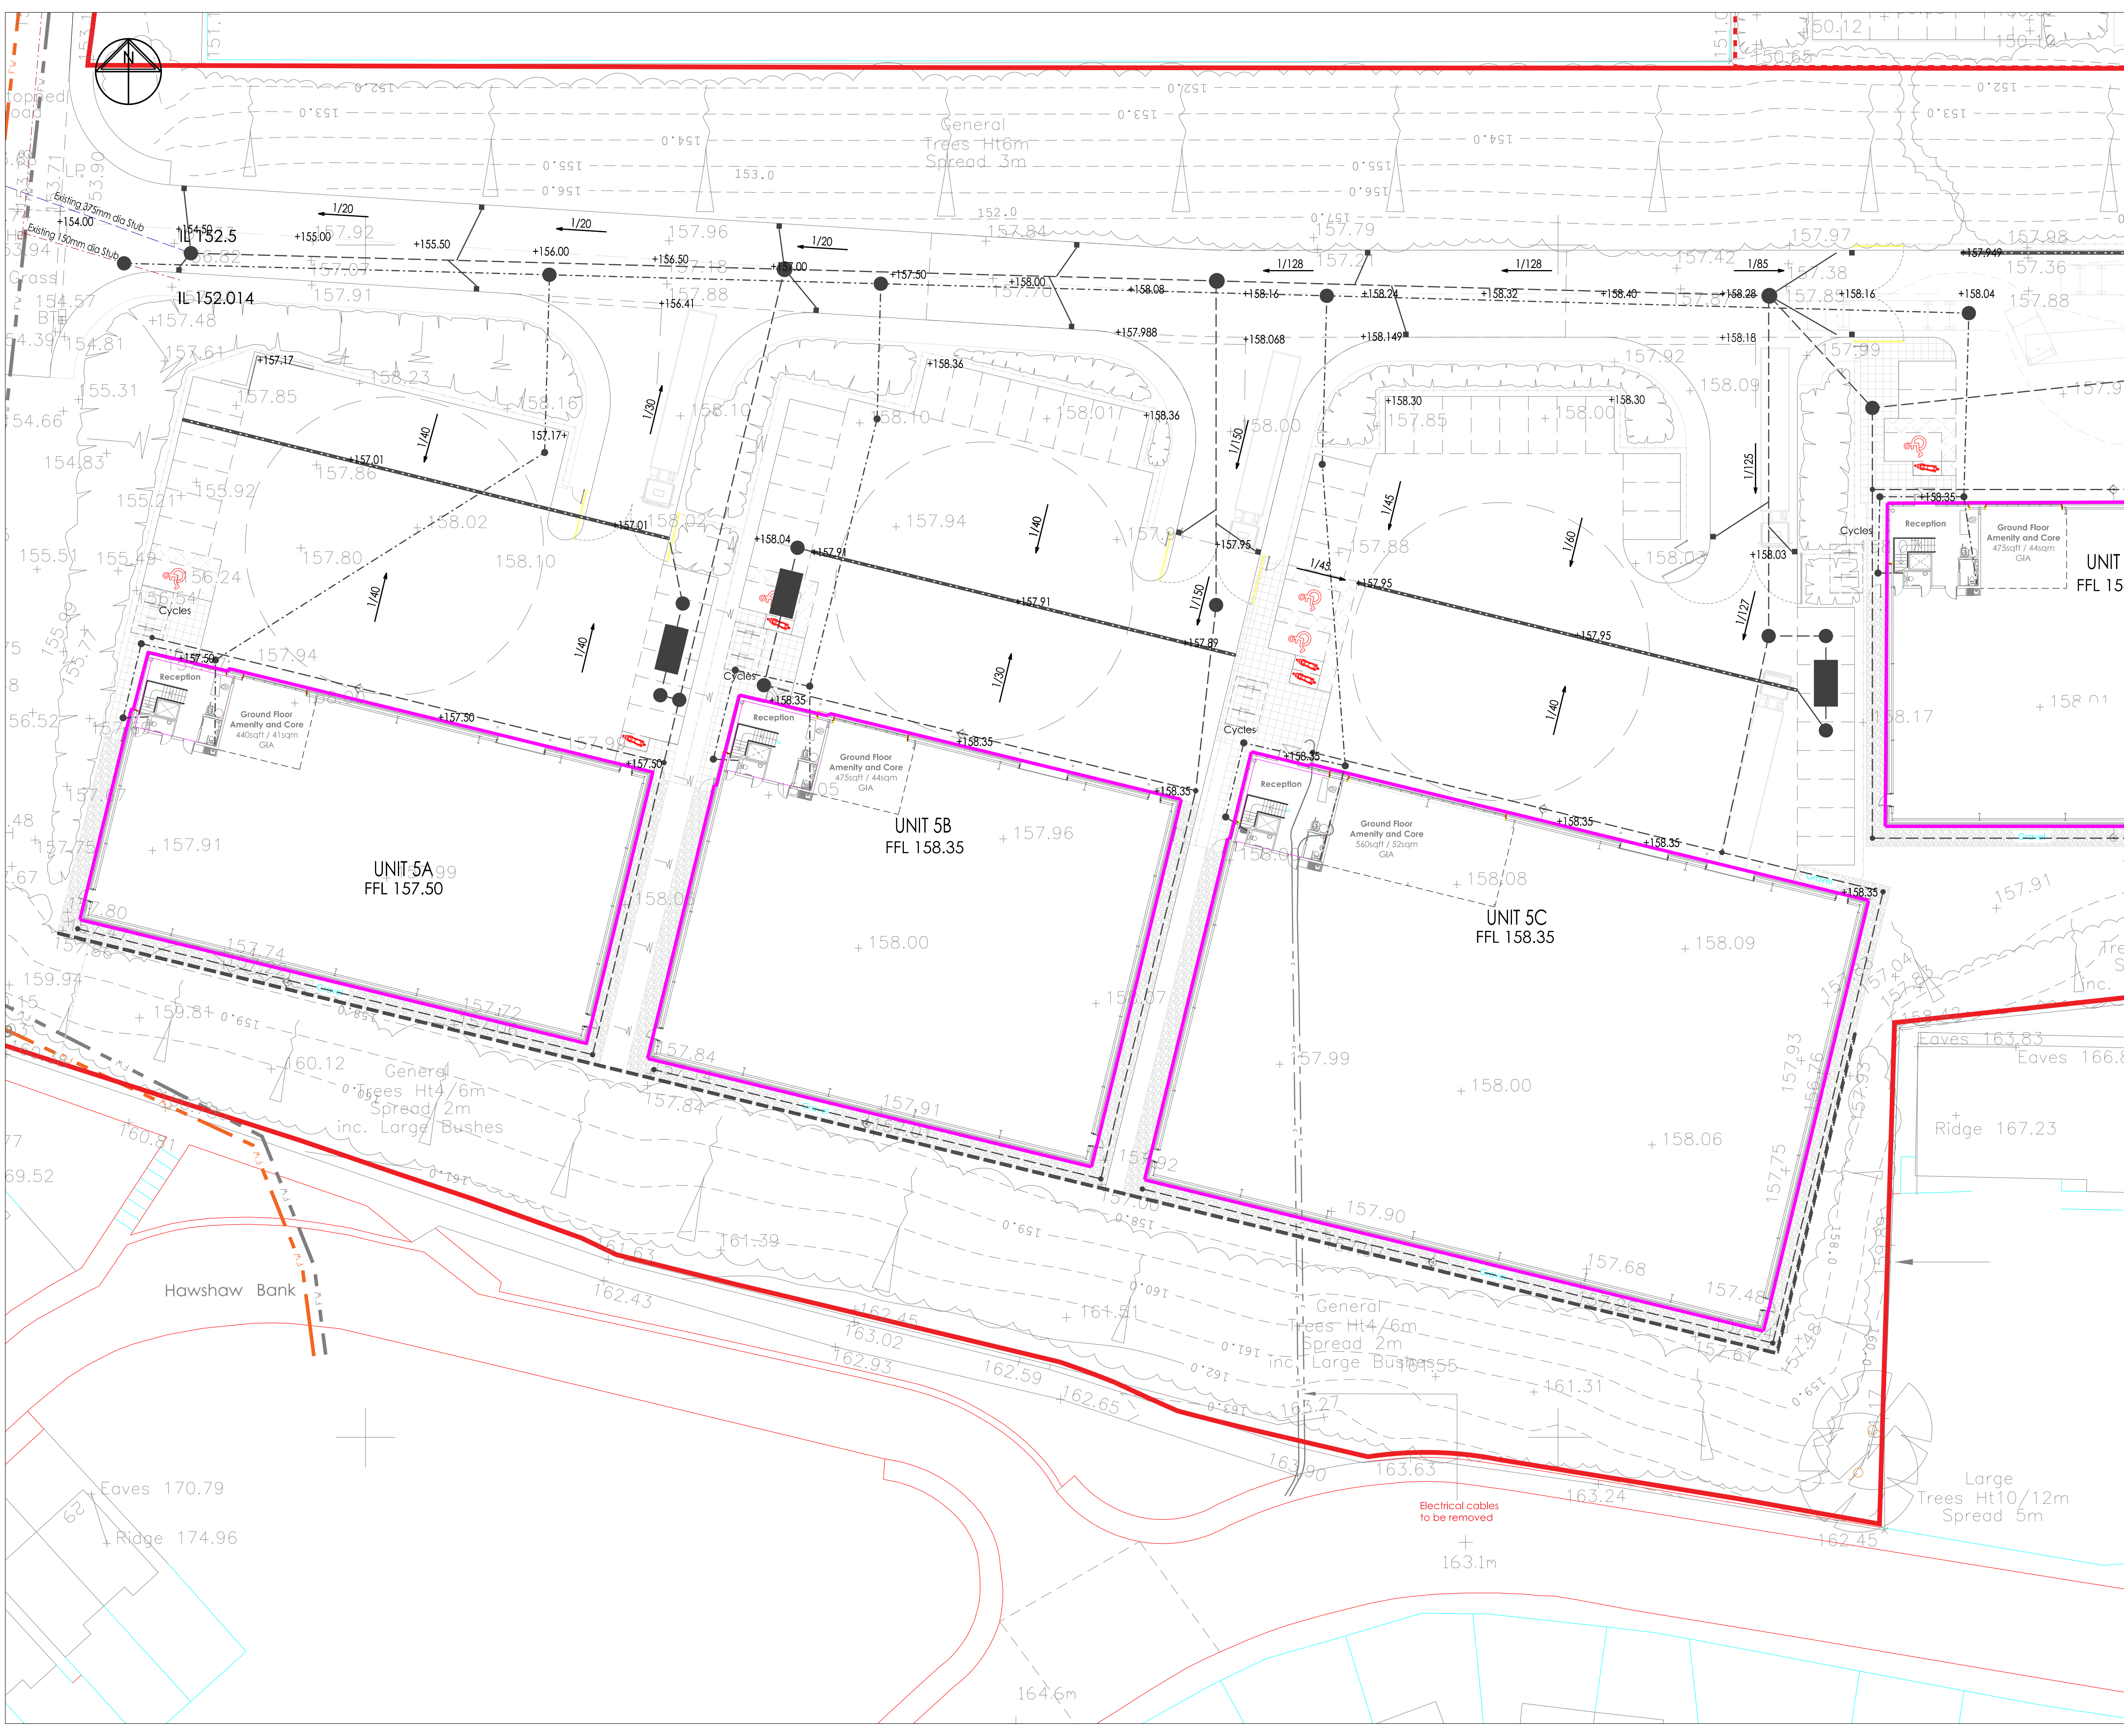

Williams Saunders is the trading name of Wm Saunders Partnership LLP. Wm Saunders Partnership Limited Liability Partnership is registered in England and Wales with the Registration number OC 39823. The Registered Office is Sheppard Lockton House, Cafferata Way, Newark-on-Trent, Nottinghamshire, NG24 2TN.

This drawing & any design thereon is the copyright of Wm Saunders Partnership LLP and must not be reproduced without their written consent.

Contractors must verify all dimensions, levels and co-ordinates of the site before commencing any work or making any shop drawings: no dimensions to be taken from drawing.

P3	Site layout updated Architect's latest issue.	CM	AG	04/18
P2	Site layout updated Architect's latest issue.	CM	AG	03/18
P1	Issued for planning	CM	AG	03/18
Rev	Description	Drm	VFd	Date
As outlined in section 2.3 of the CIB Industry Guidance to Designers, insignificant risks can usually be ignored, as can risks arising from routine construction activities, unless the design compounds or significantly alters these risks. In accordance with CDM Regulations 8.9 and 11, any significant risks relating to the design features shown on this drawing have been identified and are annotated thus:				
☒ No significant risks have been identified.				
☐ Significant risks have been identified - refer to notes on drawing for information on residual risks and any control measures to be employed.				
Refer to the current Designer's Risk Assessment sheets for further details.				
Designer's Signature		CM	Date	
			03/18	

Drawing Status
PLANNING

williamsaunders
architecture: engineering: building consultancy
Sheppard Lockton House
Cafferata Way
Newark-on-Trent
Nottinghamshire, NG24 2TN
Tel: 01636 704361
Fax: 01636 702809
W: wms-saunders.co.uk

Project
**PLOT 5 ASHROYD BUSINESS PARK
ASHROYD WAY
HOYLAND
BARNLEY**

Client
NETWORK SPACE LTD

Title
SITE LEVELS STRATEGY

WmS Project Ref.	Drawn	Date	Scale	@ A1
11717	CM	09.03.18	1:250	
Drawing/Document Reference				
Project	Originator	Zone	Level	Type Role Number Status Rev.
11717 - WMS - ZZ - XX - DR - C - 39001 - S8 - P3				