

NOTES


MATERIALS:

- ROOF TILES -**
Concrete Interlocking Flat Tile (Marley Modern or similar).
- MAIN BRICK -**
Baggeridge Windmill Golden Multi or similar.
- BRICK BAND -**
Baggeridge Savanah or similar.
- RENDER -**
Reference 016 Ivory (Including Weber.pral H) FASCIAS, SOFFITS, BARGE BOARDS - White uPVC.
- RAINWATER GUTTERING & DOWNPIPES -**
Black uPVC.
- WINDOWS & DOORS -**
White uPVC.

Refer to Materials Schedule submitted as part of this application for further information.


For Floor Plans refer to drawing referenced PL 05 - Proposed Floors & Roof Plan Plots 4-6

Concrete Interlocking Flat Tile - Marley
modern or similar.

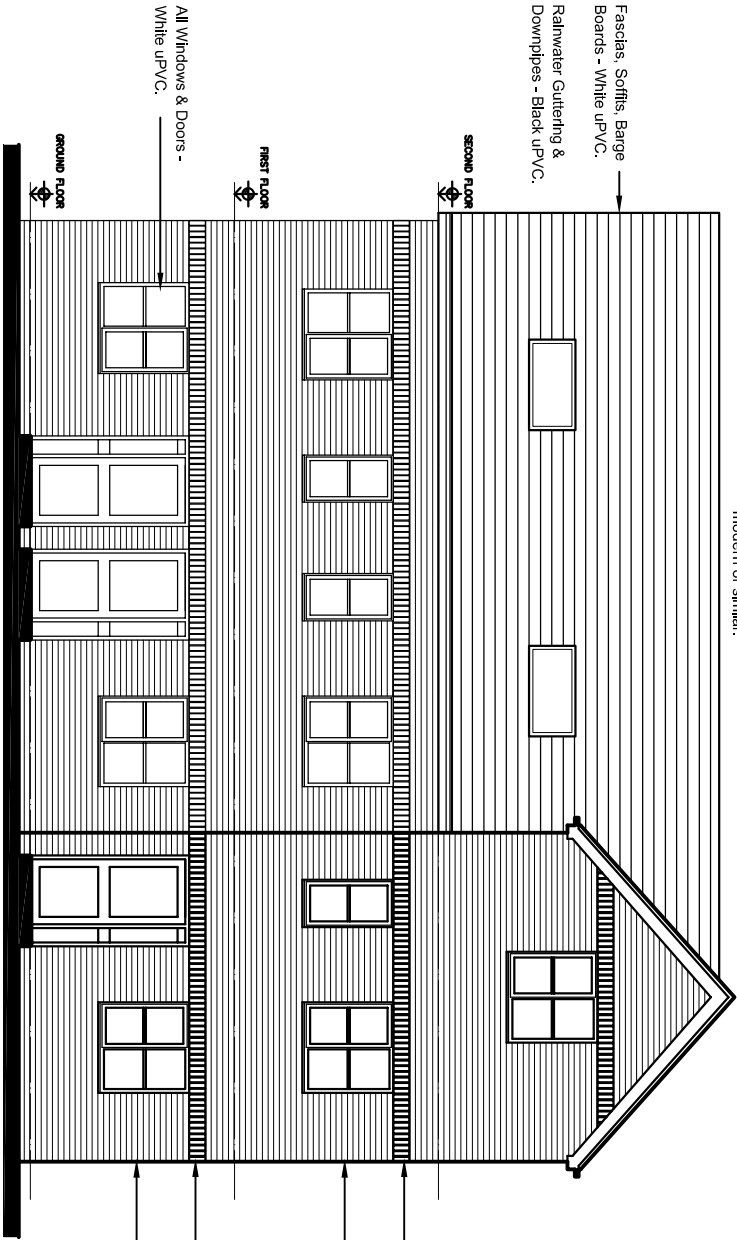

PROPOSED FRONT ELEVATION
SCALE - 1:100

Concrete Interlocking Flat Tile - Marley
modern or similar.

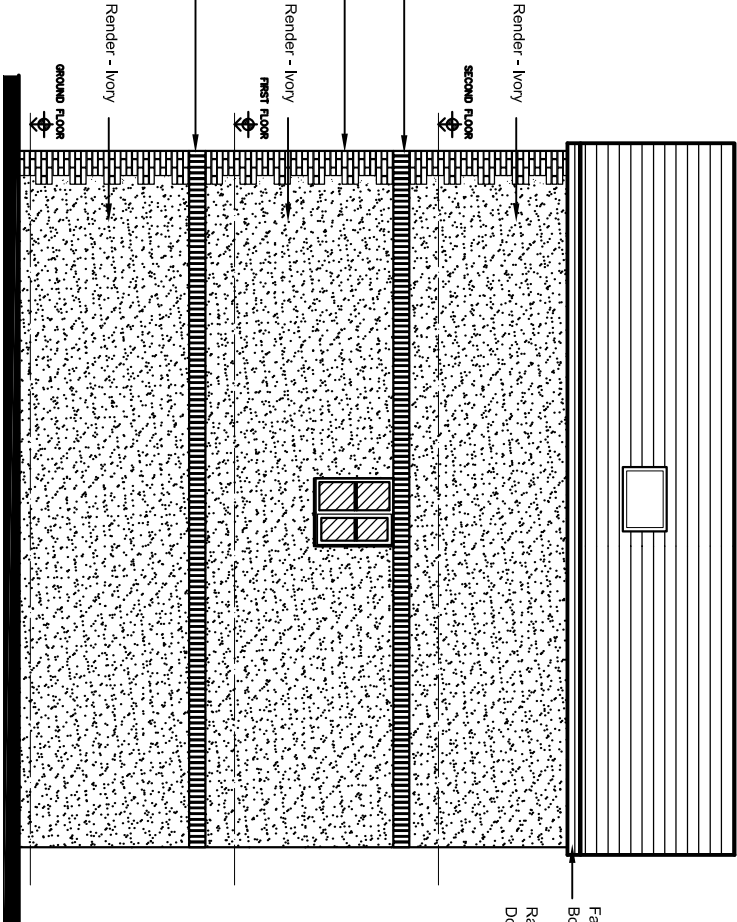


PROPOSED SIDE ELEVATION
SCALE - 1:100

Concrete Interlocking Flat Tile - Marley
modern or similar.



PROPOSED REAR ELEVATION
SCALE - 1:100

Concrete Interlocking Flat Tile - Marley
modern or similar.

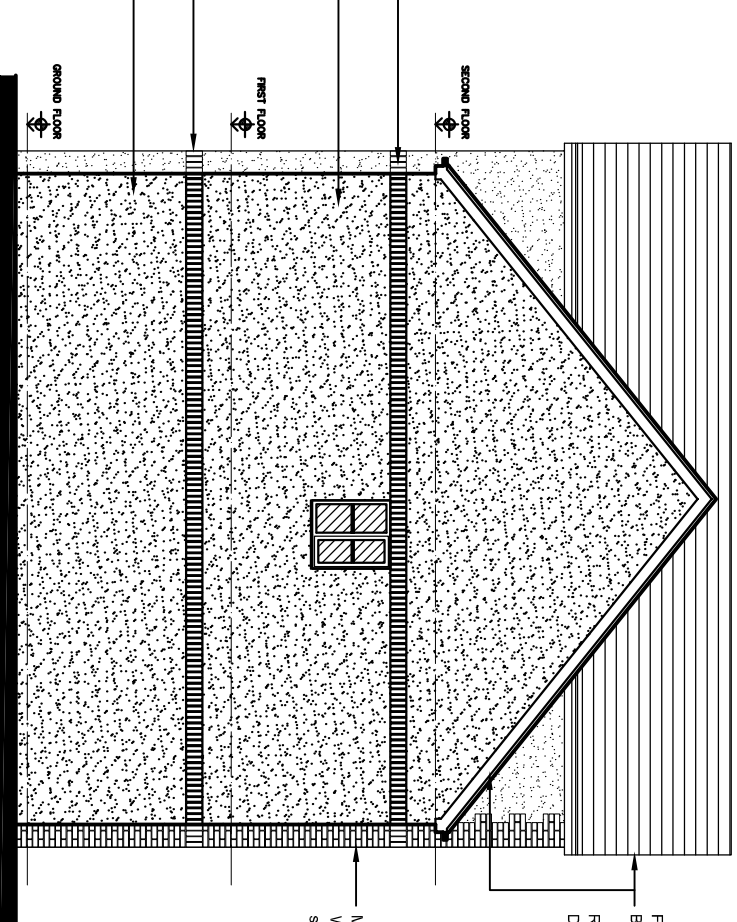

PROPOSED SIDE ELEVATION
SCALE - 1:100

PLANNING ISSUE

New Description	Date	By	App'd
-----------------	------	----	-------

tractus

ARCHITECTURAL DESIGN LIMITED
Unit 11a Northcote Mills
Walsfield Road
Huddersfield
H8B 9LA
Client: **LEISURE INNS DEVELOPMENTS**

Project: **THE HALFWAY HOTEL
GOLDTHORPE**

Drawing title: **PROPOSED ELEVATIONS
PLOTS 4-6**

Drawn by	Date	App'd	
AM	01/09	-	
Drawing no	Project no	Scale @ A3	Rev
PL 10	08/022	1:100	-