


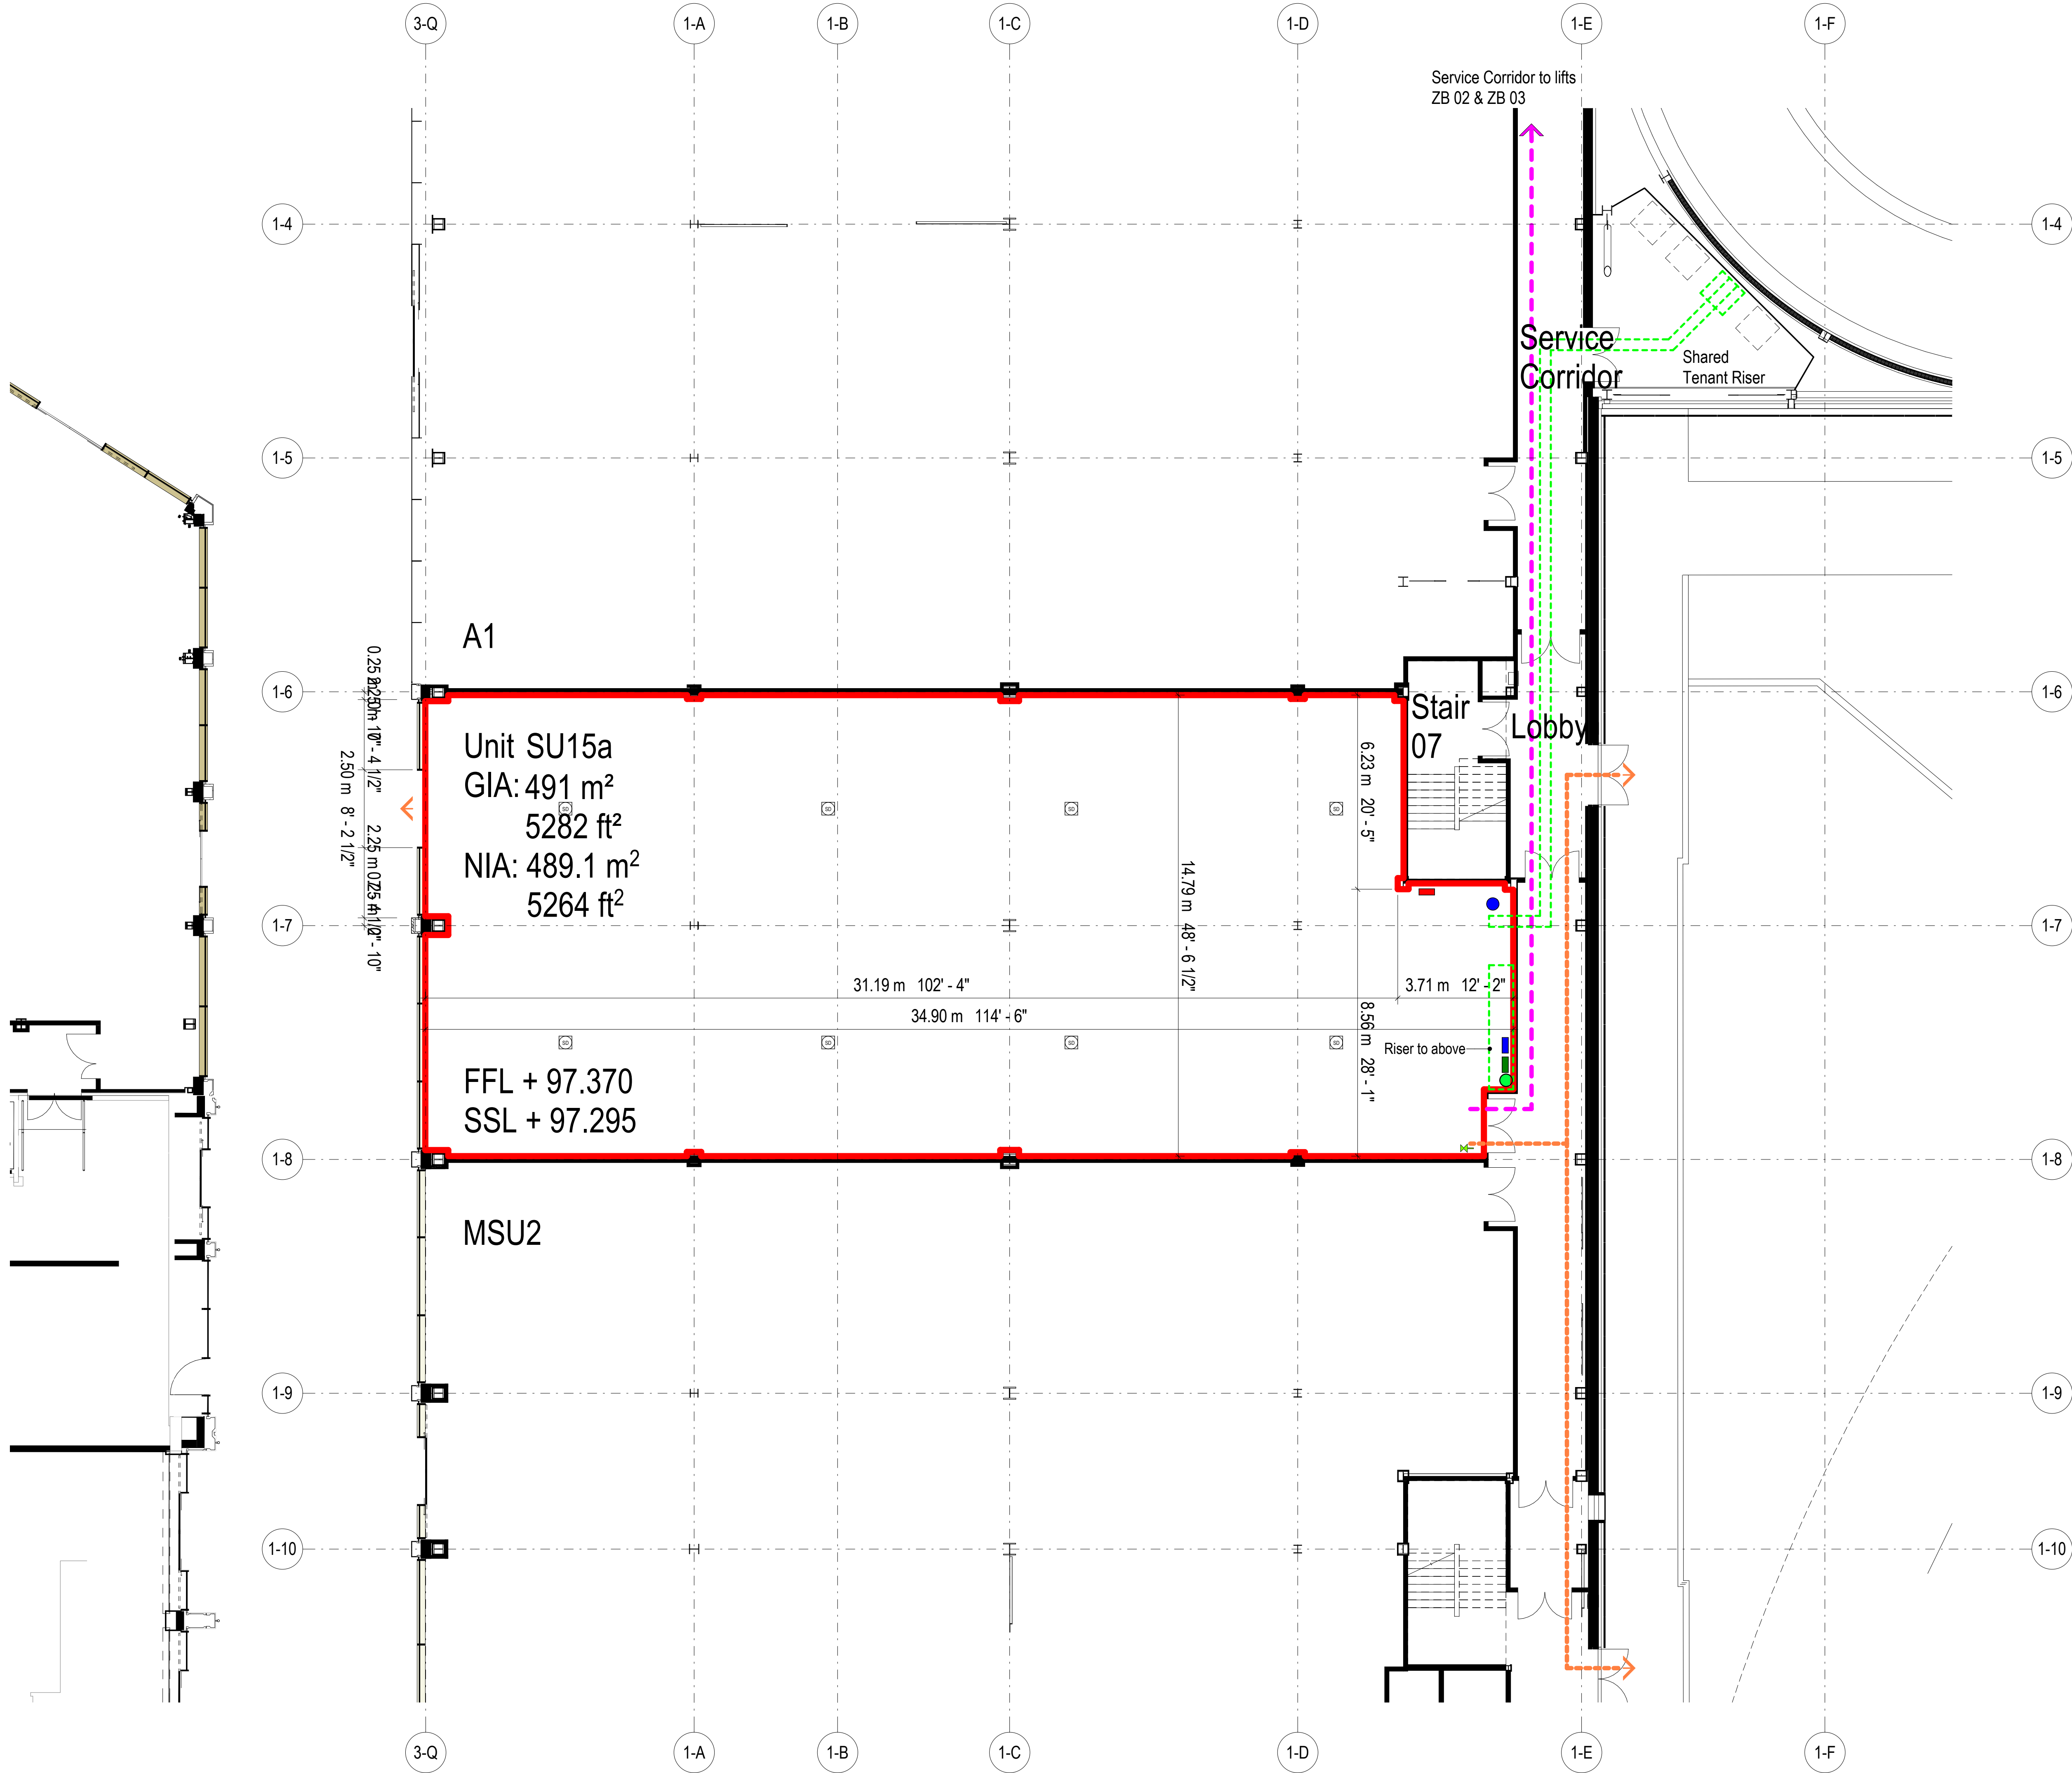

Notes:

- This drawing is copyright.
- Do not scale dimensions from this drawing.
- This drawing is to be read in conjunction with all other relevant drawings.
- All discrepancies on this drawing are to be reported to the architect.
- Do not modify any element of this drawing.
- Use drawing only for purpose(s) issued.

North Sign / Key Plan

0 2 4 6 8m
1:100 Scale @ A1
1:200 Scale @ A3

The following external model files are included within this drawing:

Demise Area
Riser Area
Route to Basement

Emergency Egress

Services

- Water
- SVP
- 3-Phase Electrical Mains
- Telephone/ Data
- LL Fire Alarm Interface
- Sprinkler Isolation Inlet
- RWP
- Gas
- LL's Smoke detector

NOTE - services locations are provisional and subject to confirmation by M&E engineer

ZB

P01	10/06/21	First Issue	WL	EA
Rev	Date	Revision Notes	Dn	Rv

Client
Barnsley Metropolitan Borough Council

Intelligence Buildings Infrastructure
www.ibigroup.com

Project
The Glass Works, Barnsley
Development Sites ZB & ZC

Drawing Title
Unit SU15a Demise Plan - Ground Floor

Job Number 50727	Drawing Originated Date 10/06/2021	PAS 1192 Status Code S3
Scale@A1 1: 100	Purpose Review and Comment	
Drawing Number BGW2-IBI-ZC-GF-PN-A-F900-SU15a-0002	Revision P01	