

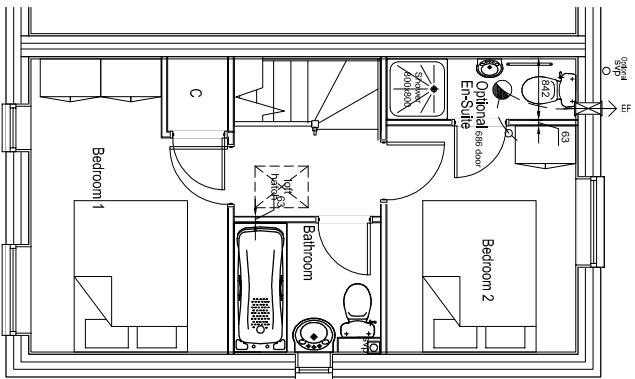
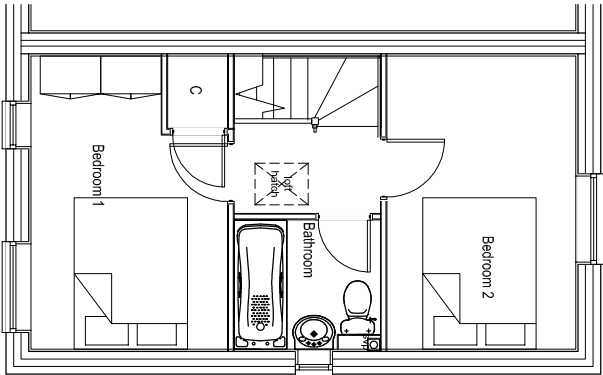


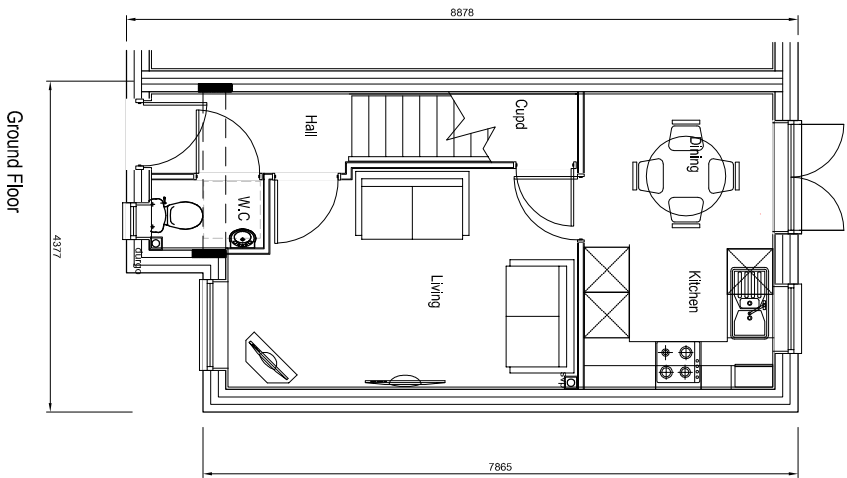

Rev A - Depth of house increased 12.11.13 MNR
Rev B - Radiator added to WC 07/14 MNR
Rev C - Bedroom 1 window height corrected on section 18/05/14 MNR
Rev D - Shower enclosure moved and replaced on section 20/01/15 MNR
Rev E - Double window added to bedroom 1 on section 03/07/15 MNR
Rev F - gas ground box option removed 18/05/16 MNR
Rev G - double window repositioned to behind TV 01/12/16 MNR
Rev H - Sink to 1' x 1'2' bowl size replaced on plan 05/07/17 MNR
Rev I - Sink to 1' x 1'2' bowl size replaced on plan 05/07/17 MNR
Rev J - FB inlet added, party wall sockets reviewed for TF benefit 06/11/17 MNR
Rev K - FB inlet added, party wall sockets reviewed for TF benefit 06/11/17 MNR
Rev L - Persimmon Brick NW notes added 02/01/18 MNR

PERSIMMON
HOMES

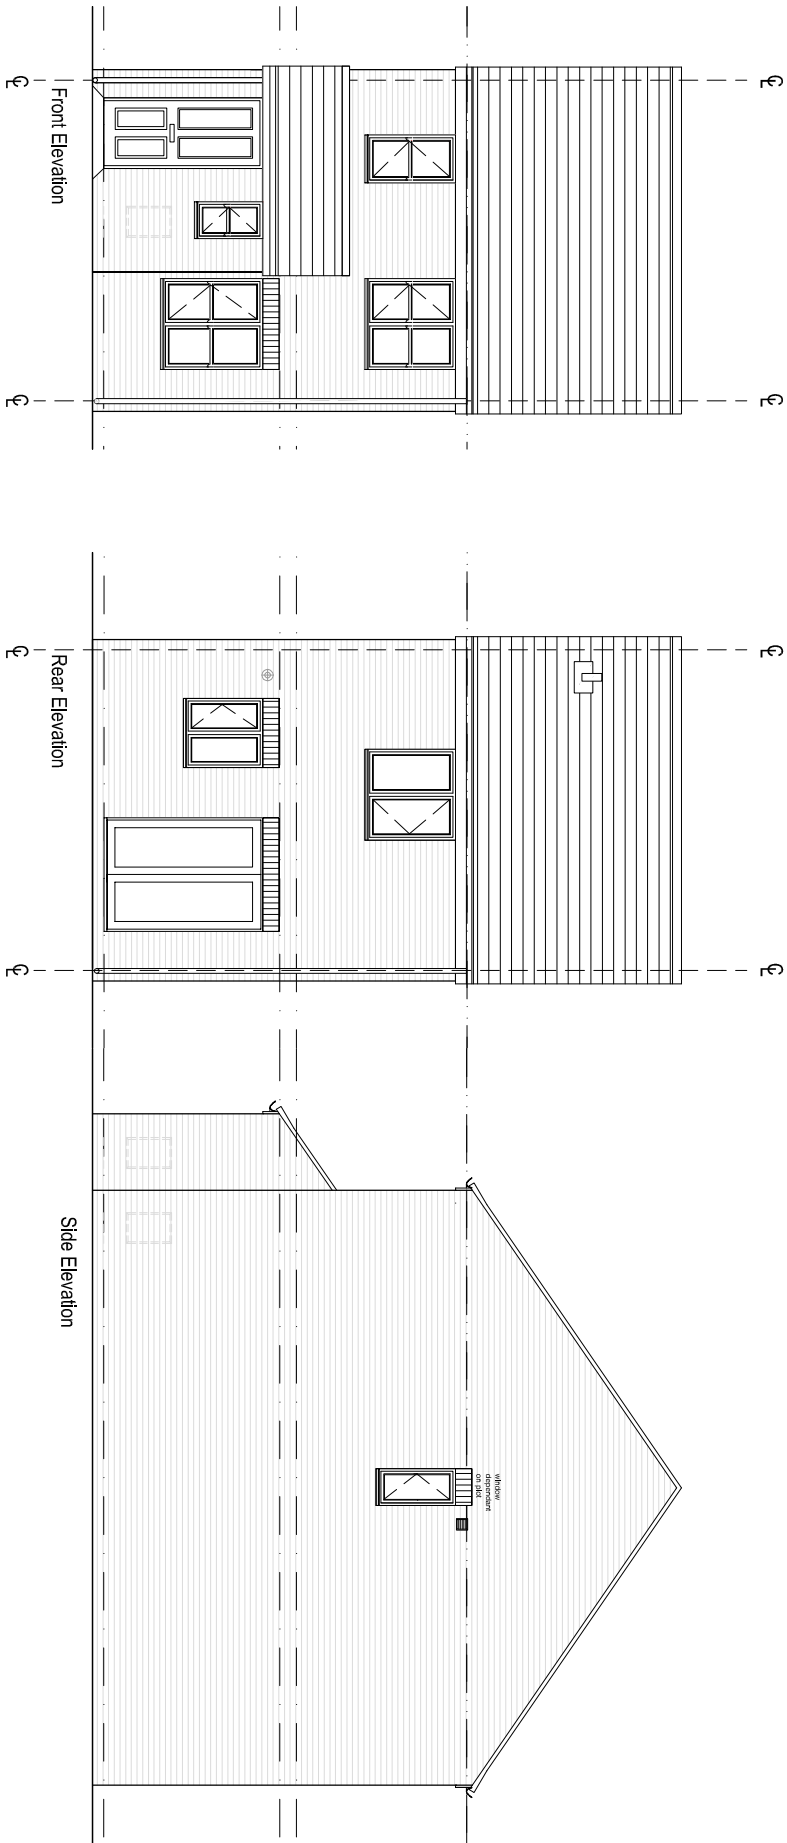

636sqft

The Airwick

AN-WD10

Plans & Elevations (Planning)

Rev L