

Notes:

PLANNING DRAWINGS - THIS DRAWING SHOULD NOT BE USED FOR ANY OTHER PURPOSES THAN THAT SPECIFIED HERE

COPYRIGHT - THIS DRAWING MAY NOT BE REPRODUCED OR MODIFIED IN WHOLE OR PART BY ANY PERSON OR ORGANISATION WITHOUT THE ARCHITECTS CONSENT. ISSUING COPIES TO THIRD PARTIES MAY NOT BE DONE WITHOUT THE ARCHITECTS CONSENT

Revision: --

Revision List:

0 5m

MATERIALS - PROPOSED

Walls - White render to match

Roof - Blue grey slate to match

Windows / Doors - White PVCu to match,
composite entrance door heritage colour TBA

Gutters/ Pipes - Black PVCu to match

Project/ Client: 15 Prospect / Ruddy


Drawing Title: Plan & Elevations - Proposed

Drawing Number: 2050/TP/004


Scale at A3: 1:100




Date: June 18

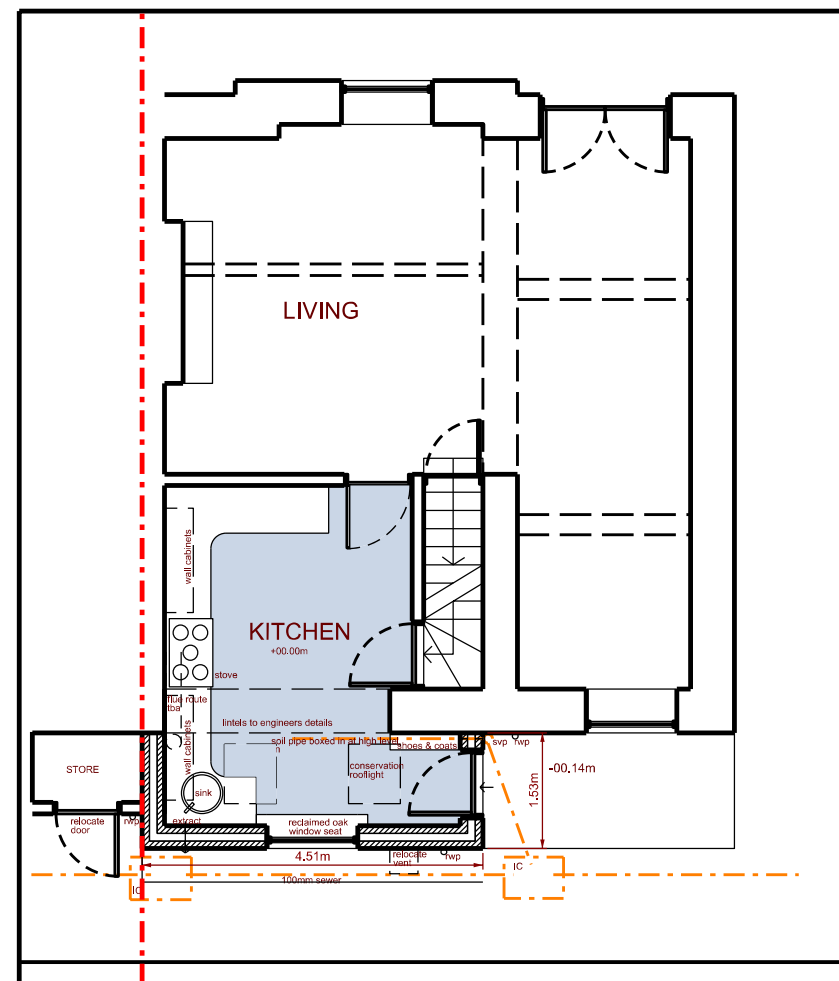

Ground Floor Plan - Proposed

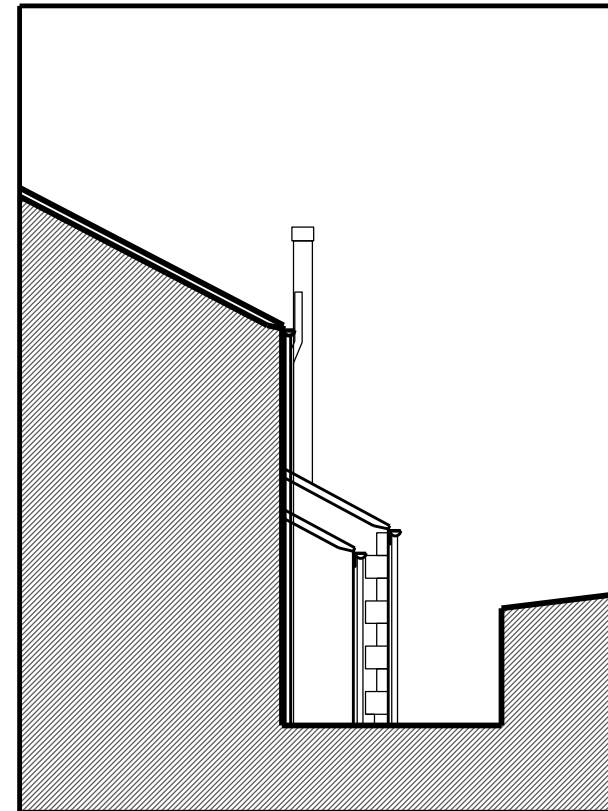

West Elevation - Proposed

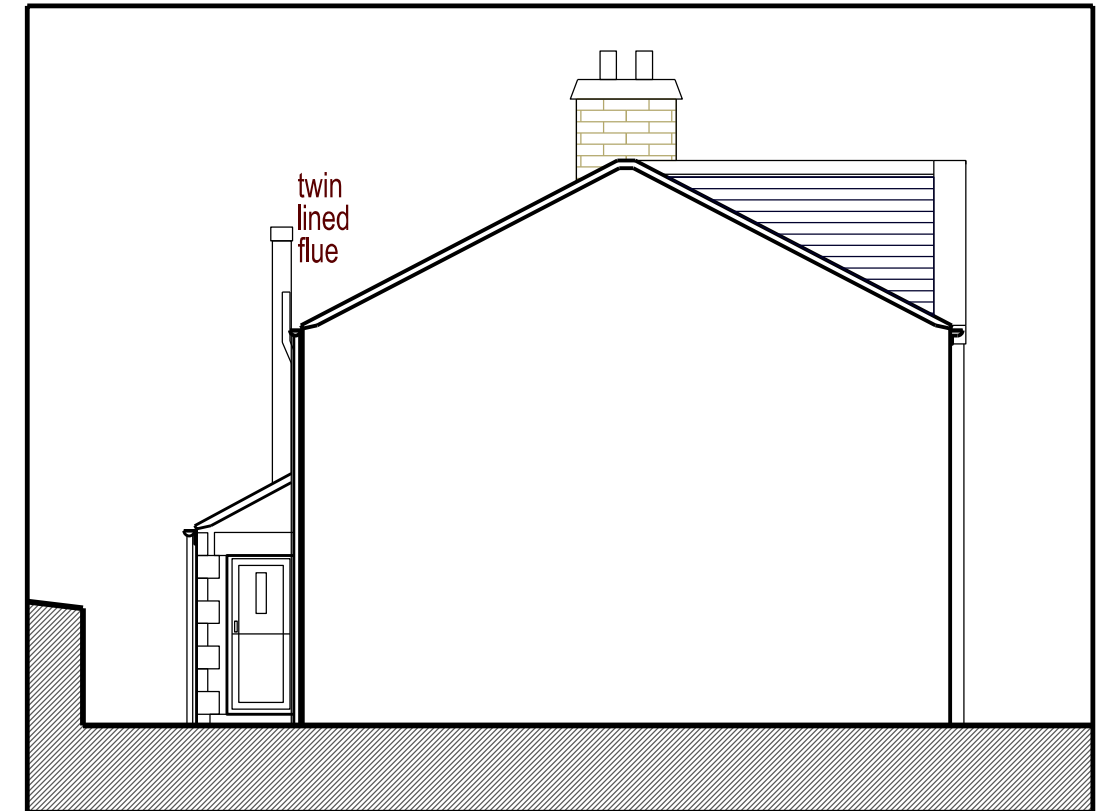

East Elevation - Proposed



South Elevation - Proposed