
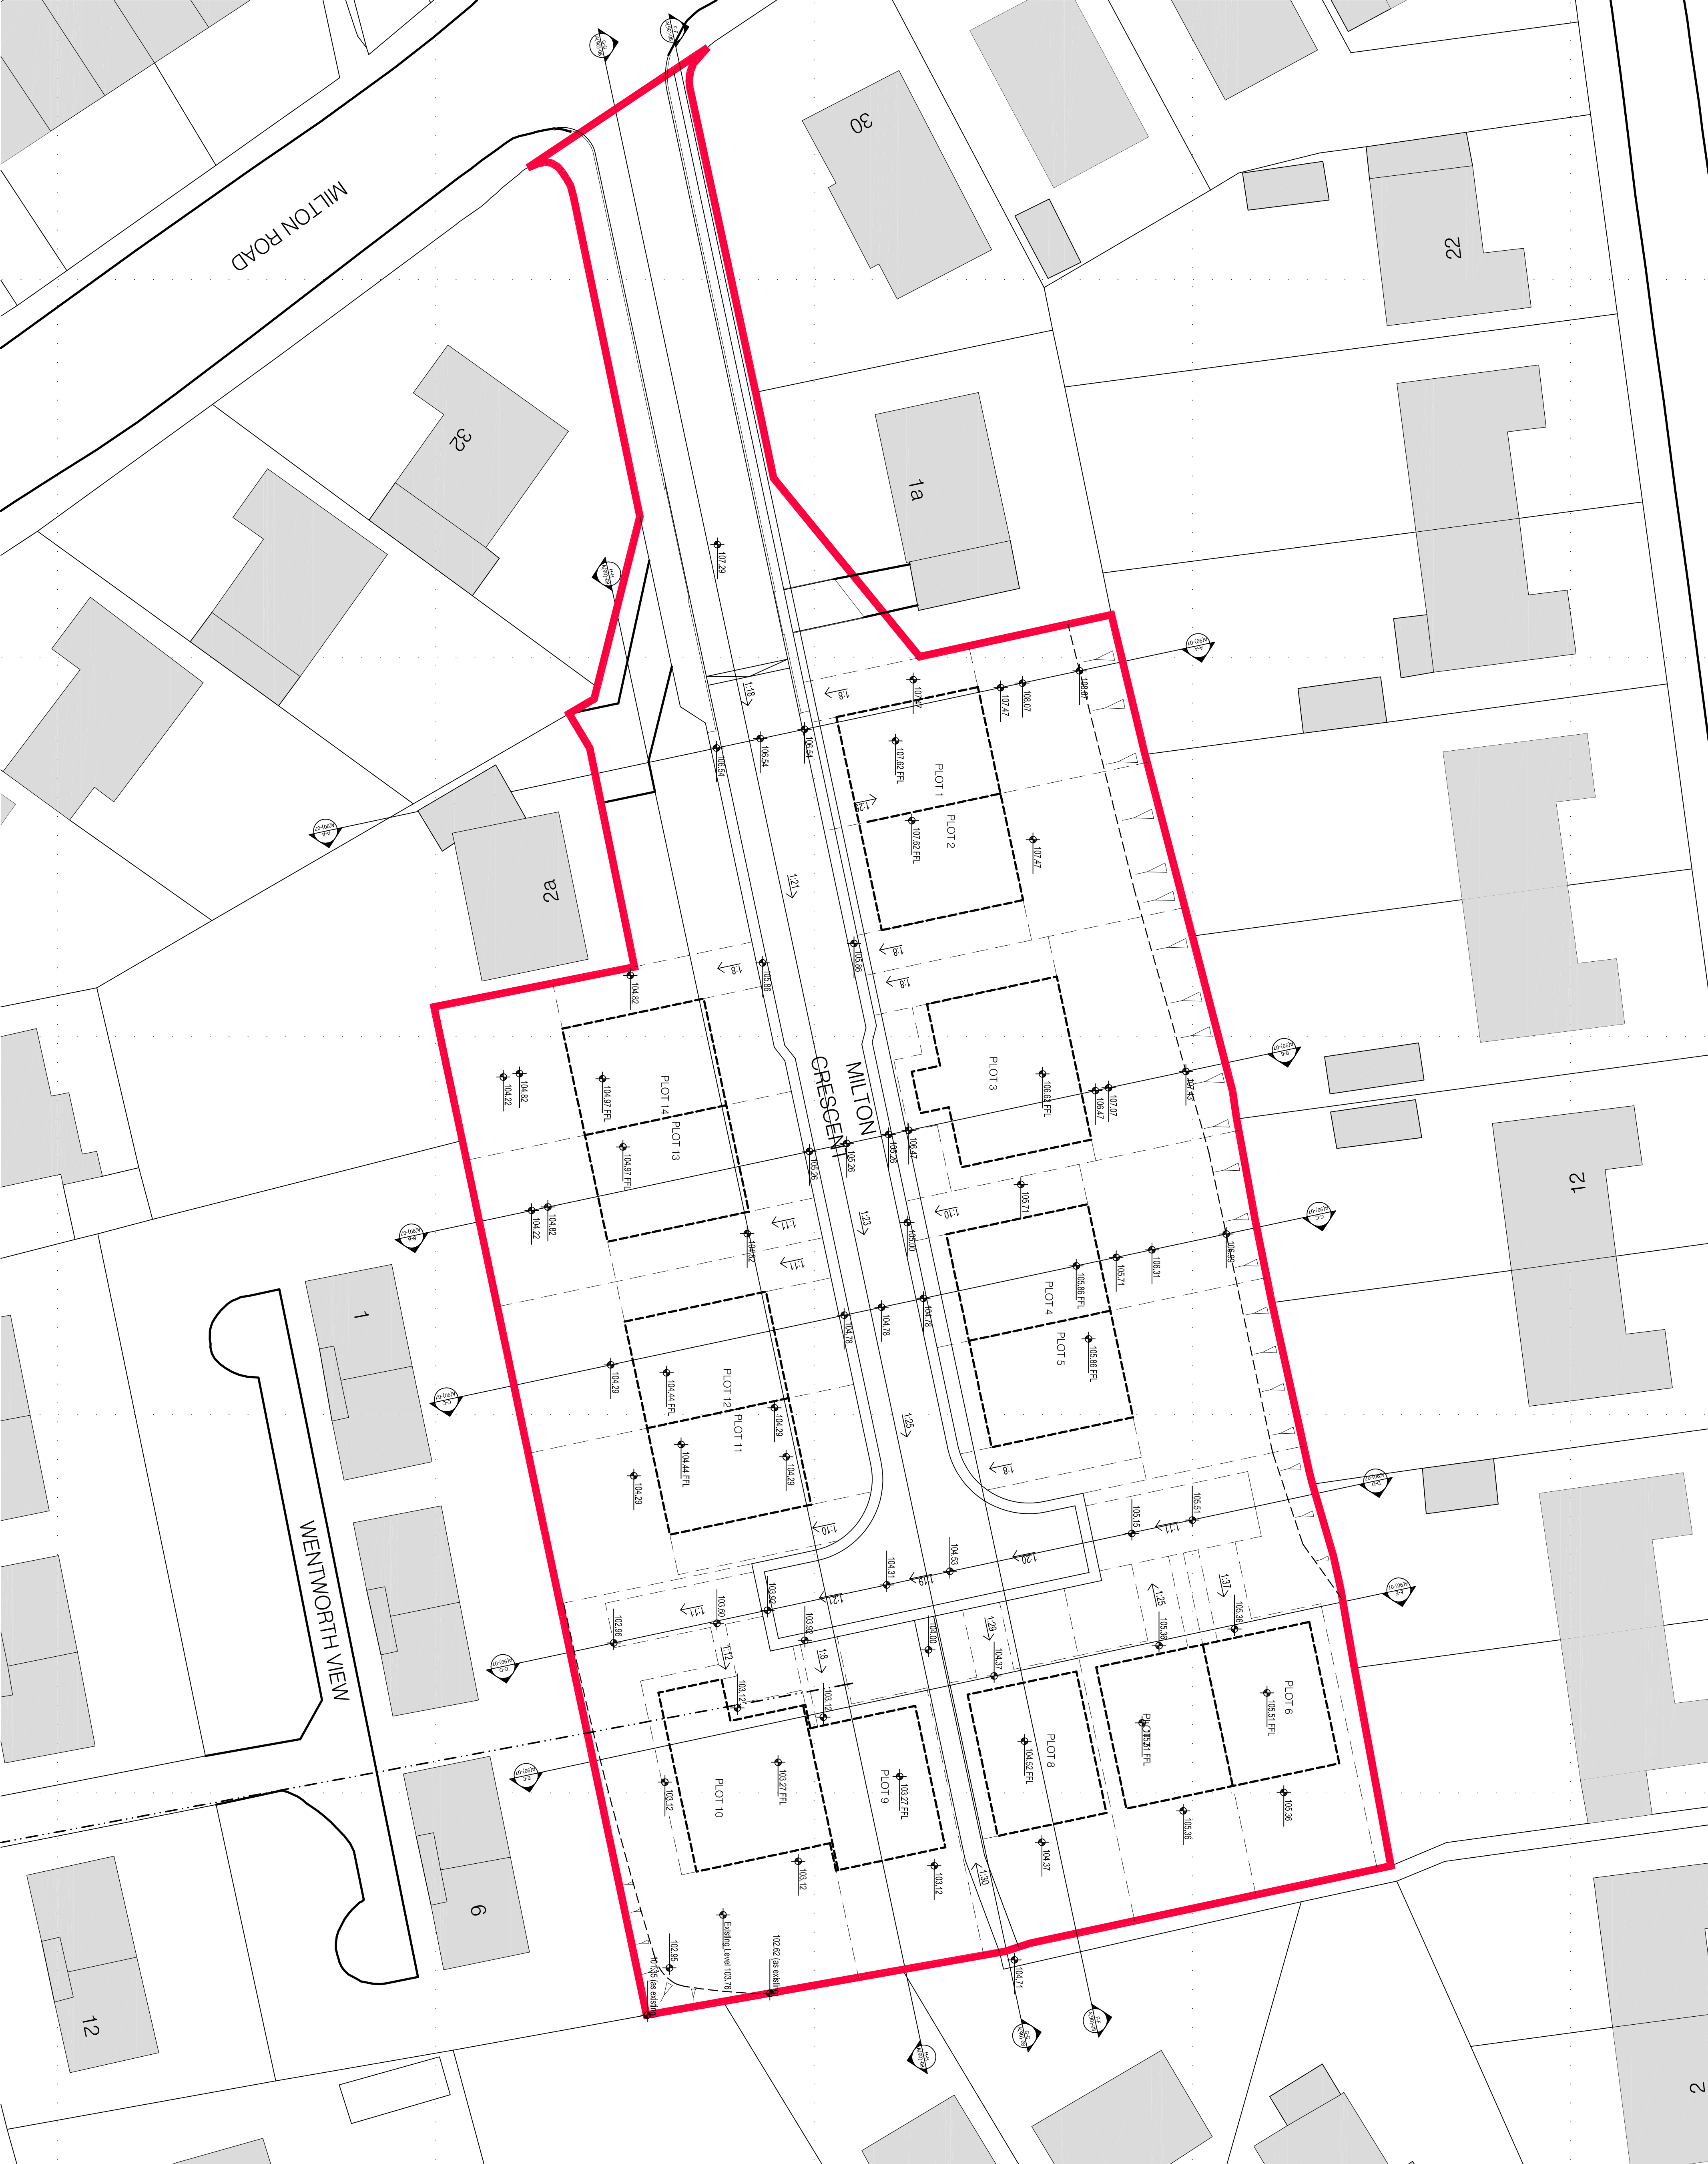


This drawing is copyright and shall not be reproduced nor used for any other purposes without the written permission of the Architect. This drawing must be used in accordance with the Building Regulations and the Building Control Regulations. It is the contractor's responsibility to ensure full compliance with the Building Regulations. Any discrepancies to be reported immediately. If NOT DETECTED, the Architect shall not be responsible for any errors or omissions in the drawing or for any damage or loss of materials or for any delay or cost incurred by the contractor or any other party in connection with the project.


XREFS IN THIS DRAWING

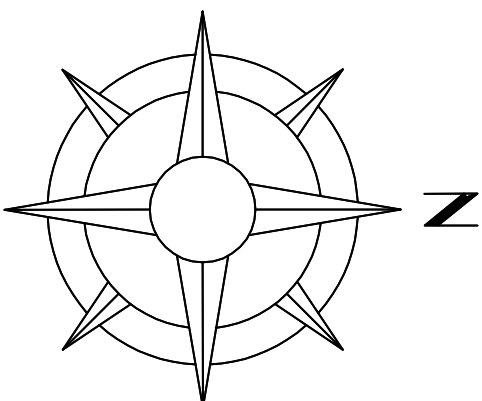

PROJECT
DEVELOPMENT OF
LAND AT MILTON
CRESCENT - BARNSELEY

PROPOSED LEVELS PLAN

DRAWING STATUS	
PLANNING APPROVAL	
DRAWN NJT	CHECKED NJT
SCALE 1:200 @ A1: N.T.S. @ A3	
DATE OCTOBER 2010	

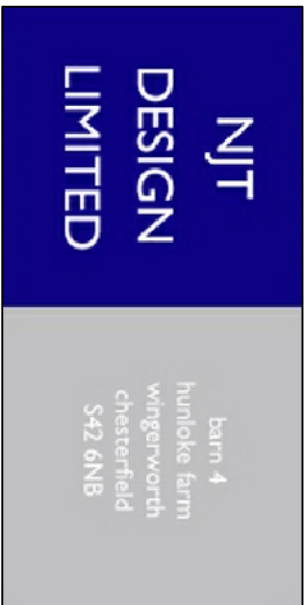

JOB NO.	DRAWING NUMBER	REV
08-012	A(90)-06	B