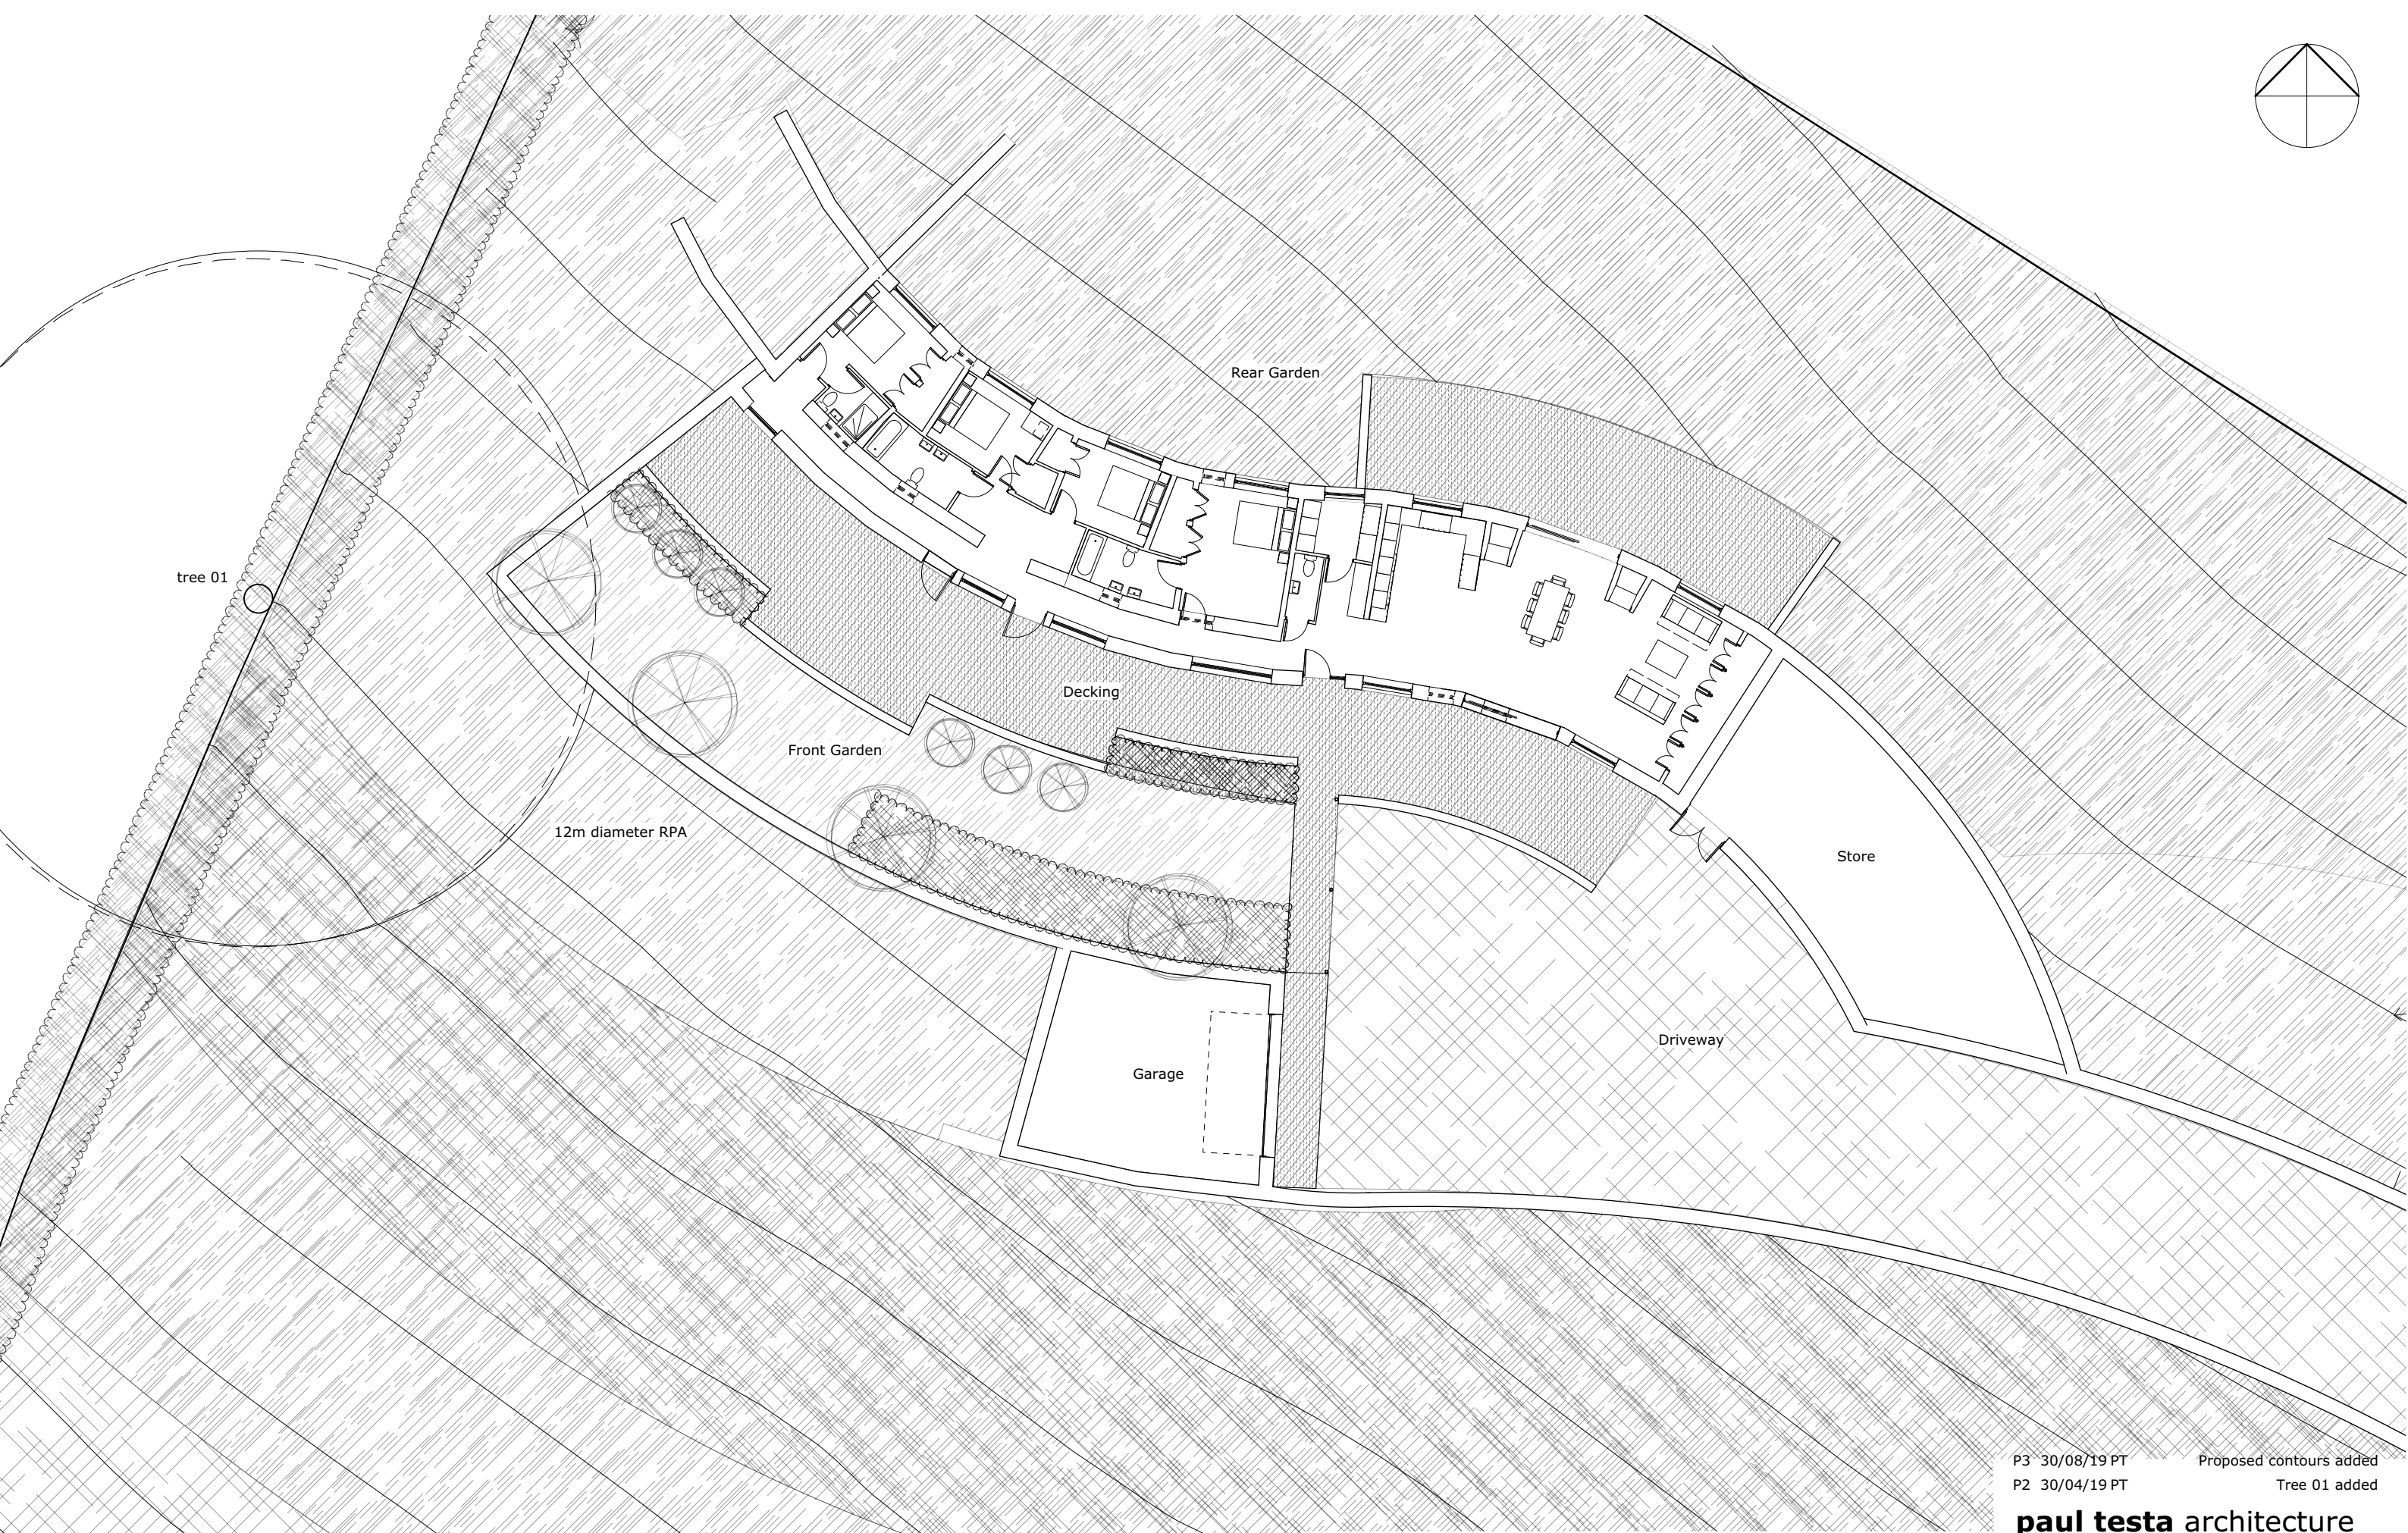
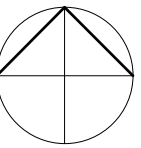


This drawing is the
copyright of Paul Testa
Architecture and should
not be reproduced in
whole or in part without
their written permission.

Paul Testa Architecture Limited
283 Glossop Road
Sheffield S10 2HB
0114 442 0123
info@paultestaarchitecture.co.uk
www.paultestaarchitecture.co.uk

Scale @ A3: 1:200
Purpose: For Information
Status: S2
Drawn: MG
Revision: P3
Checked: PT

P3 30/08/19 PT Proposed contours added
P2 30/04/19 PT Tree 01 added

paul testa architecture

Project: Hoylandswaine
Client: Mr & Mrs Poisson
Drawing Title: Proposed 1:200 Site/Block Plan
Drawing no: PT135-PTA-00-ZZ-DR-A-00104

PT135-PTA-00-ZZ-M3-A-00101.vwx