
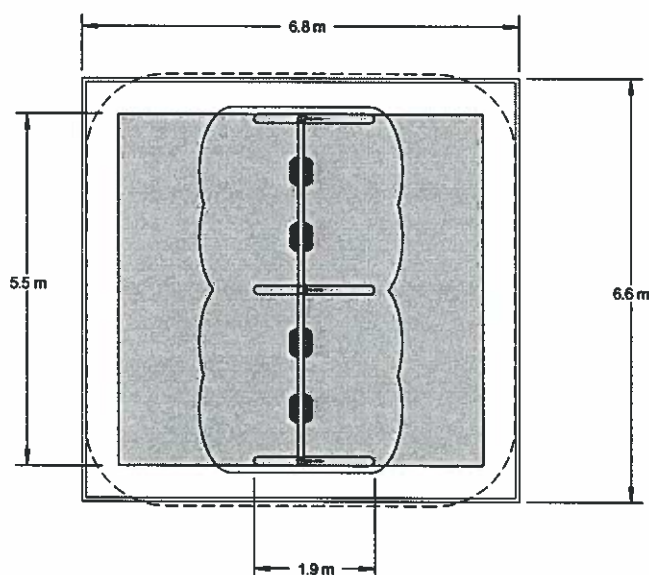


Traditional Play – Cradle Swing (2 Bay) _Timber

Playdale
Playgrounds


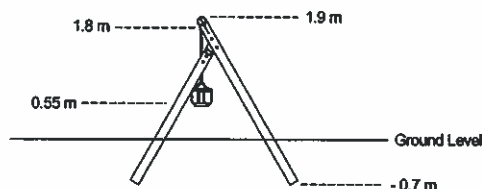


Technical Information

	STANDARD	ANTIWRAP
Equipment Dimensions		
Length / Width / Height	5.5 x 1.9 x 1.9m	5.5 x 1.9 x 1.9m
Surfacing and Area Required		
Minimum Space Required L/W/H	6.6 x 6.8 x 3.4m	6.6 x 6.8 x 3.4m
Max Gradient Of Ground	1 in 50	1 in 50
Free Height Of Fall	1.2m	1.2m
Impact Area - Wetpour	30.96m ²	30.96m ²
Loosefill At 250mm	15m ³	15m ³
Bark / Cushionfall / Sand		
Safagrass Quantity	42m ²	42m ²
Installation Information		
overall weight	267 kg	274 kg
heaviest part	35 kg	35 kg
largest part	2.8 x 0.3 m	2.8 x 0.3m
longest part	3.0 m	3.0 m
concrete required	0.6m ³	0.6m ³
KITEMARKED TO BS EN 1176		

Jungle Climber-Ituri

Playdale
Playgrounds

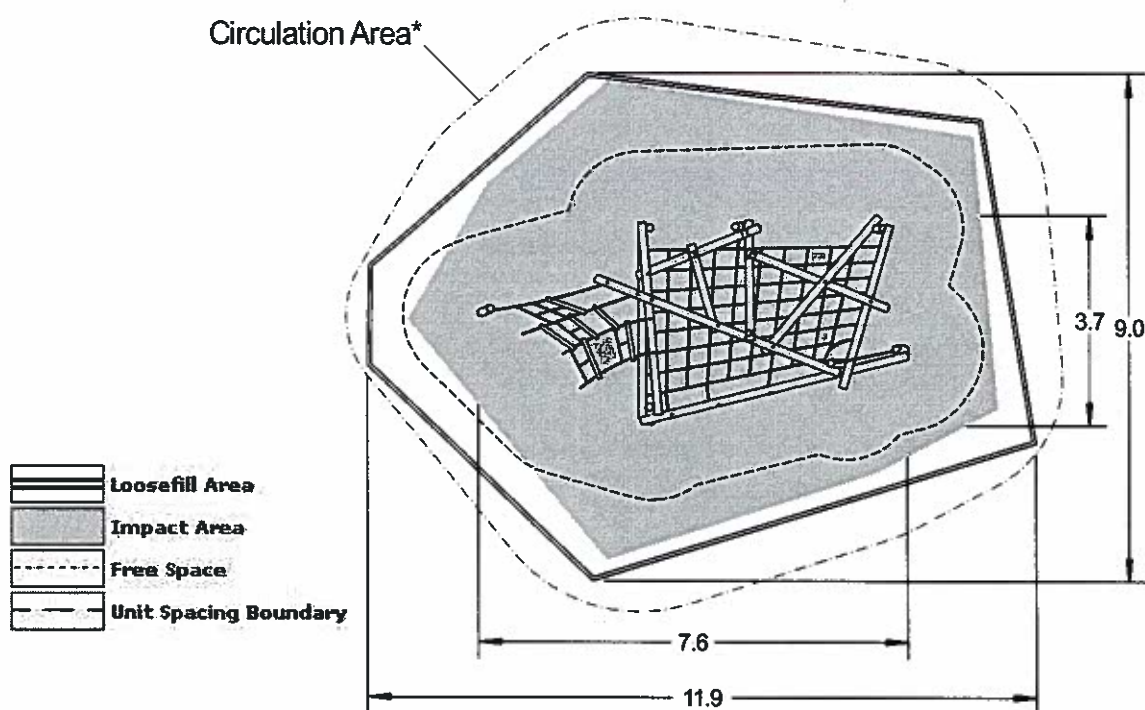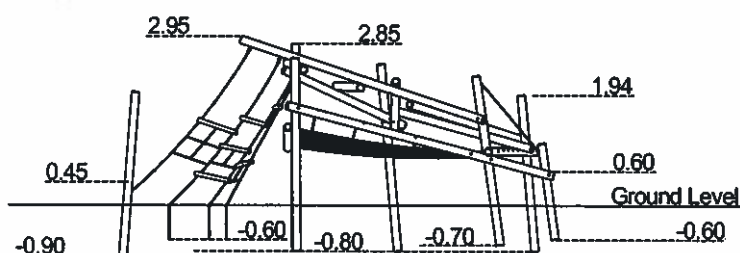

* Recommended Circulation Area (1.2m outside impact area) – this area should be clear of solid raised objects (ie. fences, walls, trees and other items of equipment). Loose fill retaining edgings are acceptable in this area.

Technical Information

Equipment Dimensions

Length / Width / Height 7.6m x 3.7m x 3.0m

Surfacing and Area Required

Minimum Space Required L/W/H 11.9m x 9.0m x 5.4m

Max Gradient Of Ground 1:50

Free Height Of Fall 3.0m

Impact Area - Wetpour 61.97m²

Loosefill At 300mm 23m³

Bark / Cushionfall / Sand

1m X 1m Rubber Tiles N/A

Installation Information

overall weight 681kg

heaviest part 61kg

largest part 5m x 0.14m x 0.14m


longest part 5m

concrete required 0.35m³

COMPLIES TO BS EN 1176

Adventure Trail – Scramble Climber C

Playdale
Playgrounds

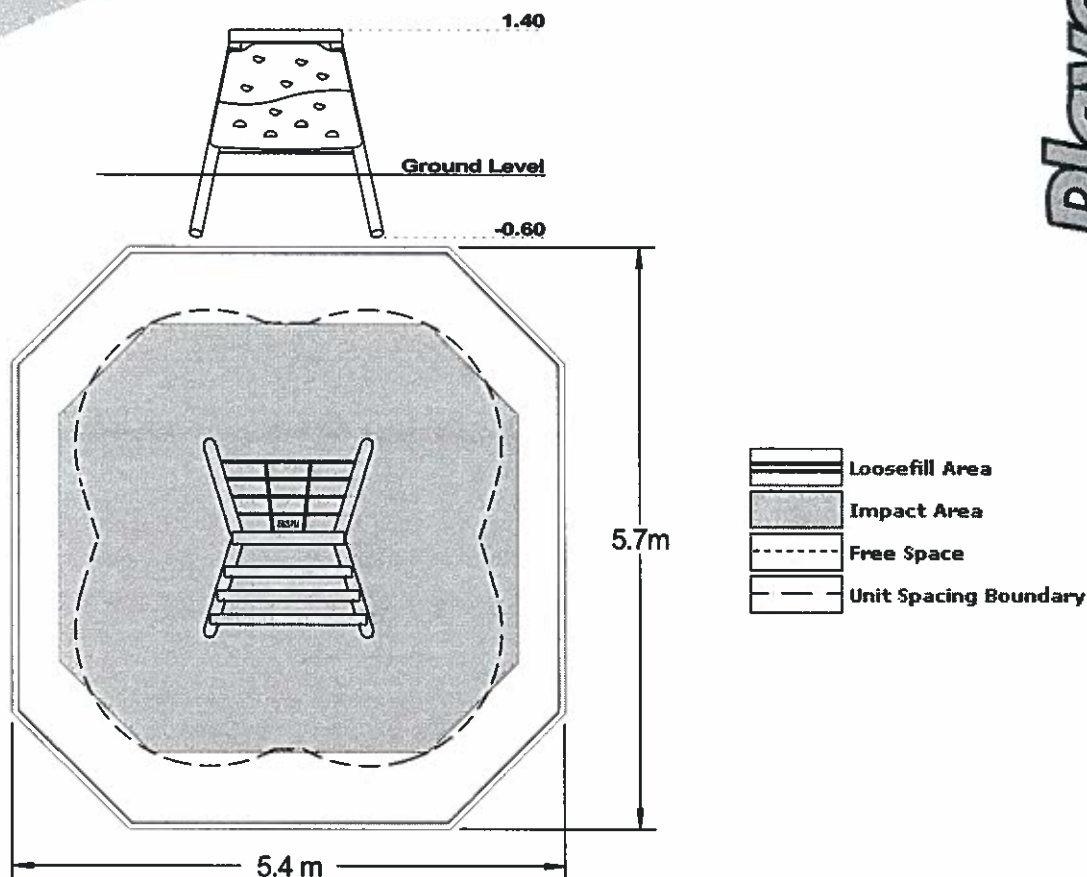

Technical Information

Equipment Dimensions

Length / Width / Height 2.7m x 1.9m x 1.4m

Surfacing and Area Required

Minimum Space Required L/W/H 5.7m x 5.4m x 3.9m

Max Gradient of Ground 1:50

Free Height of Fall 1400mm

Impact Area - Welpour 17.02m²

Loosefill at 250mm 7m³

Bark / Cushionfall / Sand

1m x 1m Rubber Tiles n/a

Installation Information

Overall Weight 125kg

Heaviest Part 20kg

Largest Part 2.2m


Longest Part 2.2m

Concrete Required 0.48m³

KITEMARKED TO BS EN 1176

Adventure Trail – Rocking Log

Playdale
Playgrounds

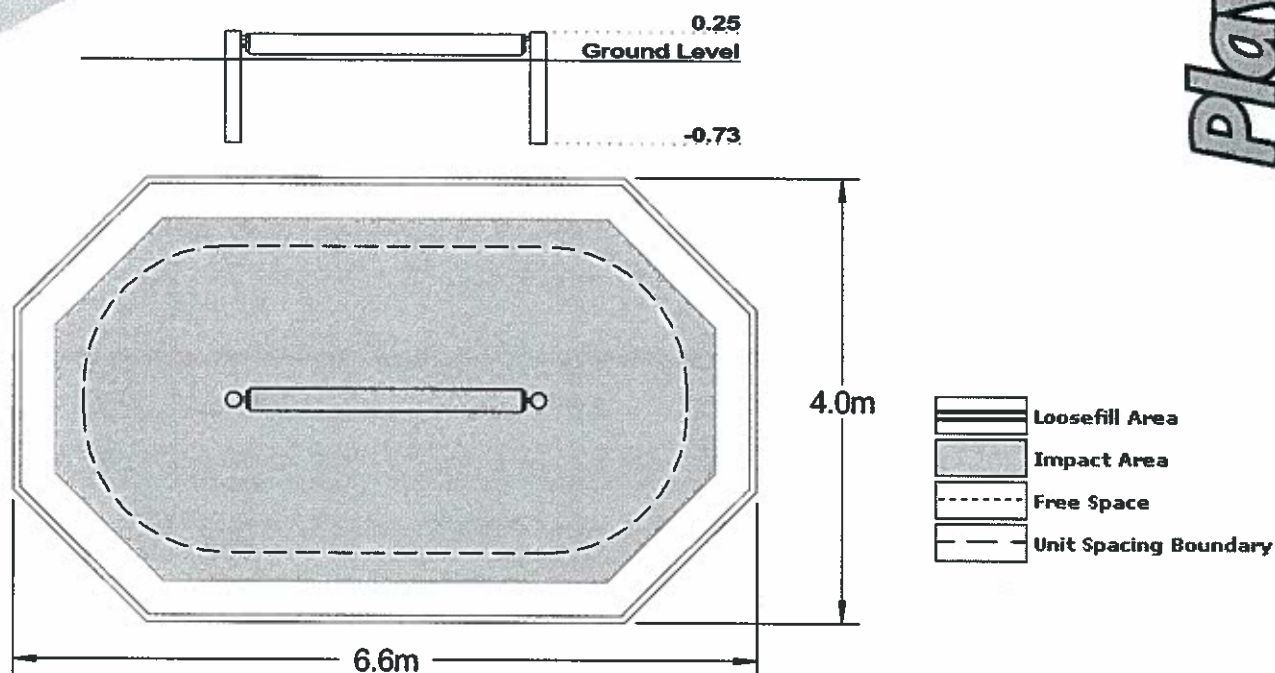

Technical Information

Equipment Dimensions

Length / Width / Height 3.0m x 0.2m x 0.3m

Surfacing and Area Required

Minimum Space Required L/W/H 6.6m x 4.0m x 2.8m

Max Gradient of Ground 1:20

Free Height of Fall 250mm

Wetpour 9.75m²

Loosefill at 150mm 4m³

Bark / Cushionfall / Sand

1m x 1m Rubber Tiles n/a

Installation Information

Overall Weight 91kg

Heaviest Part 61kg

Largest Part 2.6m


Longest Part 2.6m

Concrete Required 0.12m³

KITEMARKED TO BS EN 1176

Little Hamlet – Giggleswick

Playdale
Playgrounds

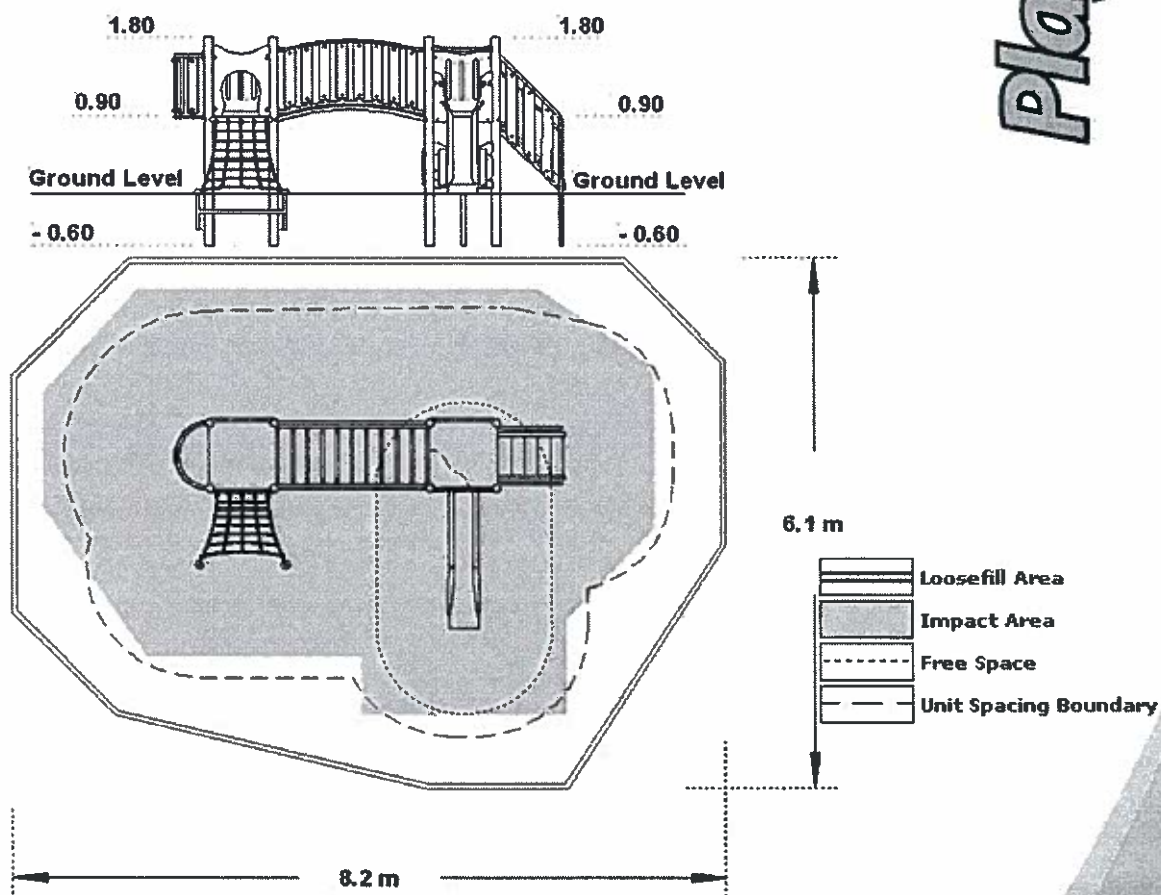

Technical Information

Equipment Dimensions

Length / Width / Height **4.5m x 2.4m x 1.8m**

Surfacing and Area Required

Minimum Space Required L/W/H **8.2m x 6.1m x 3.4m**

Max Gradient of Ground **1 in 50**

Free Height of Fall **1.05m**

Impact Area - Wetpour **28.3m²**

Loosefill at 250mm **11m³**

Bark / Cushionfall / Sand

1m x 1m Rubber Tiles **34**

Installation Information

Overall Weight **441kg**

Heaviest Part **39.4kg**

Largest Part **1.85m x 0.7m x 0.24m**

Longest Part **2.4m**

Concrete Required **0.6m³**

KITEMARKED TO BS EN 1176