PLANNING DRAWING
THIS DRAWING IS FOR PLANNING PURPOSES ONLY AND NOT TO BE USED FOR CONSTRUCTION
DO NOT SCALE FROM THIS DRAWING

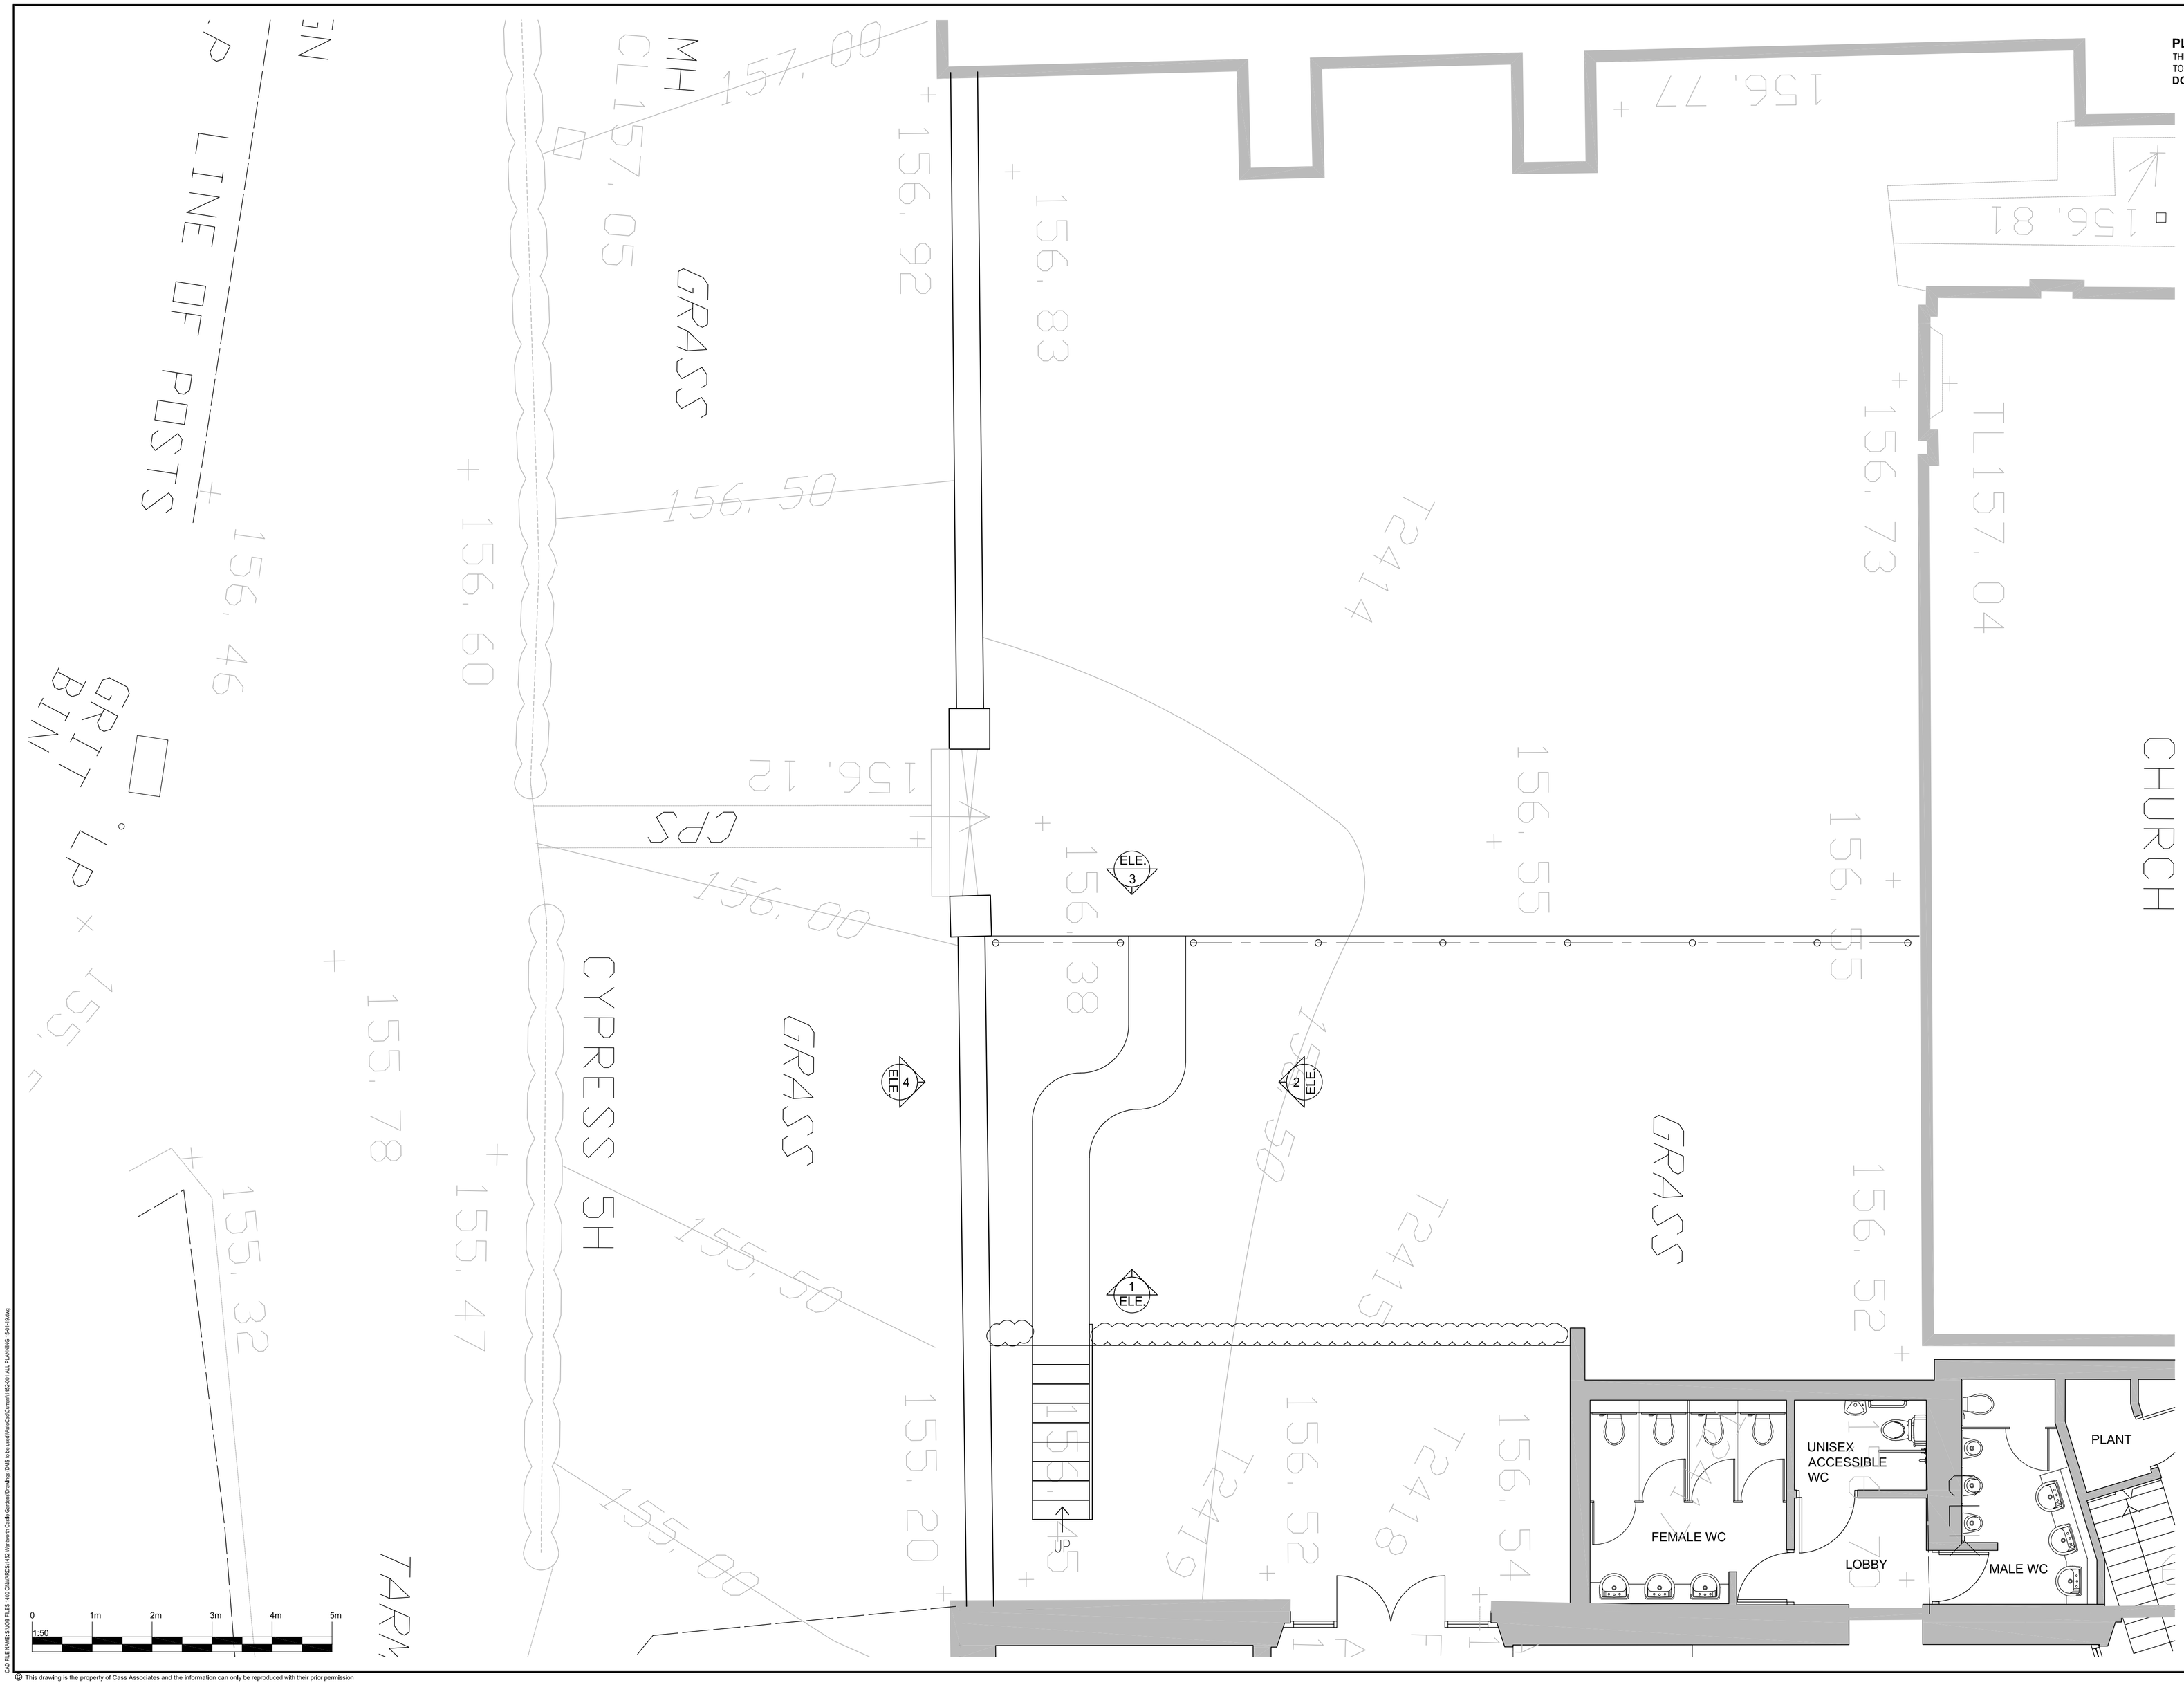

Rev.	Description	Date	By	Chk'd
B	Existing path, post and rope fencing added to plan inline with client comments	21-01-19	TOC	RG
A	Existing handrail added to stairs.	16-01-19	TOC	RG

REVISIONS

purpose
PLANNING

Cass associates
architecture
masterplanning
planning
landscape
conservation
Studio 204B The Tea Factory, 82 Wood Street, Liverpool, L1 4DQ
T +44 (0)151 707 0110 E all@cassassociates.co.uk W www.cassassociates.co.uk

client
NATIONAL TRUST

project
WENTWORTH CASTLE GARDENS, LONG BARN

drawing title
EXISTING PLAN
(REAR COURTYARD)

scale @ A1 1:50
date 13-12-18
drn TOC chk'd RG

1452-020
B

© This drawing is the property of Cass Associates and the information can only be reproduced with their prior permission

Original paper size (A1) 841x 594mm