


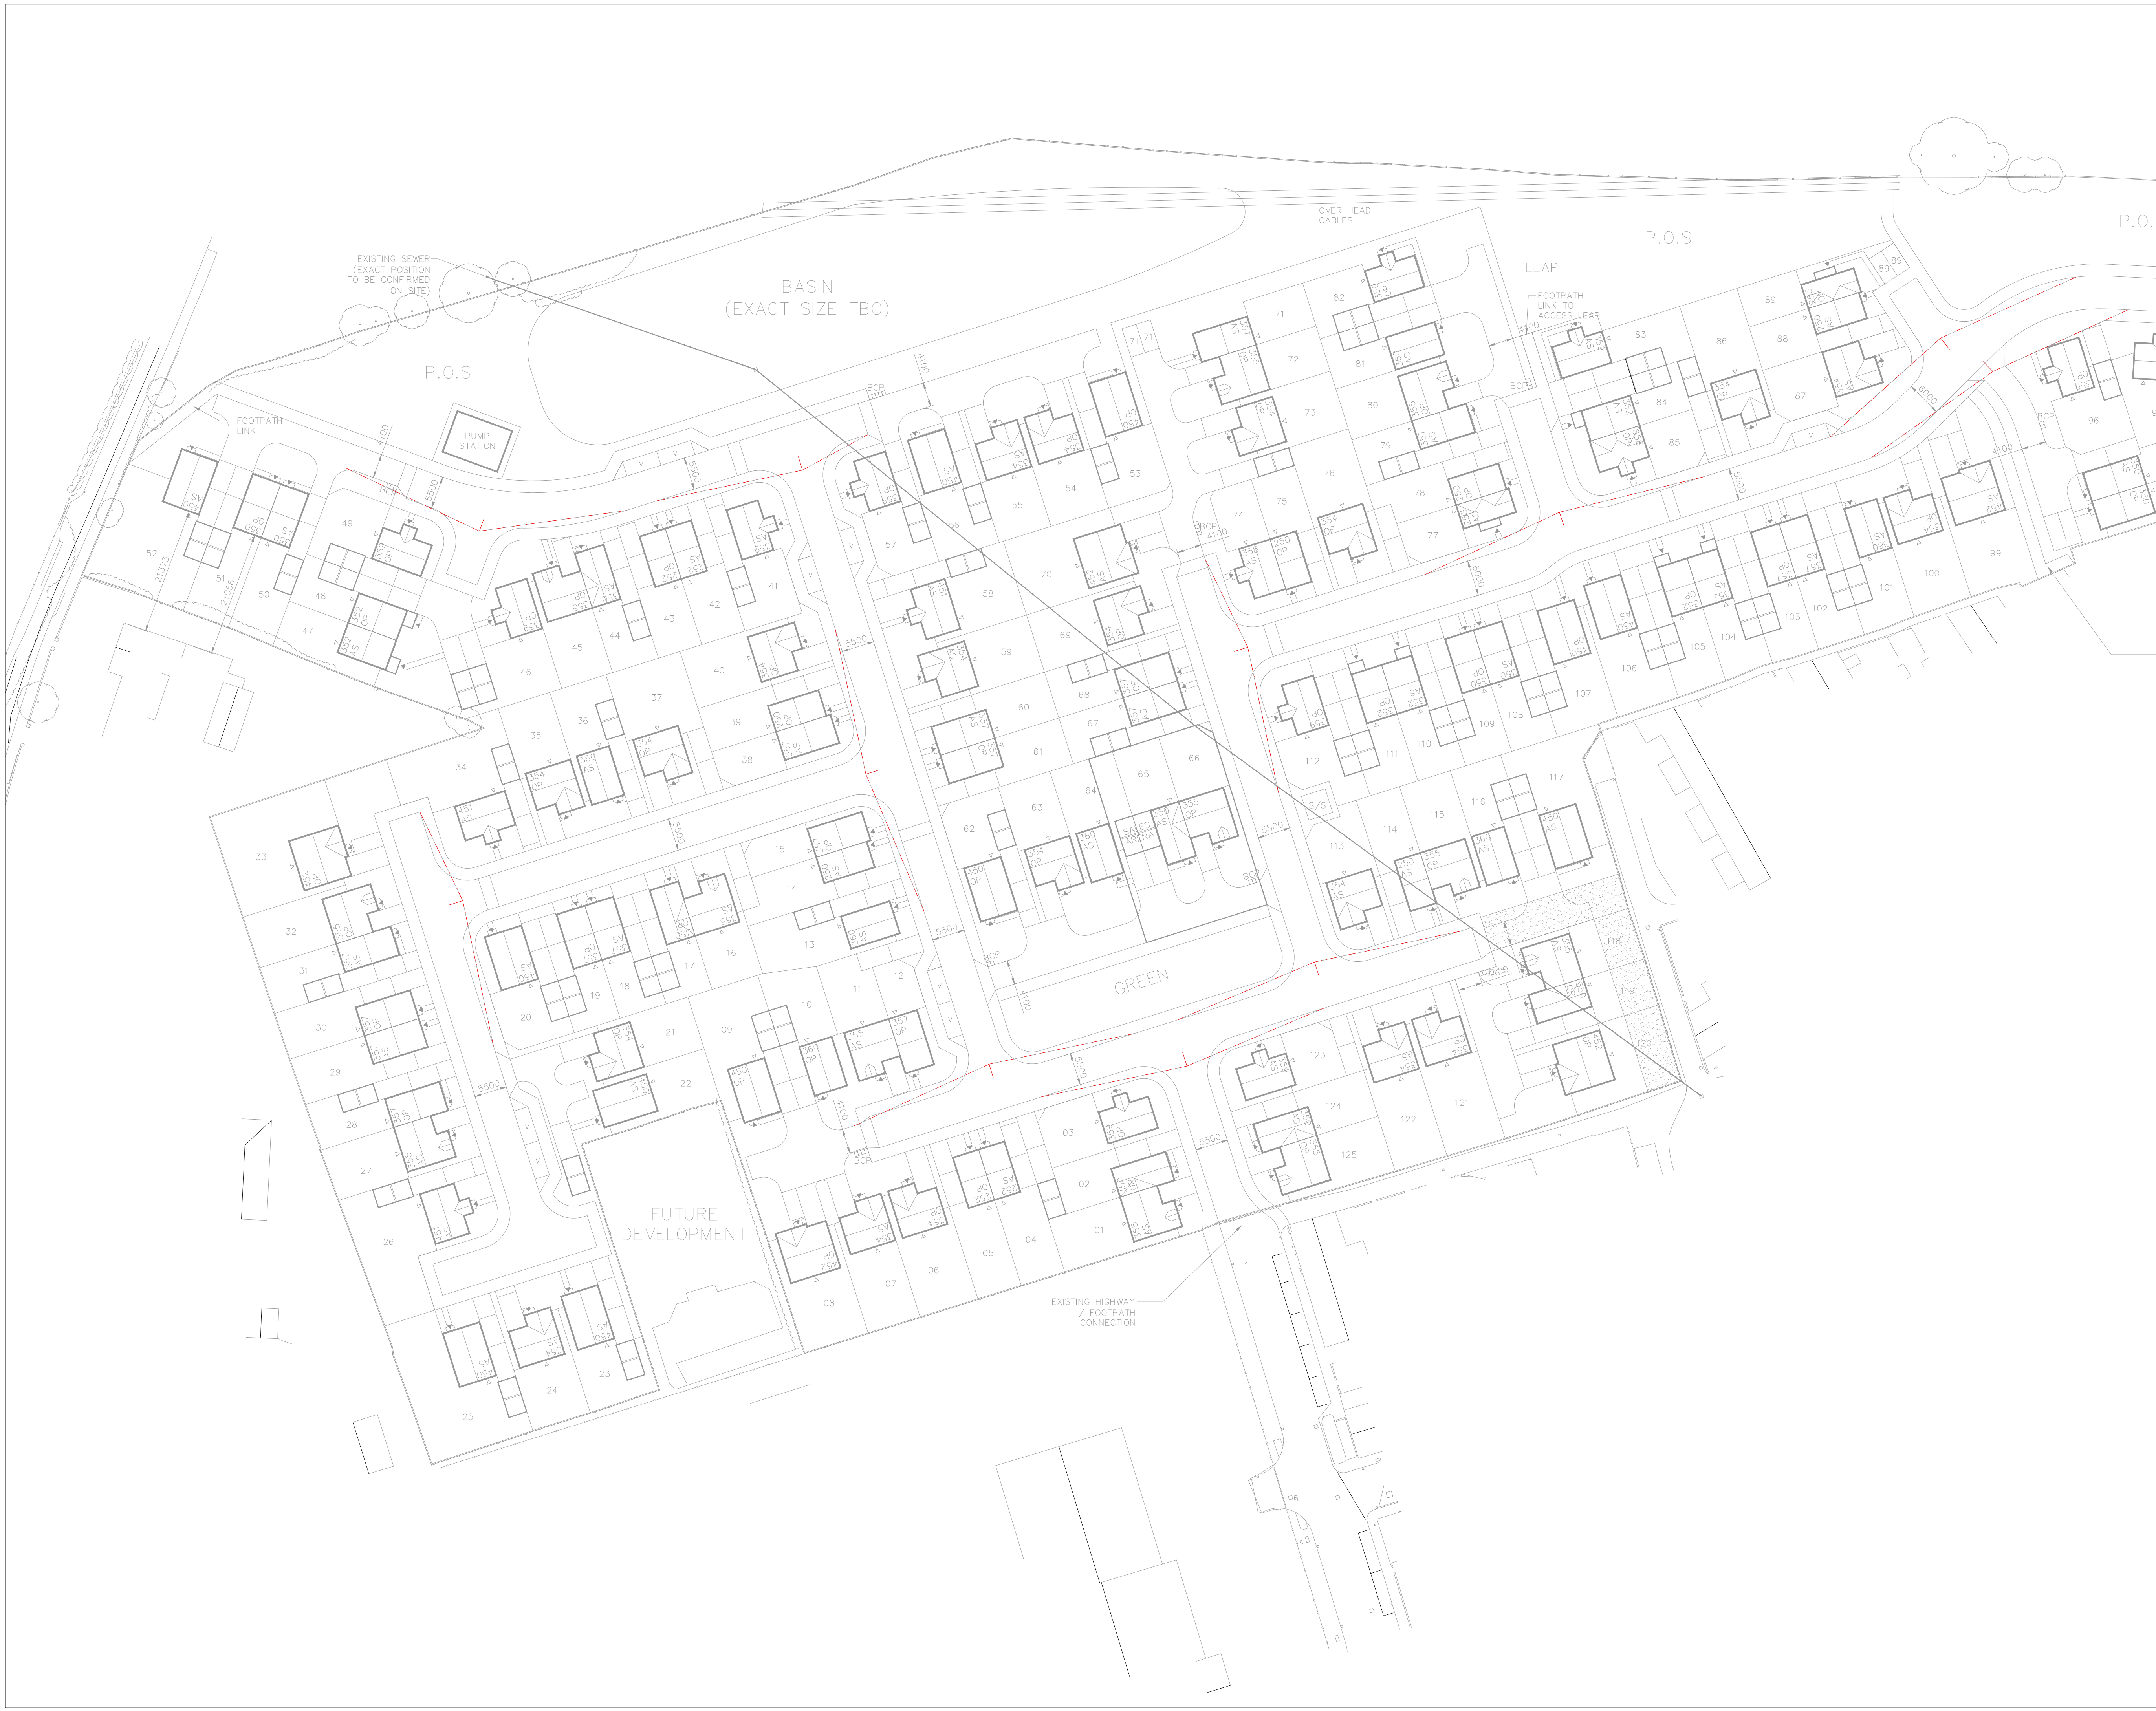

Standard Notes

1. This drawing is to be read in conjunction with all relevant Architect's and Engineer's drawings and specification.
2. This drawing should not be scaled.

Location Plan

Notes and Keys

Visibility splays at internal junctions within the site provided at 2.4m x 25m in line with the requirements set out for a 20mph street in Table 7.1 of Manual for Streets.

In situations where the road terminates within 25m of the junction, the visibility has been shown to the extents of the nearside edge of carriageway

|          |     |                     |       |      |  |
|----------|-----|---------------------|-------|------|--|
|          |     |                     |       |      |  |
| 25.04.23 | B   | Site layout updated | JT    | JT   |  |
| 08.03.23 | A   | Site layout updated | JT    | JT   |  |
| Date     | Rev | Description         | Drawn | Chkd |  |

ADDRESS TPS Business Centre,  
151-153 Wakefield Road,  
Horbury, Wakefield, WF4 5HQ,  
Tel: 01924 664638

[www.tpsconsultants.co.uk](http://www.tpsconsultants.co.uk)

Project

Residential Development,  
Lockwood Road, Goldthorpe

Title

Visibility Splays at internal  
junctions, in line with 20mph  
site speed limit

Status

INFORMATION

|            |              |       |         |
|------------|--------------|-------|---------|
| Scale @ A1 | Date Created | Drawn | Checked |
| 1:500      | 16.02.23     | JT    | JT      |

|                    |  |          |
|--------------------|--|----------|
| TPS Project Number |  | Revision |
| P1557              |  | B        |

Drawing Number  
V - 1002