
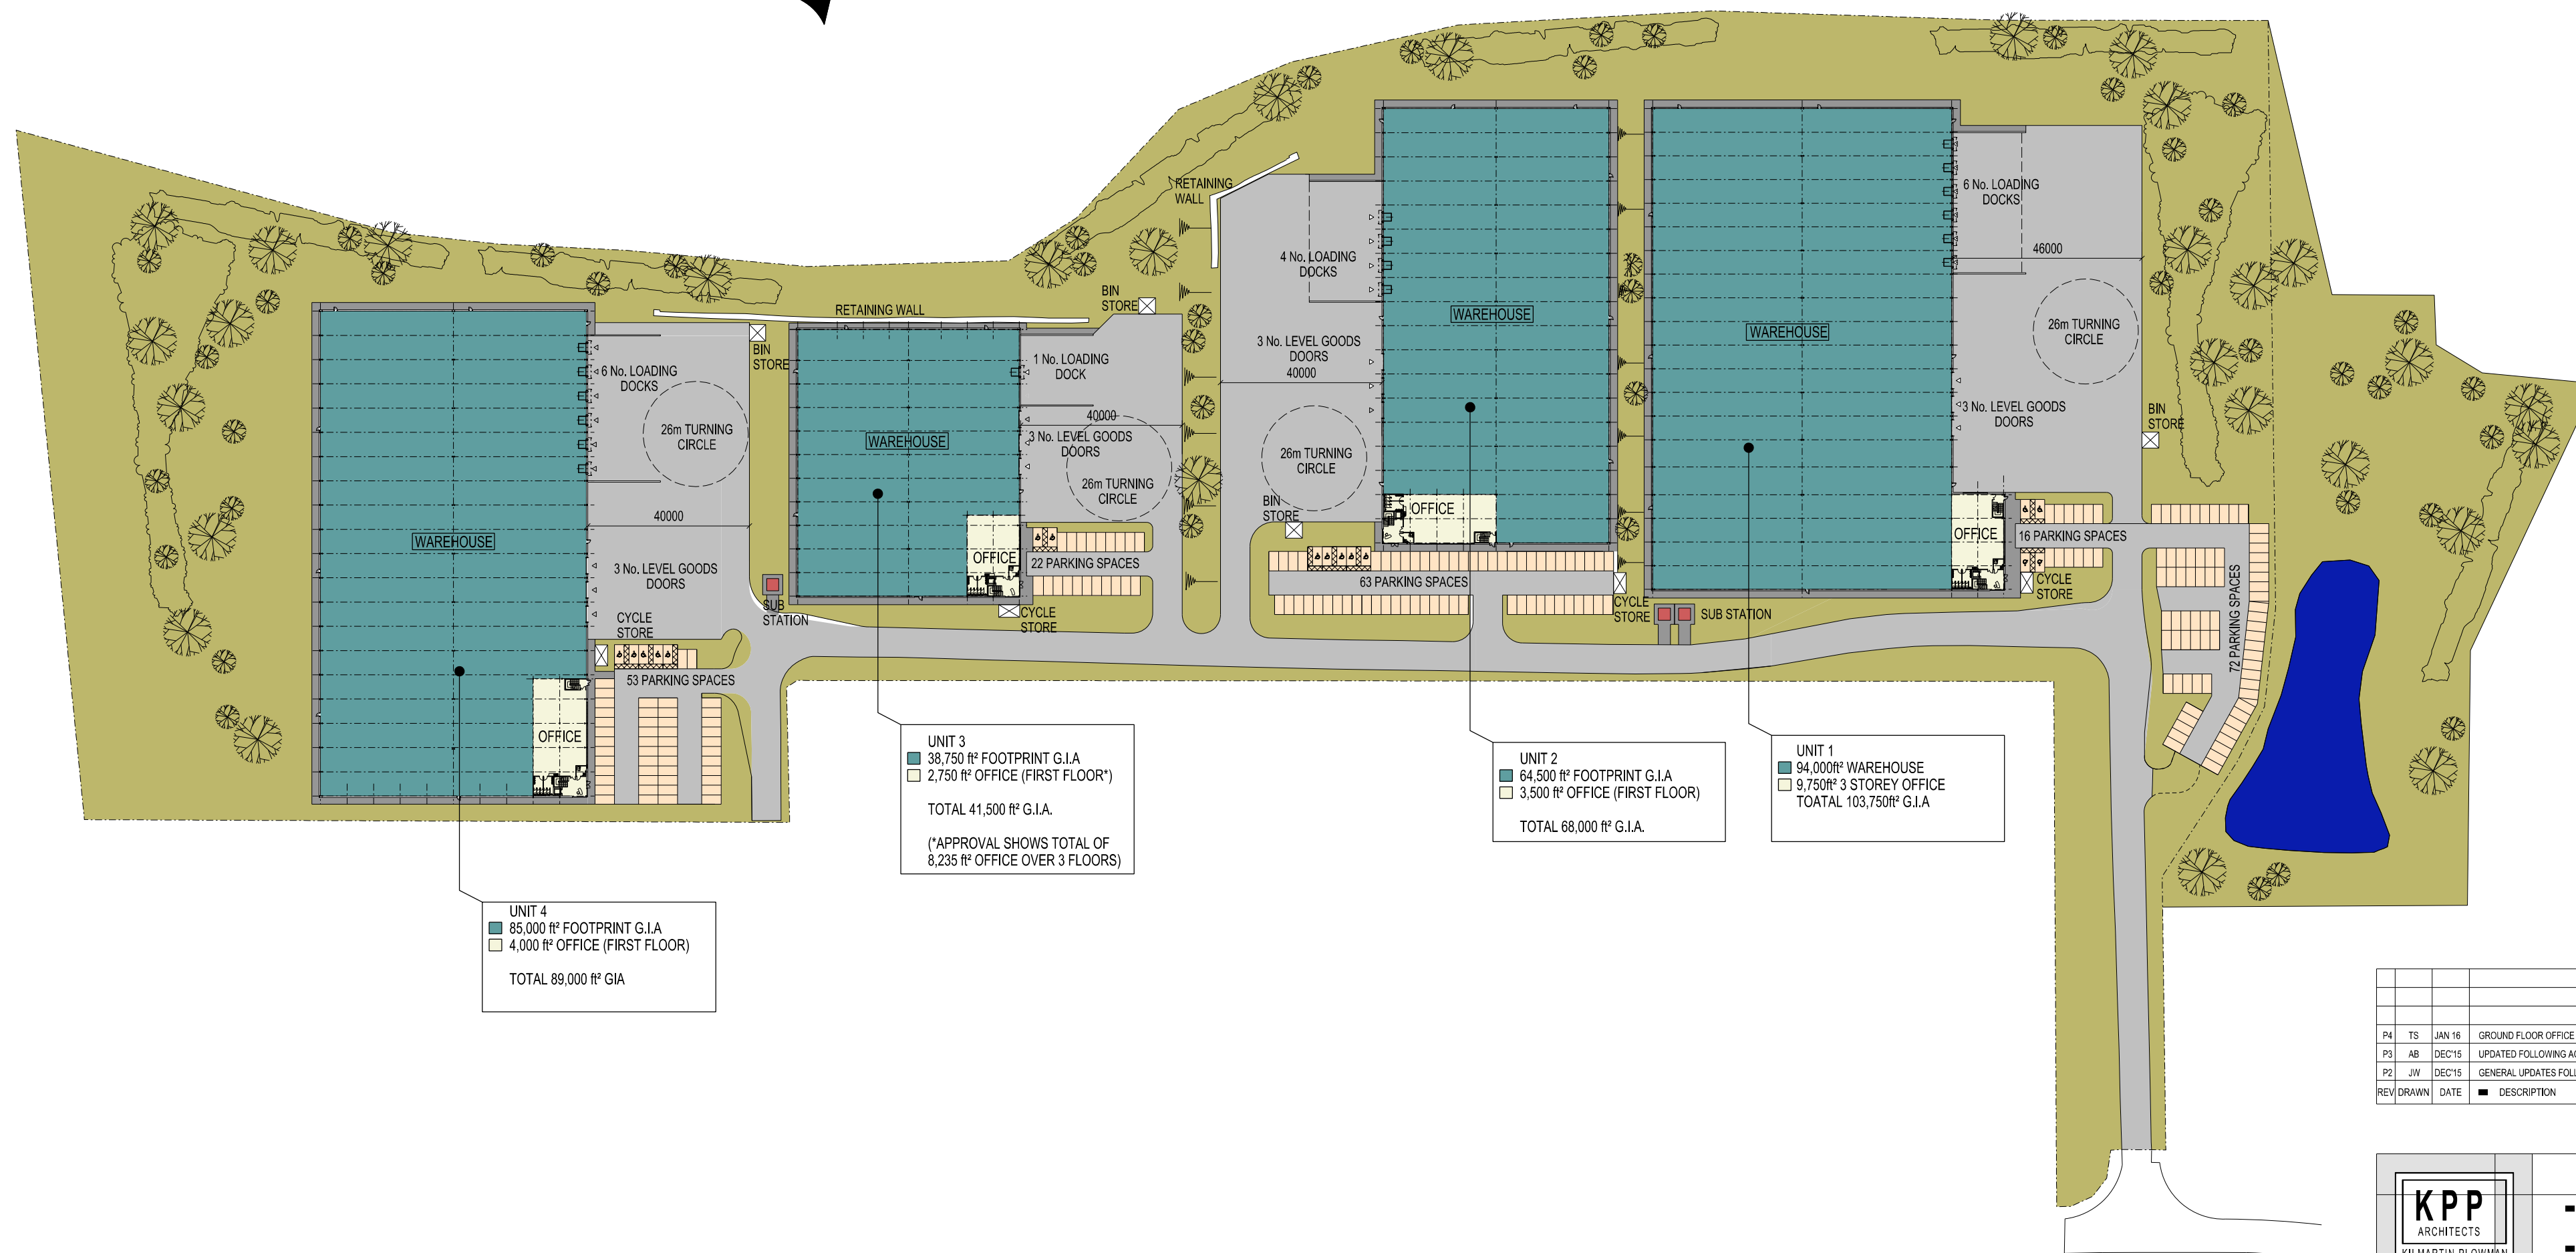


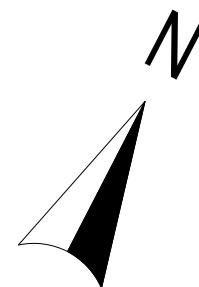

P4	TS	JAN 16	GROUND FLOOR OFFICE AREAS REMOVED		
P3	AB	DEC'15	UPDATED FOLLOWING AGENTS COMMENTS		
P2	JW	DEC'15	GENERAL UPDATES FOLLOWING CLIENT MEETING		
REV	DRAWN	DATE	DESCRIPTION		

KPP
ARCHITECTS
KILMARTIN PLOWMAN
& PARTNERS LIMITED

■ LODGE HOUSE 12 TOWN STREET
HORSFORTH LEEDS LS18 4RJ

■ T: 0113 239 0480 F: 0113 239 0475
■ E: architects@kpp-leeds.co.uk
■ W: www.kpp-leeds.co.uk

PROJECT TITLE	TANKERSLEY PARK BARNSELEY	
TITLE	SITE PLAN	

STATUS	■ PLANNING	SCALE	■ 1:1250 @ A2	DRAWN	■ AS
FILE	■ P:\PROJECTS\21			DATE	■ NOV'15
PROJECT	- 1979	DRAWING	- 201	REVISION	- P6