


DATE	04 May 2014	SCALE	AS SHOWN @ A3
SIGNS CONT.	KK	DRAWN BY	CW
JOB NO.	64919	DWG NO.	YBS / 040 / 2014 - C

SIGN A scale 1:20

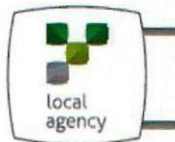

SIGN B scale 1:20



PROPOSED SIGNAGE



EXISTING SIGNAGE



SIGN A

DIMENSIONS

6478mm x 1200mm

DESCRIPTION

1 No Non illuminated fascia sign.

Aluminium fascia panels with digitally printed / applied vinyl display.

SIGNS B

DIMENSIONS

600mm x 600mm

DESCRIPTION

No double sided non illuminated projecting signs with digitally printed / applied vinyl display.

REVISION B 19-05-14 CW

SIGN A - Now non illuminated. Specification altered to suit. Core business & YBS sections swapped around.

SIGN B - Now non illuminated. Specification altered to suit. Relocated.

SIGN C - Added.

REVISION B 19-05-14 CW

SIGN A - Full sign now internally illuminated. Specification altered to suit. New core business logo added.

REVISION A 12-05-14 AT

SIGN A - Added core business logo. Added planning requirements.

174 SUNBRIDGE ROAD, BRADFORD, WEST YORKSHIRE. BD1 2RZ. Tel : +44 (0) 1274 722244 Fax : +44 (0) 1274 848998 - www.butterfieldsigns.co.uk

This document is the property of Butterfield Signs Ltd who own the copyright therein. The information in this document is given in confidence and without the written consent of Butterfield Signs Ltd, given by contract or otherwise the document must not be copied, reprinted or reproduced in any material form either wholly or in part nor must the contents of the document or any method or technique available therefrom be disclosed to any third party.

