



Notes:
This drawing & any design therein is the copyright of ar2 architects limited and must not be reproduced without their written consent.
ar2 architects limited is registered in England and Wales with the Registration number 05825486. The Registered Office is 32 Myrtle Way, Brough, East Yorkshire HU15 1SR.
Drawings
Contractors must verify all dimensions on site before commencing any work or shop drawings. This drawing is not to be scaled. Use figured dimensions only.
Subject to statutory approvals and survey.
Areas
Building areas are liable to adjustment over the course of the design process due to the ongoing construction detailing developments.
Risk Assessment
In accordance with CDM Regulation 7, 11 & 18, significant hazards have been identified and are annotated thus:
Refer to the current Designers Risk Information Schedule for further details.

TREE WORKS / PLANTING


Removal of trees, and new planting, and trees generally are to be in accordance with the Arboriculturist's and Landscape Architects report / recommendations and drawings.

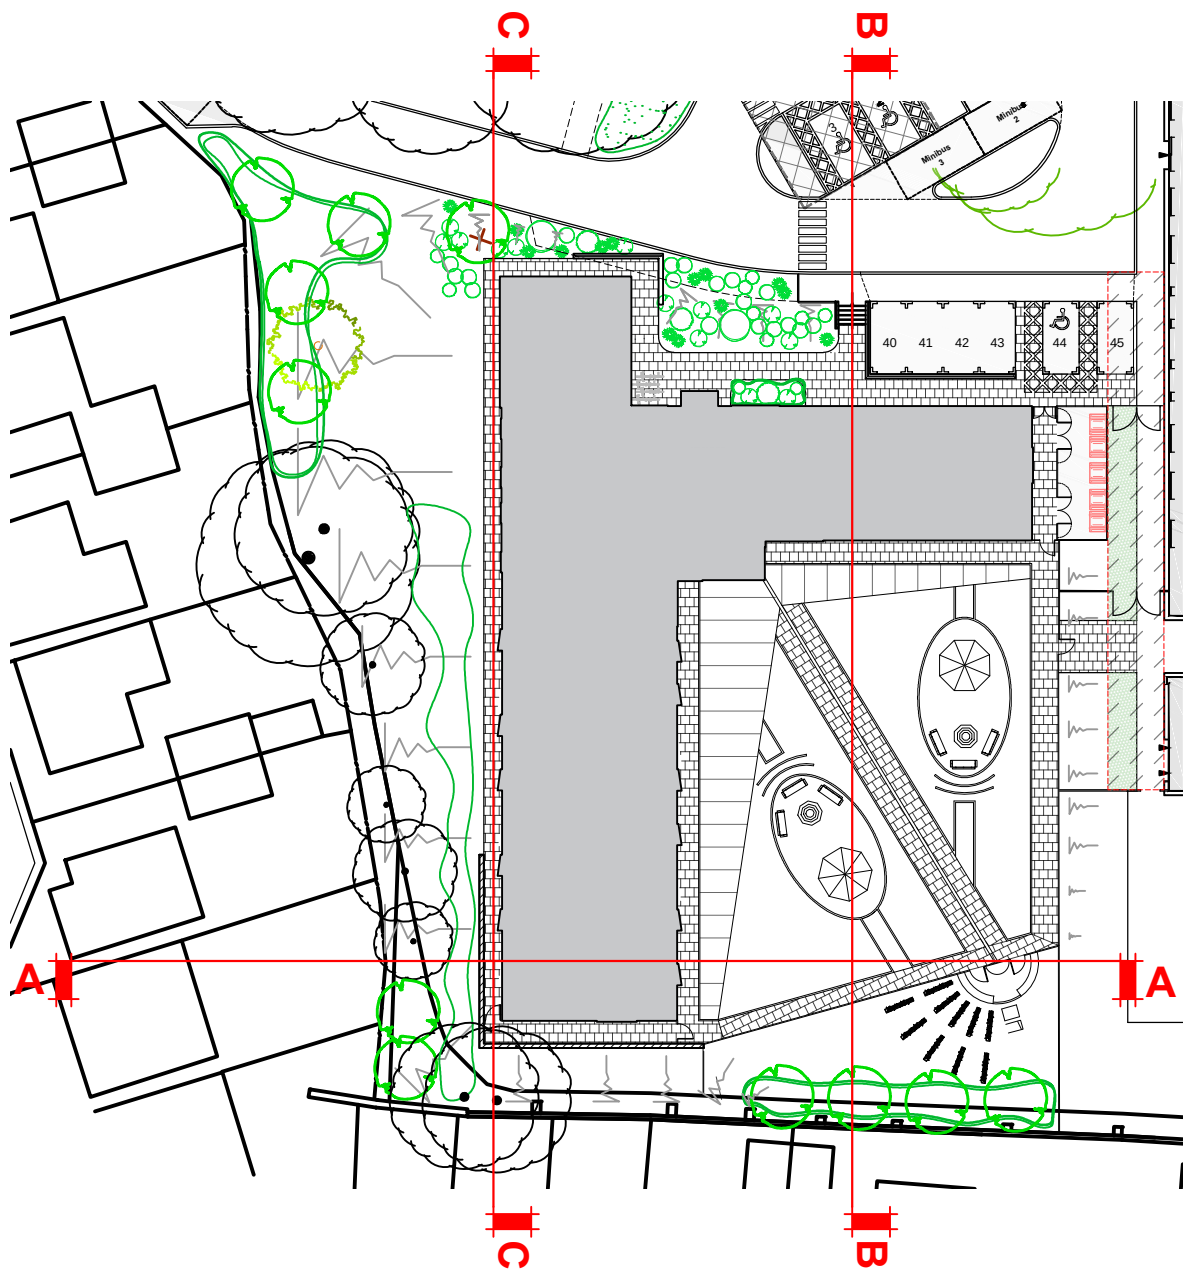


SECTION LOCATION PLAN
SCALE - 1:500 @ A1

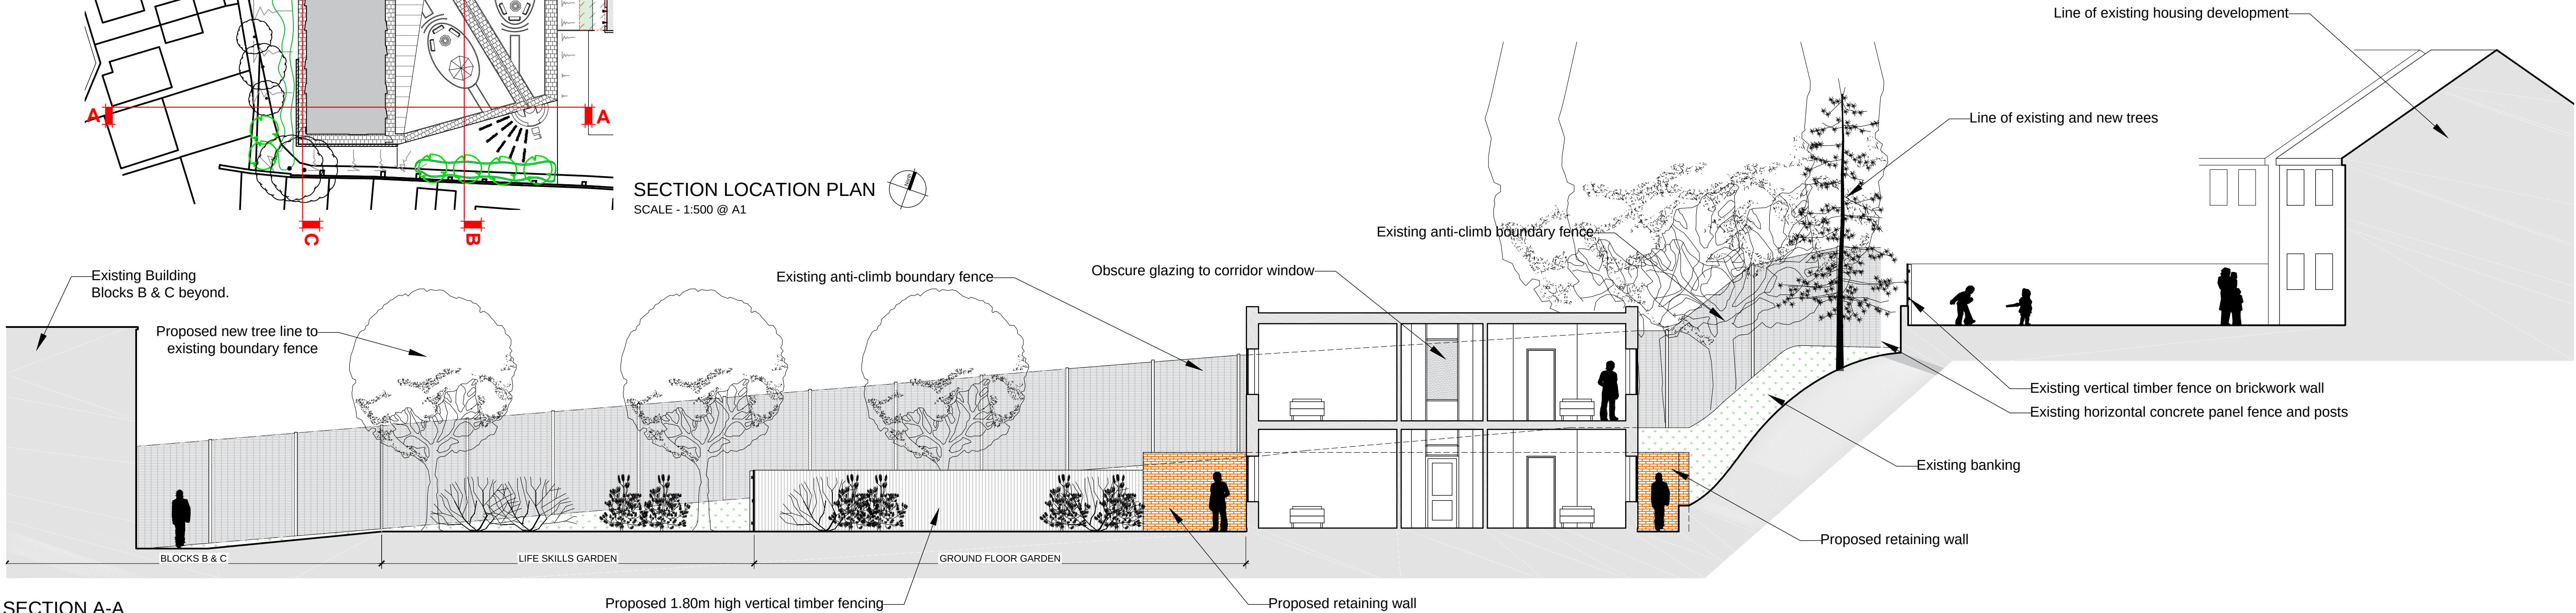

SECTION A-A
SCALE - 1:100 @ A1

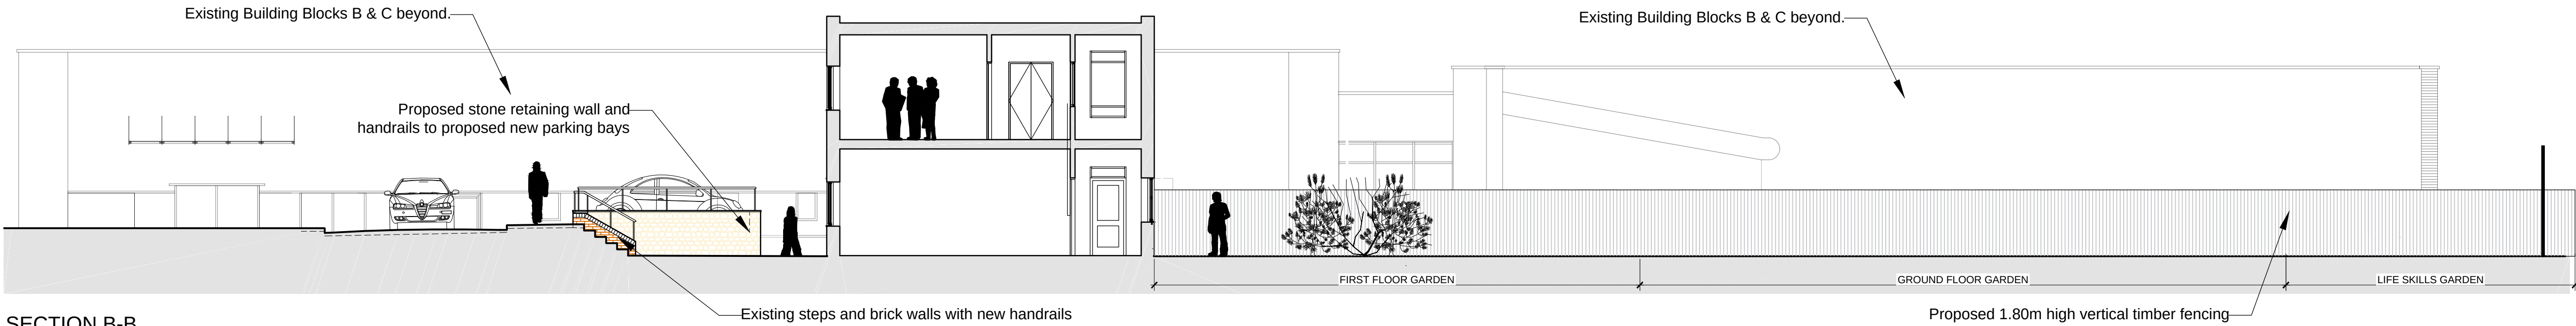

SECTION B-B
SCALE - 1:100 @ A1

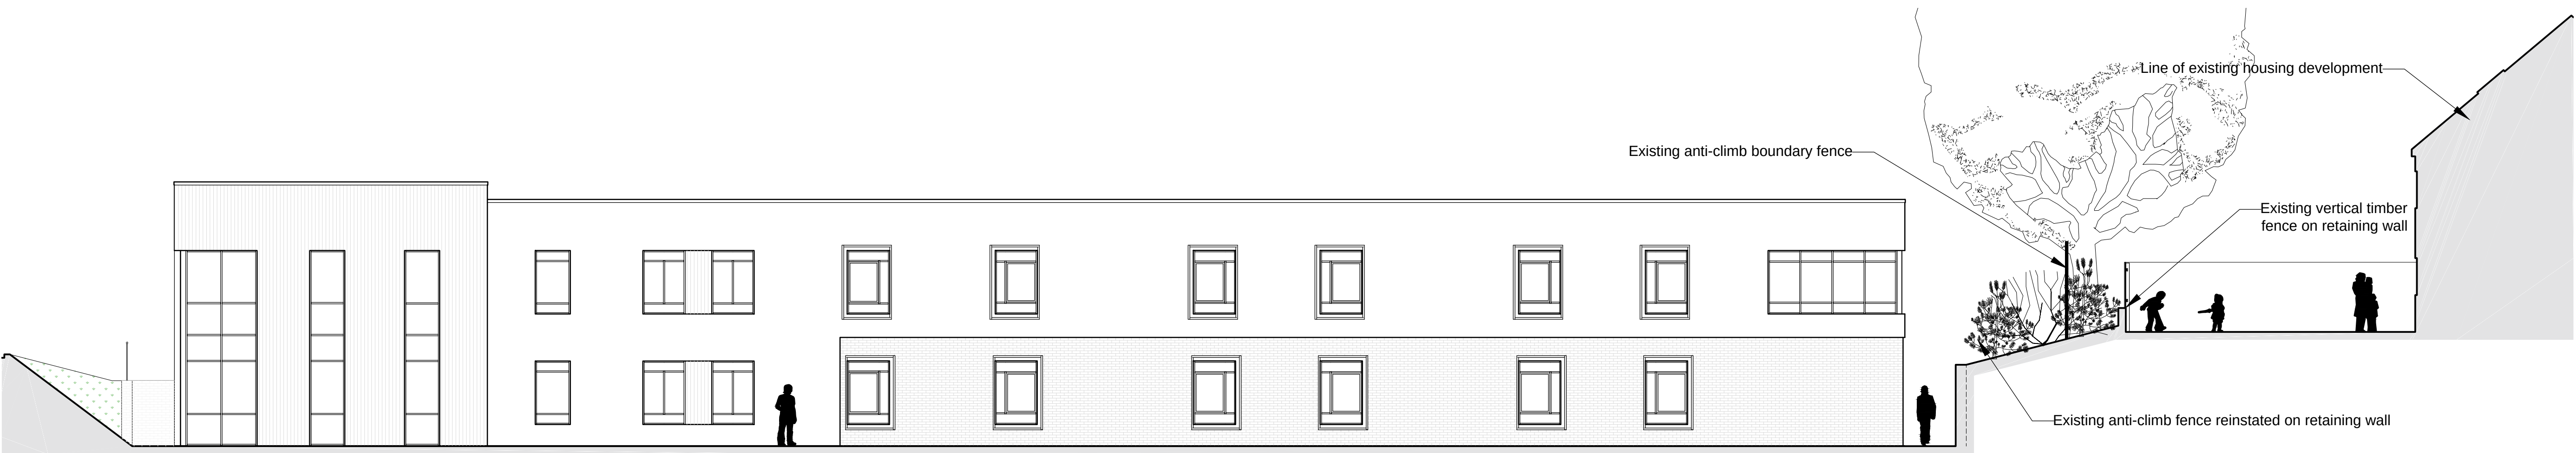

SECTION C-C
SCALE - 1:100 @ A1

Revisions
P2 Amended to suit Planning Officers comments 15.11.17 MW

PLANNING



Unit 17, Brough Business Centre, Brough, East Yorkshire, HU15 1EN
T: 01462 669080 E: enquiries@ar2architects.co.uk

Project
ACORN LODGE
UPPER SHEFFIELD ROAD, BARNSLEY, S70 4PL
20 BEDROOM CARE FACILITY

Client
CAS BEHAVIOURAL HEALTH

Drawing Title
PROPOSED SITE SECTIONS
Drawing Size A1

Drawn	MW	Date	21.07.2017	Scale	1:100/1:500	Cadfile	-
Reviewed by	RBB	Drawing No.	(100)-03	Rev.	P2		