



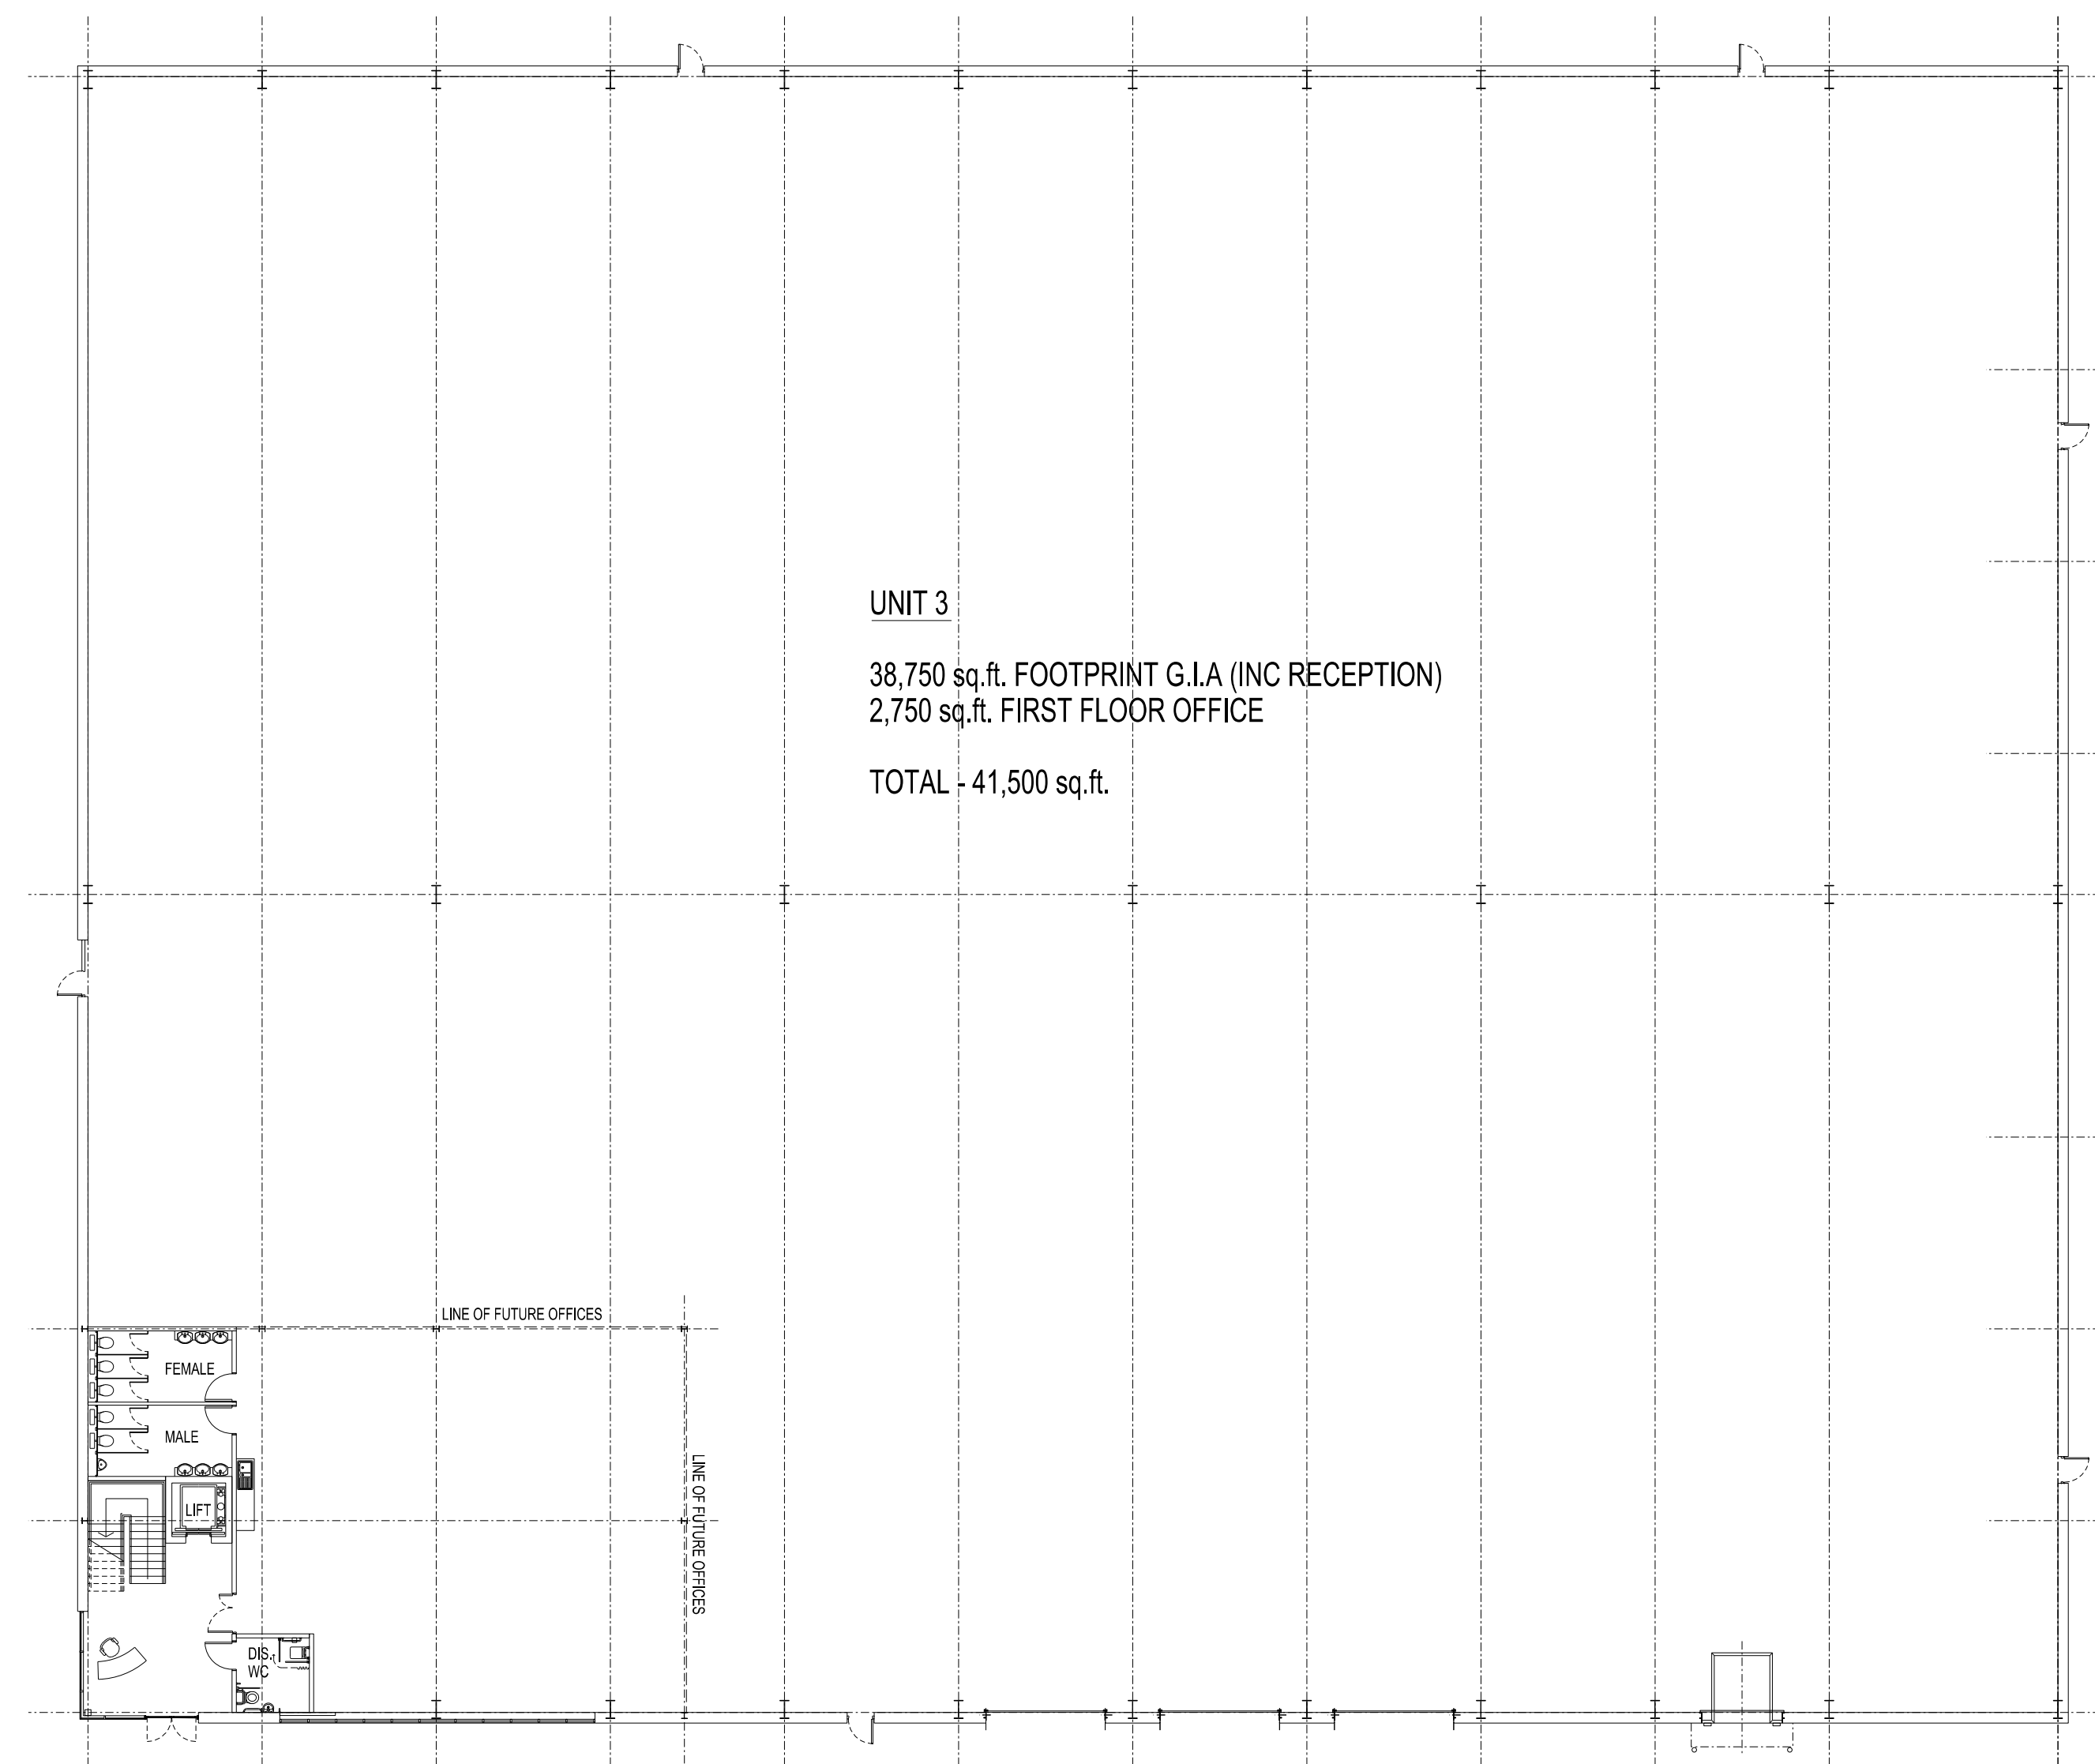

GROUND FLOOR PLAN

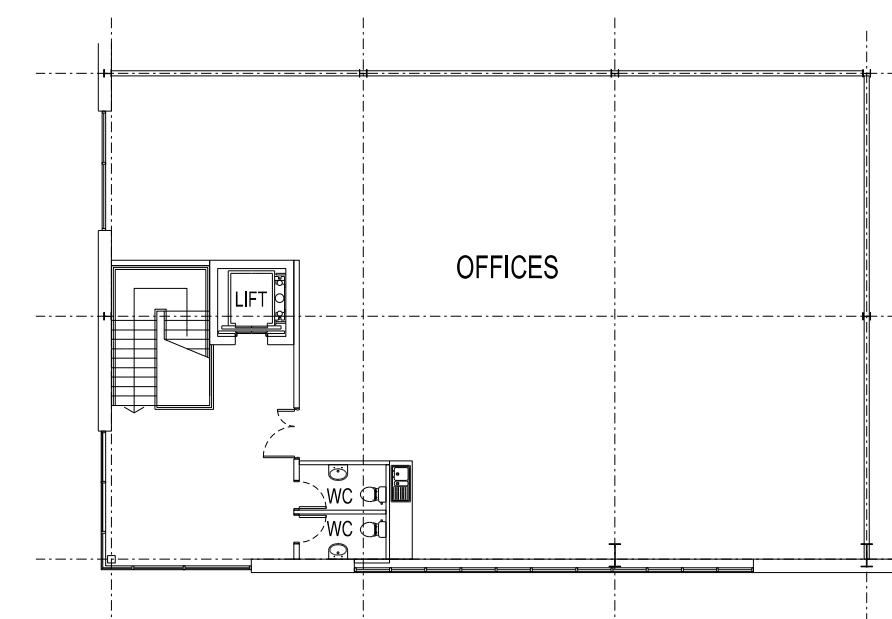

FIRST FLOOR PLAN

.	.	.	.		
REV	DRAWN	DATE	DESCRIPTION		

KPP
ARCHITECTS
KILMARTIN PLOWMAN
& PARTNERS LIMITED

■ LODGE HOUSE 12 TOWN STREET
HORSFORTH LEEDS LS18 4RJ

■ T: 0113 239 0460 F: 0113 239 0475

■ E: architects@kpp-leeds.co.uk

■ W: www.kpp-leeds.co.uk

PROJECT TITLE	TANKERSLEY PARK BARNLEY
TITLE	UNIT 3 BUILDING PLAN

STATUS	■ PLANNING	SCALE	■ 1:200	@ A1		■ AS
FILE	■ P:\PROJECTS\21				DATE	■ NOV'15
PROJECT	- 1979	DRAWING	- 206		REVISION	- .