


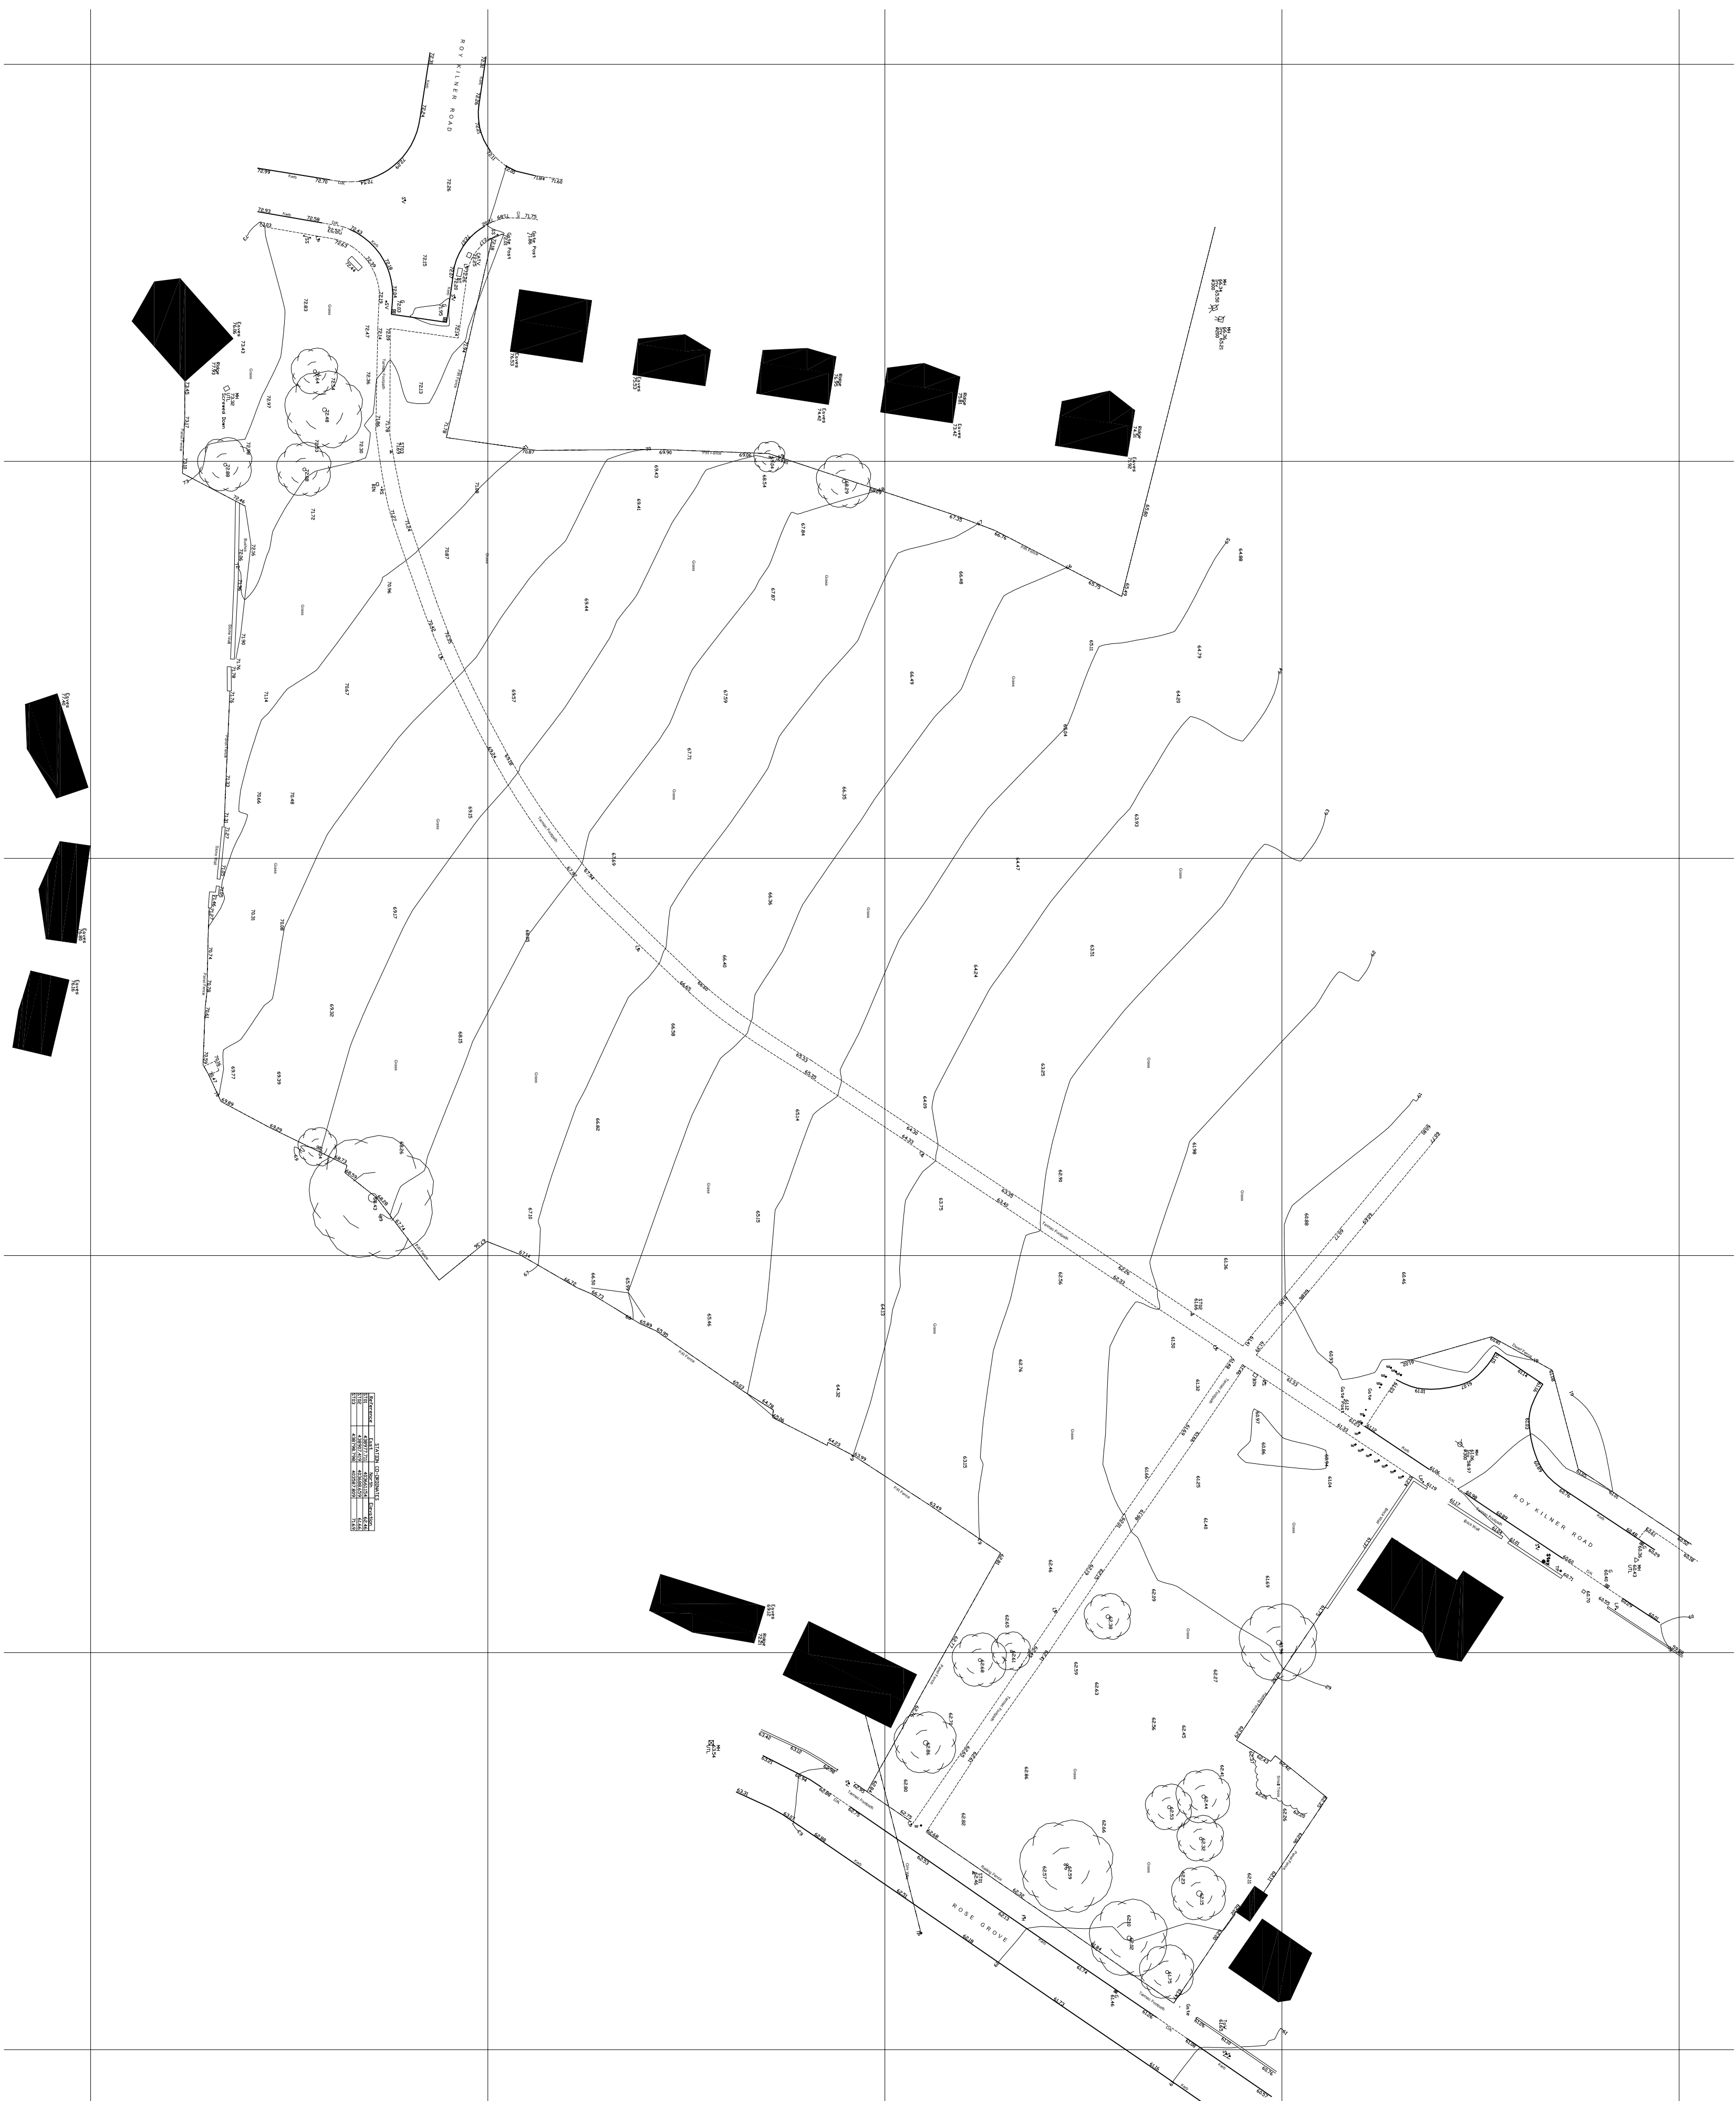

REV	DATE	DESCRIPTION
		The contract is to comply with the current Building Regulations and is to check all the dimensions and levels.
		It is to be noted that the contract is to be completed by the end of the month of September (See the M&P).
		Notes are provided from Ordnance Survey (issued with the permission of Ordnance Survey) of behalf of the Controller of Her Majesty's Stationery Office.
		© Crown copyright. Unauthorised reproduction infringes Crown copyright and may lead to prosecution or civil proceedings. 10002264 (2017)

nps group

NPS BARNESLEY LTD
PO BOX 504
BARNESLEY
S70 4NS
TEL: 01274 774045 FAX: 01274 774939
EMAIL: enquiries@nps.co.uk

Head Office:
NPS Group Limited, 100 Victoria Road, Warrington, Cheshire, WA1 1JF, UK
Telephone: 01928 522222 Fax: 01928 522223
E-mail: enquiries@nps.co.uk
Other Office locations can be found on website: www.nps.co.uk