



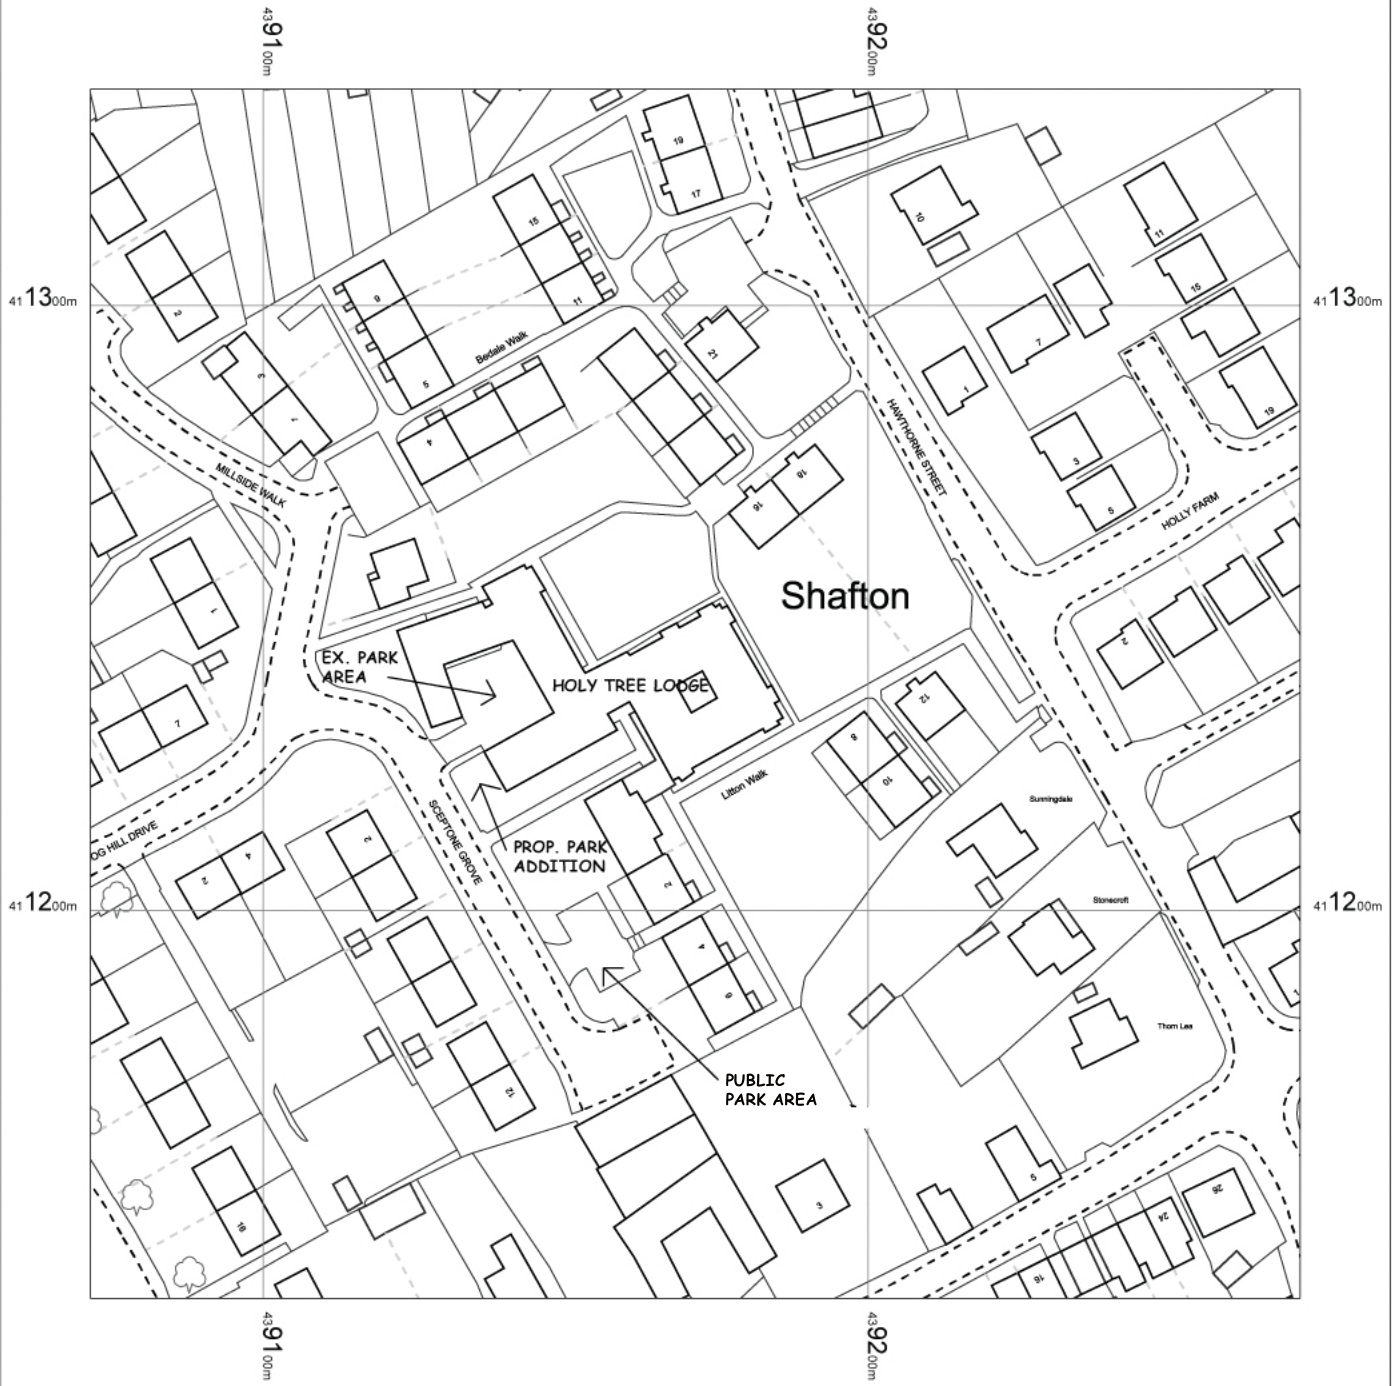

PARKING AREAS TO HOLY TREE LODGE

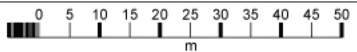

HOLLY TREE LODGE
SCEPTONE GROVE
SHAFTON
BARNSELEY
S72 8NP

OS MasterMap 1250/2500/10000 scale
19 August 2015, ID: BW1-00456459
www.blackwellmapping.co.uk
1:1250 scale print at A4, Centre: 439171 E, 411236 N
©Crown Copyright Ordnance Survey. Licence no.
100041040



BLACKWELL'S
www.blackwellmapping.co.uk
TEL: 0114 268 7658
maps.sheffield@blackwell.co.uk

