
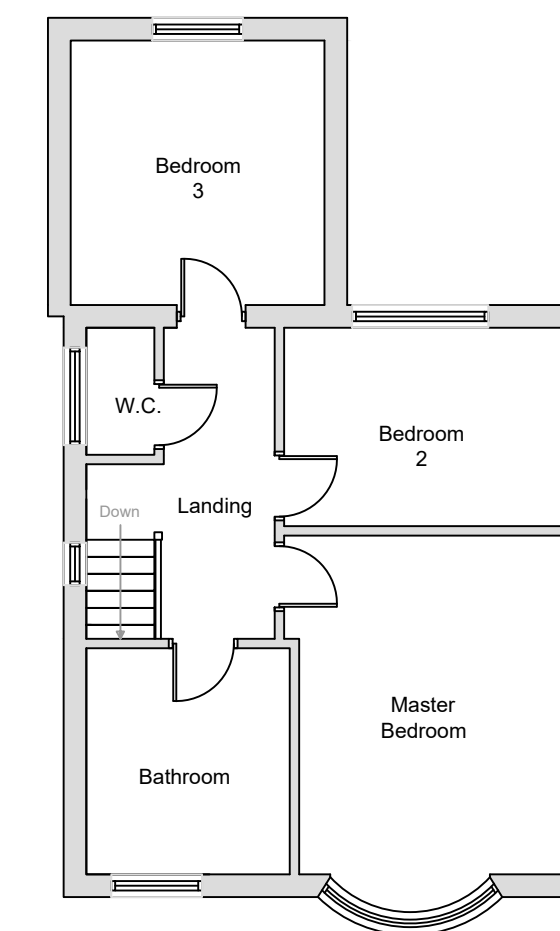
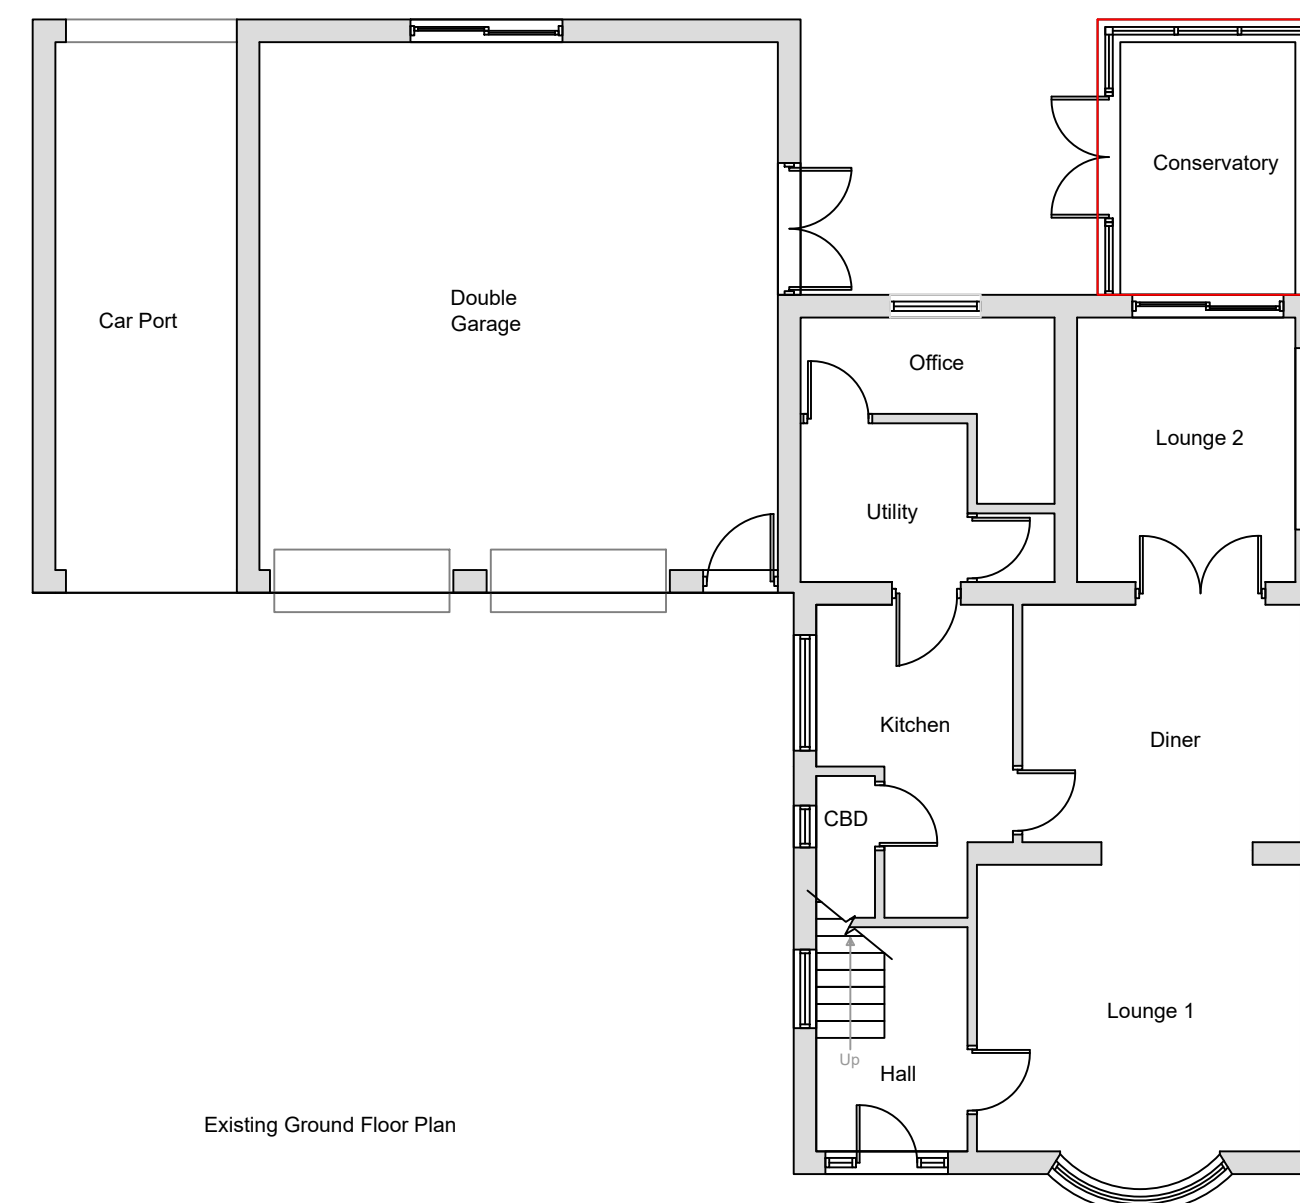
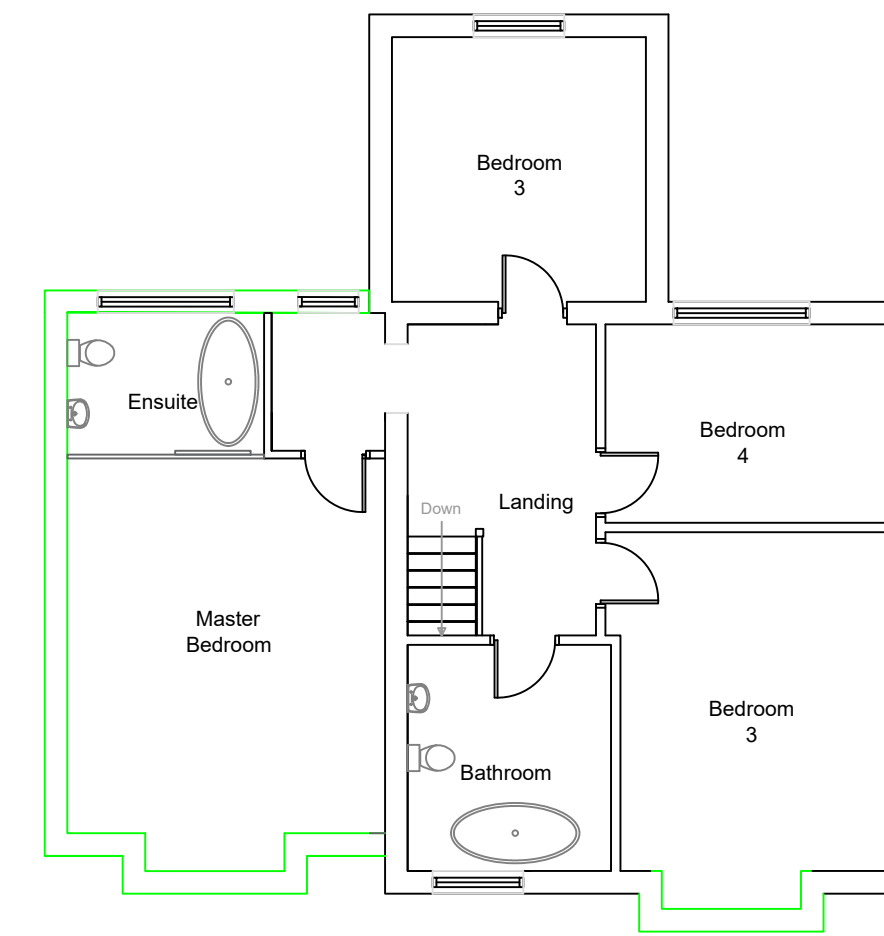


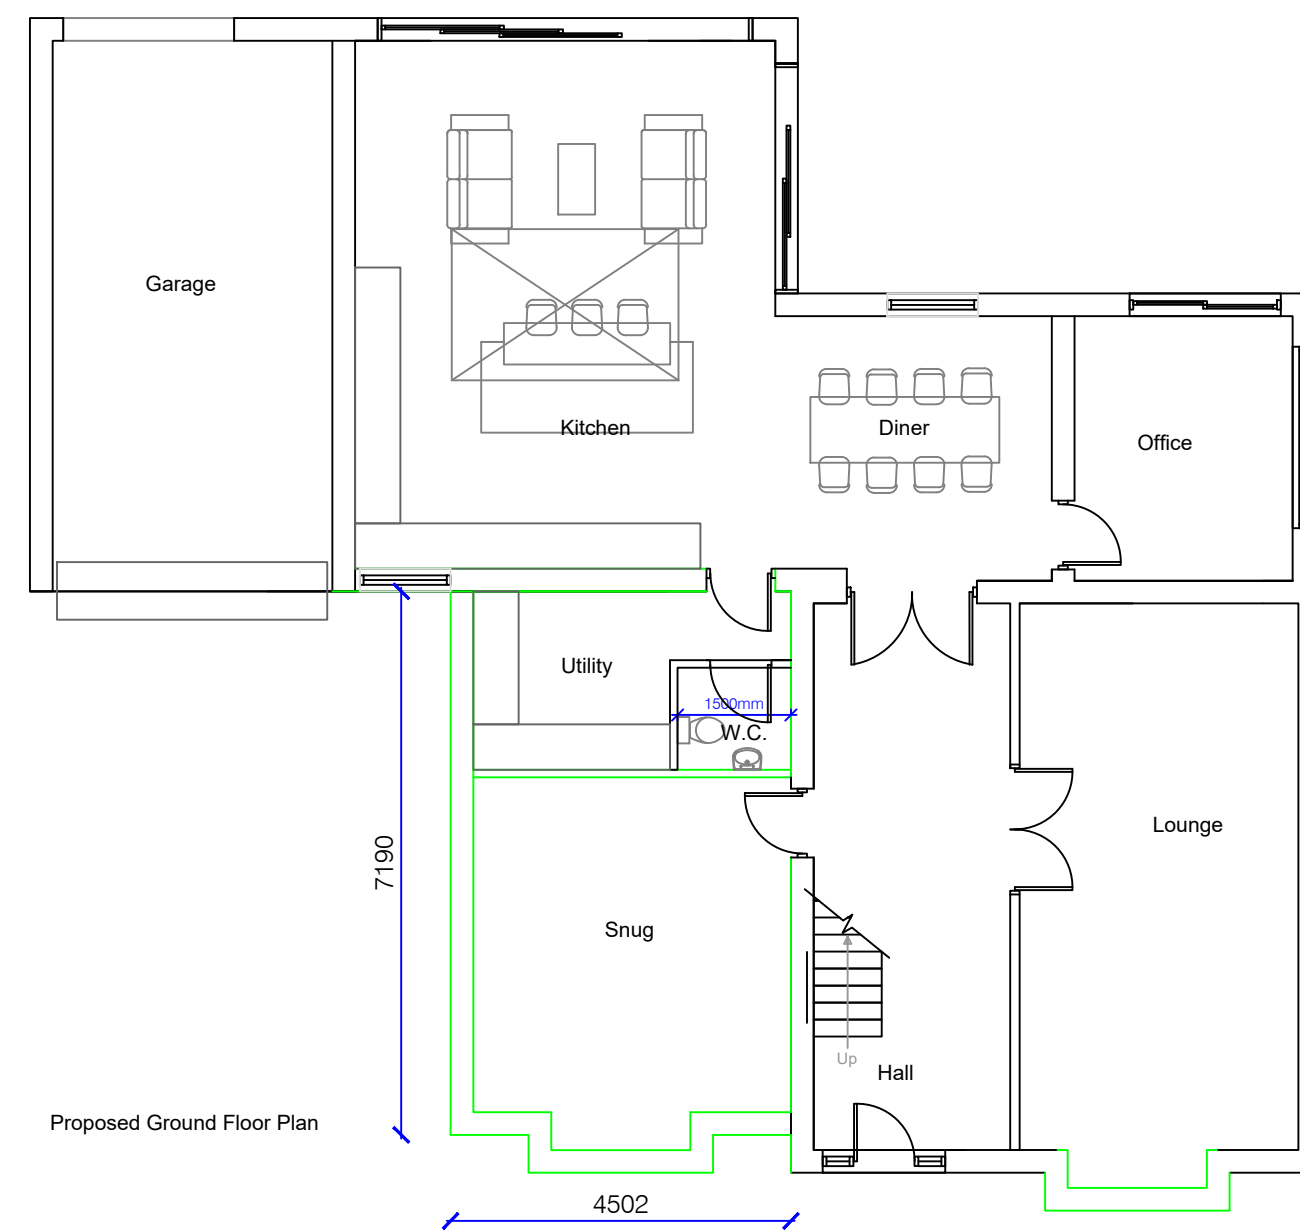

NOTES

N/A	N/A	N/A	N/A
REV:	DESCRIPTION:	BY:	DATE:
STATUS:			

Inspo & Co
ARCHITECTURAL SERVICES

16 Brownroyd Avenue,
Royston, Barnsley
S71 4NU

Tel: 07931299470

CLIENT:

Mr Andrew and Mrs
Sophie O'Callaghan

PROJECT TITLE:

PROPOSED TWO STOREY
EXTENSION TO
180 WEETSHAW LANE
CUDWORTH BARNSELY
S72 8BG

PROPOSED & EXISTING PLANS

SCALE AT A1: 1:100	DATE: NOV 20	DRAWN: AOC	CHECKED:
PROJECT NO: 0113	DRAWING NO: 29/11/2020		REVISION: 0