



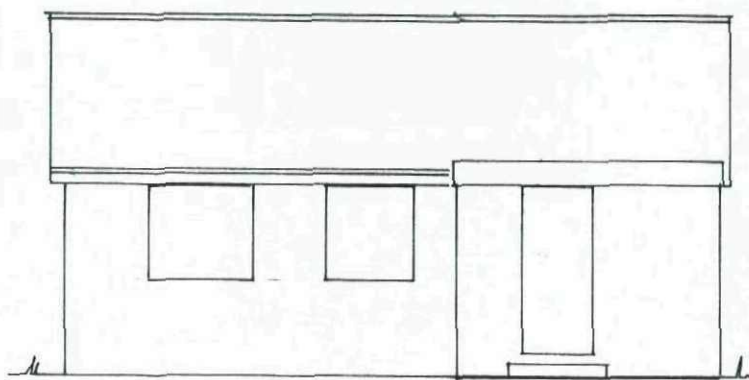


EXISTING REAR VIEW.


PROPOSED CONSERVATORY.
THORN LEA. CHAPEL LANE. SHAFTON.
1.100.

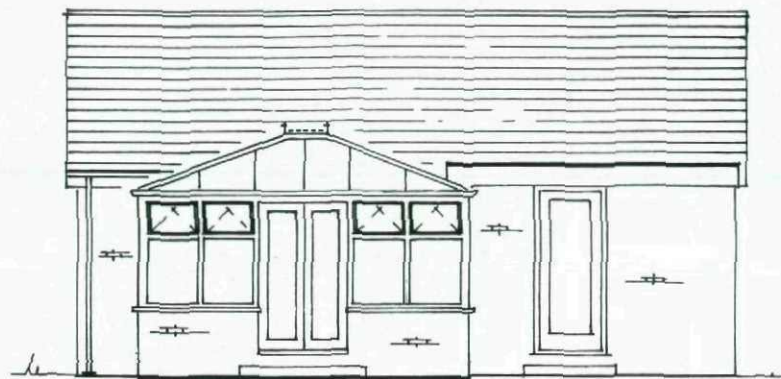


REAR ELEVATION.

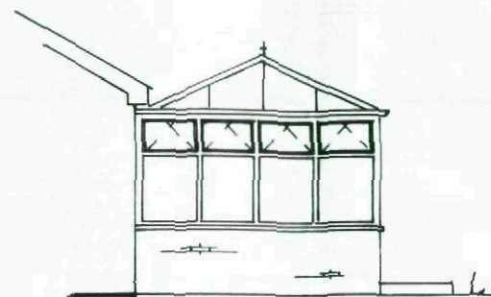


SIDE.

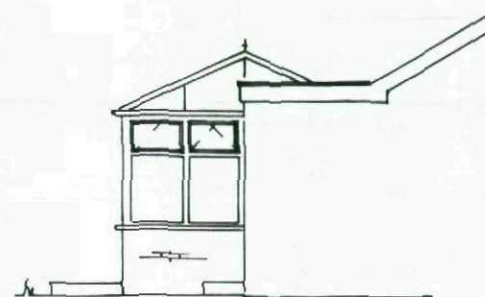


SIDE.

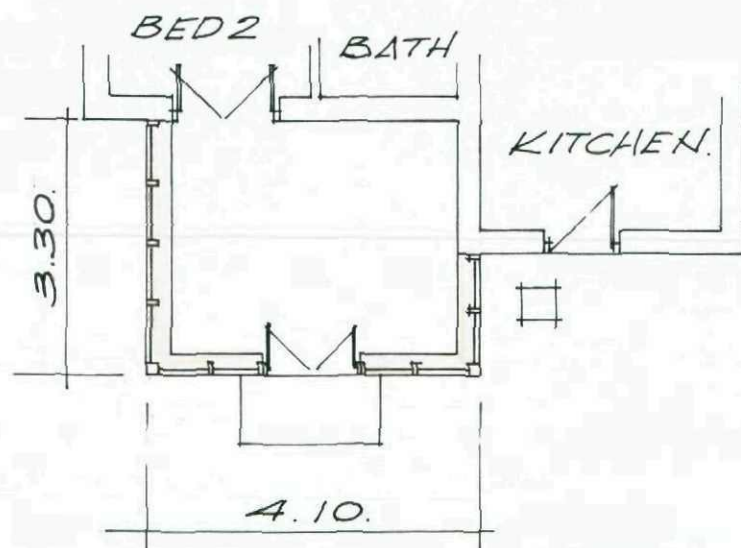

FLOOR PLAN.

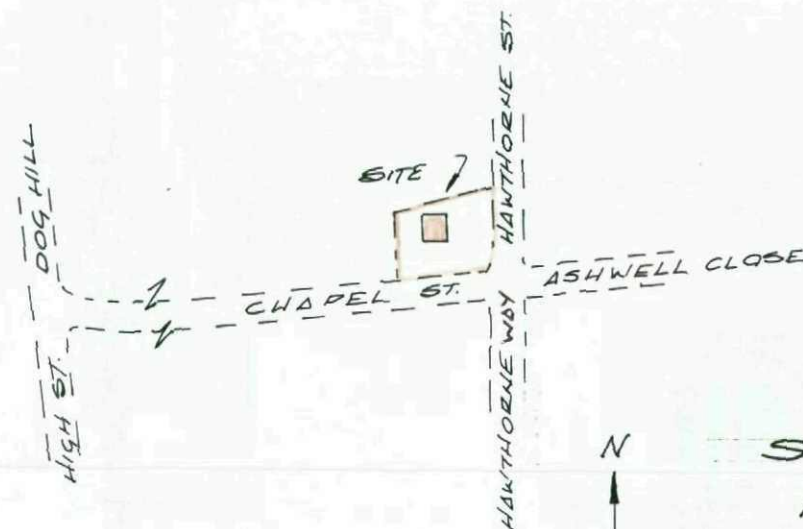

LOCATION PLAN.
1:2500

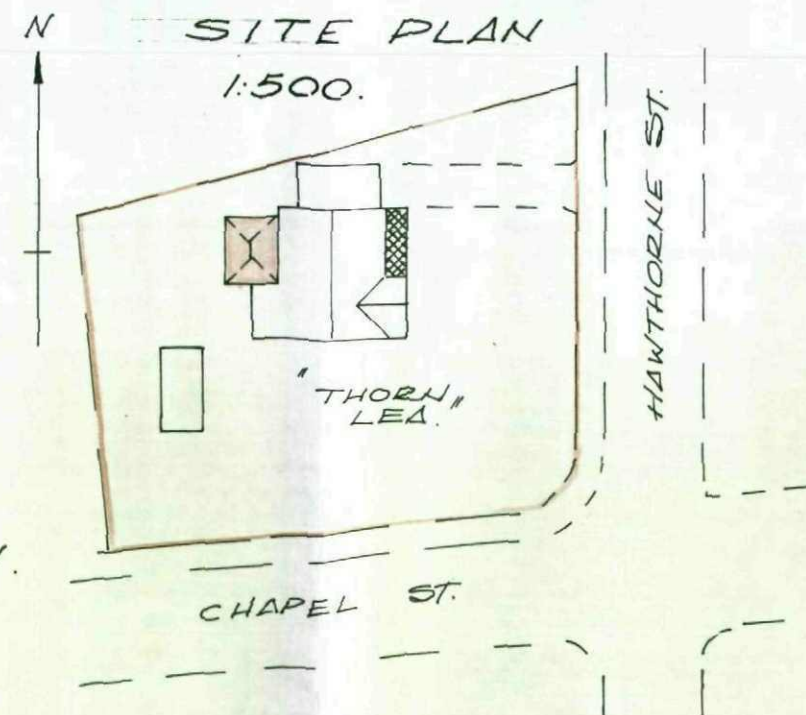

PROPOSED CONSERVATORY.
'THORNLEA' CHAPEL ST. SHAFTON.
SCALE 1:100. 572 BHS.