


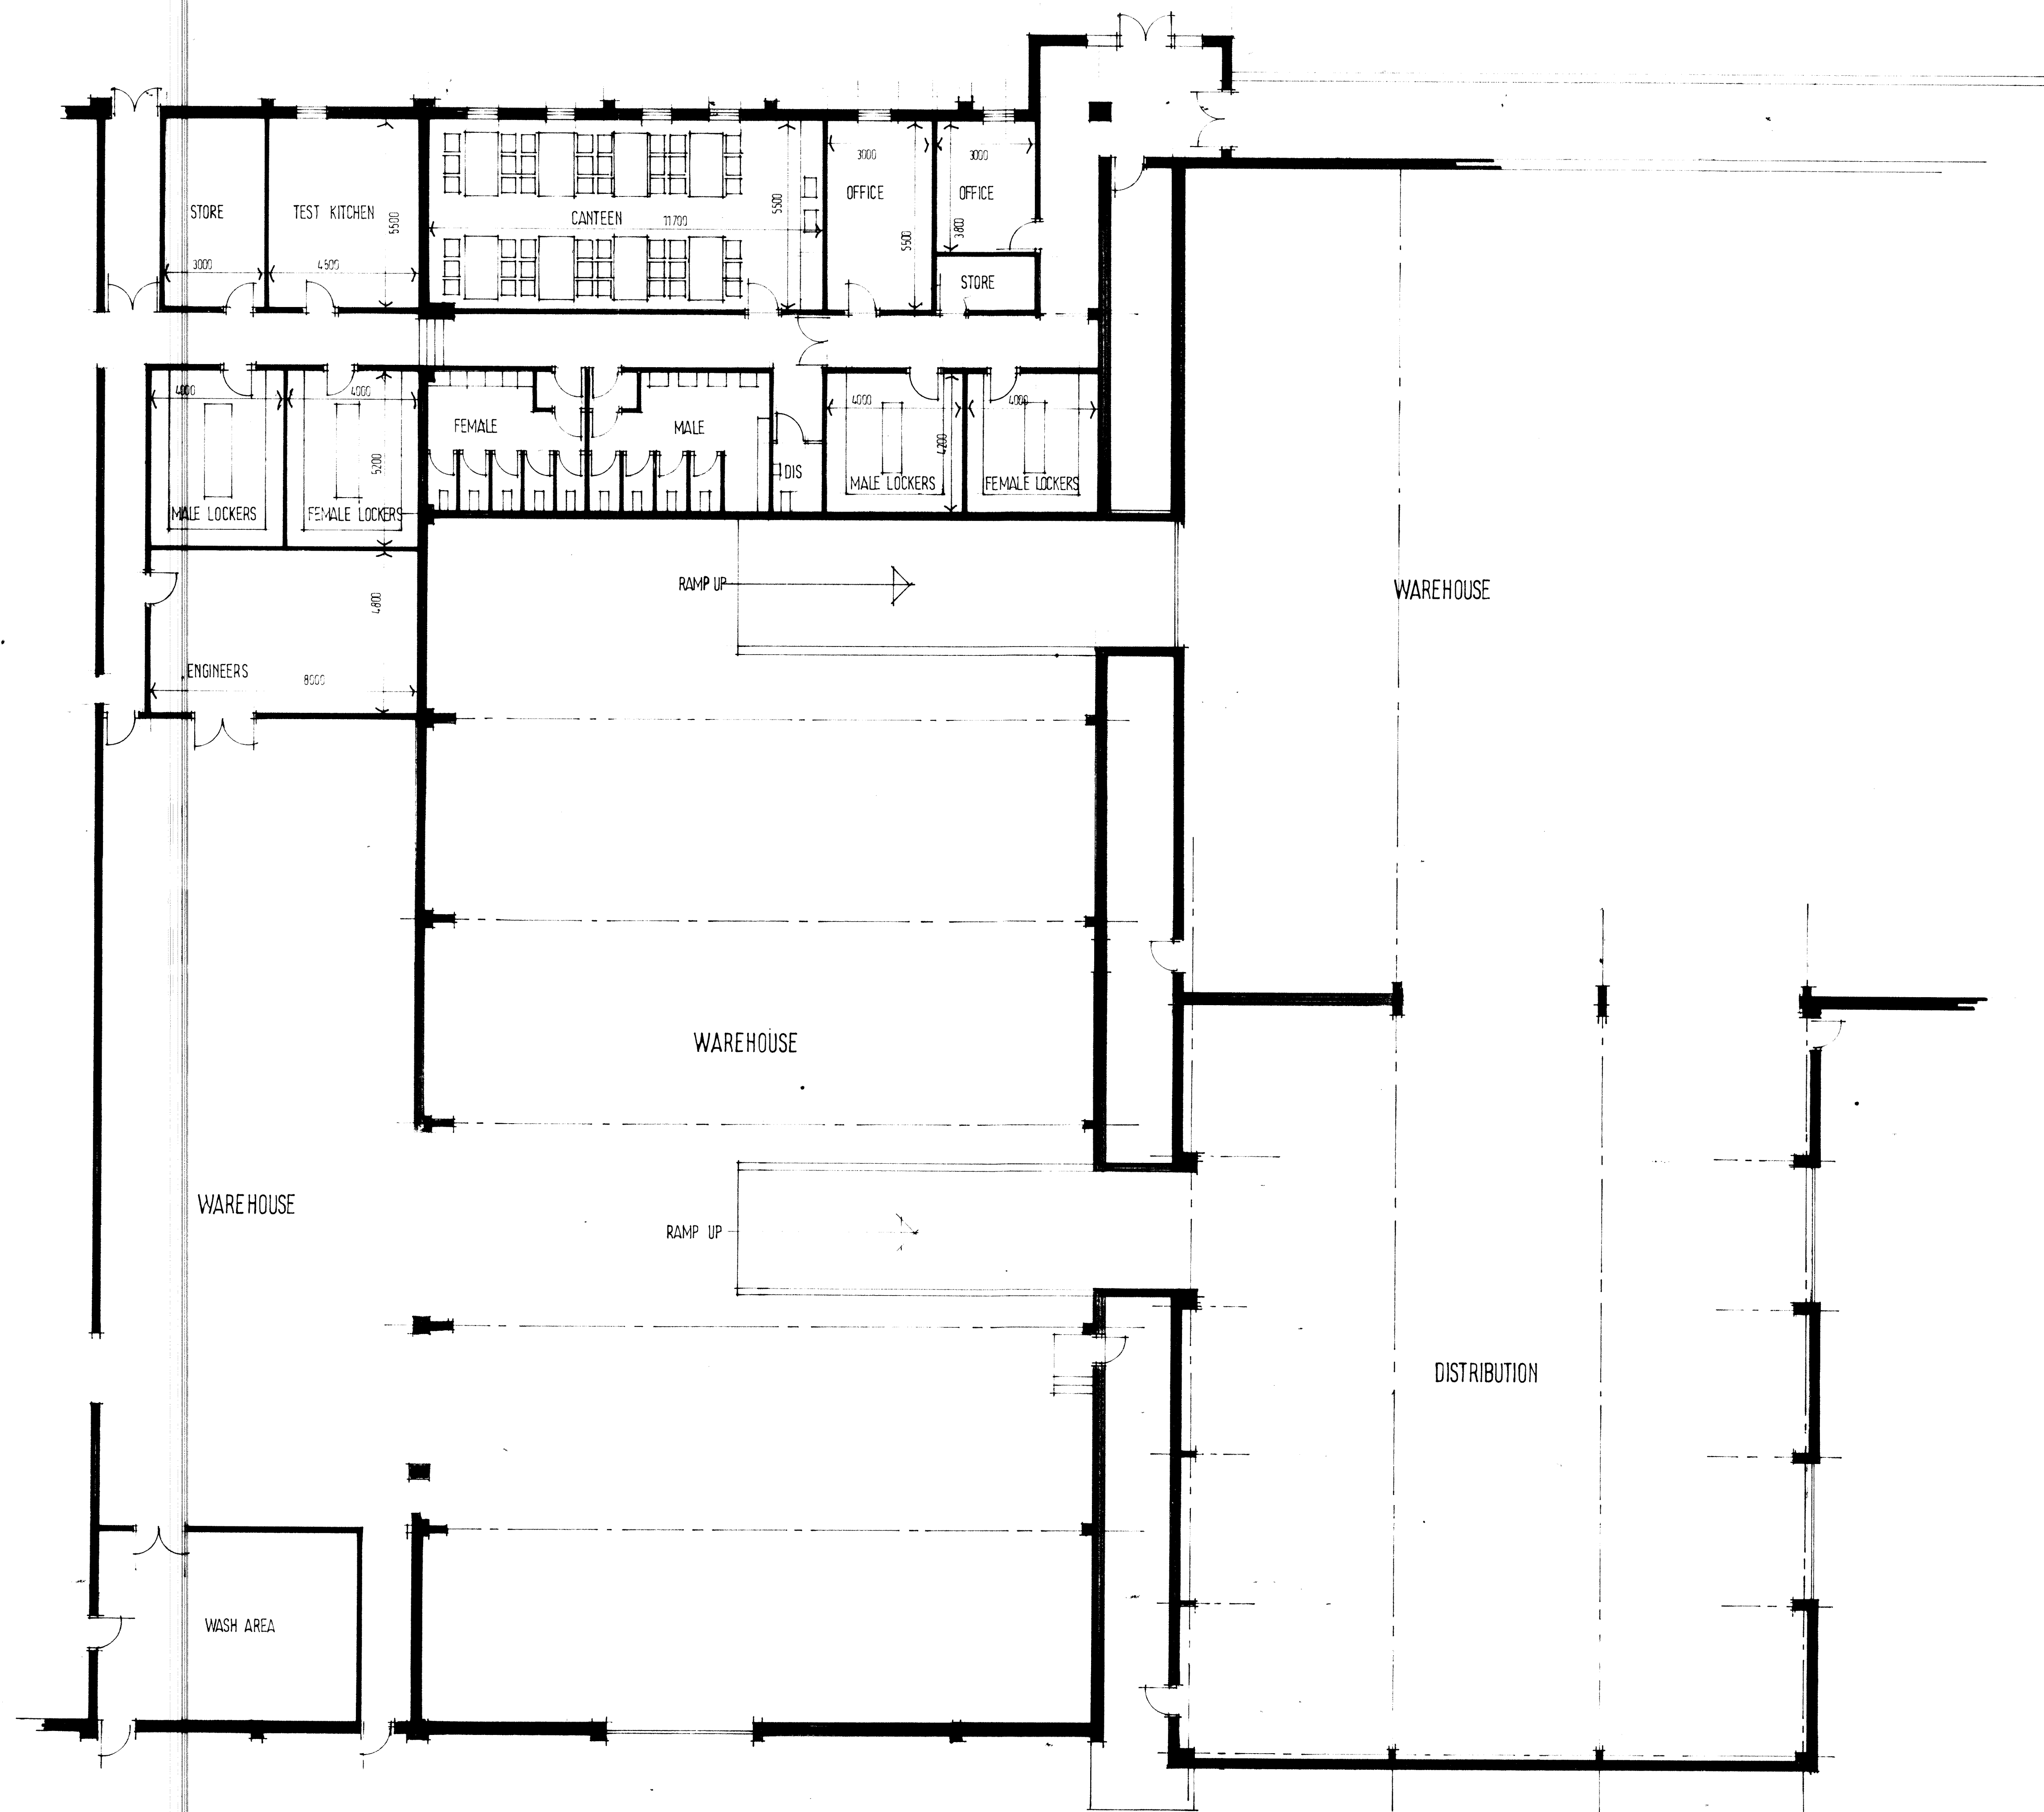

26 SEP 2011

Ref.	Revision	Date
Client		
HAYWOOD & PADGETT LTD		
Project		
THE BAKERY SHAWFIELD RD CARLTON IND EST		
Title		
OUTLINE PROPOSALS		
Scale: 1:100	Drawn: SL	
Date: AUG 11	Drawing No: S/3/2A	
<div>BDS</div> <div>BUILDING DESIGN SERVICES 15 Hunters Avenue Barnsley S70 6PL TEL: 01226 733224</div>		