
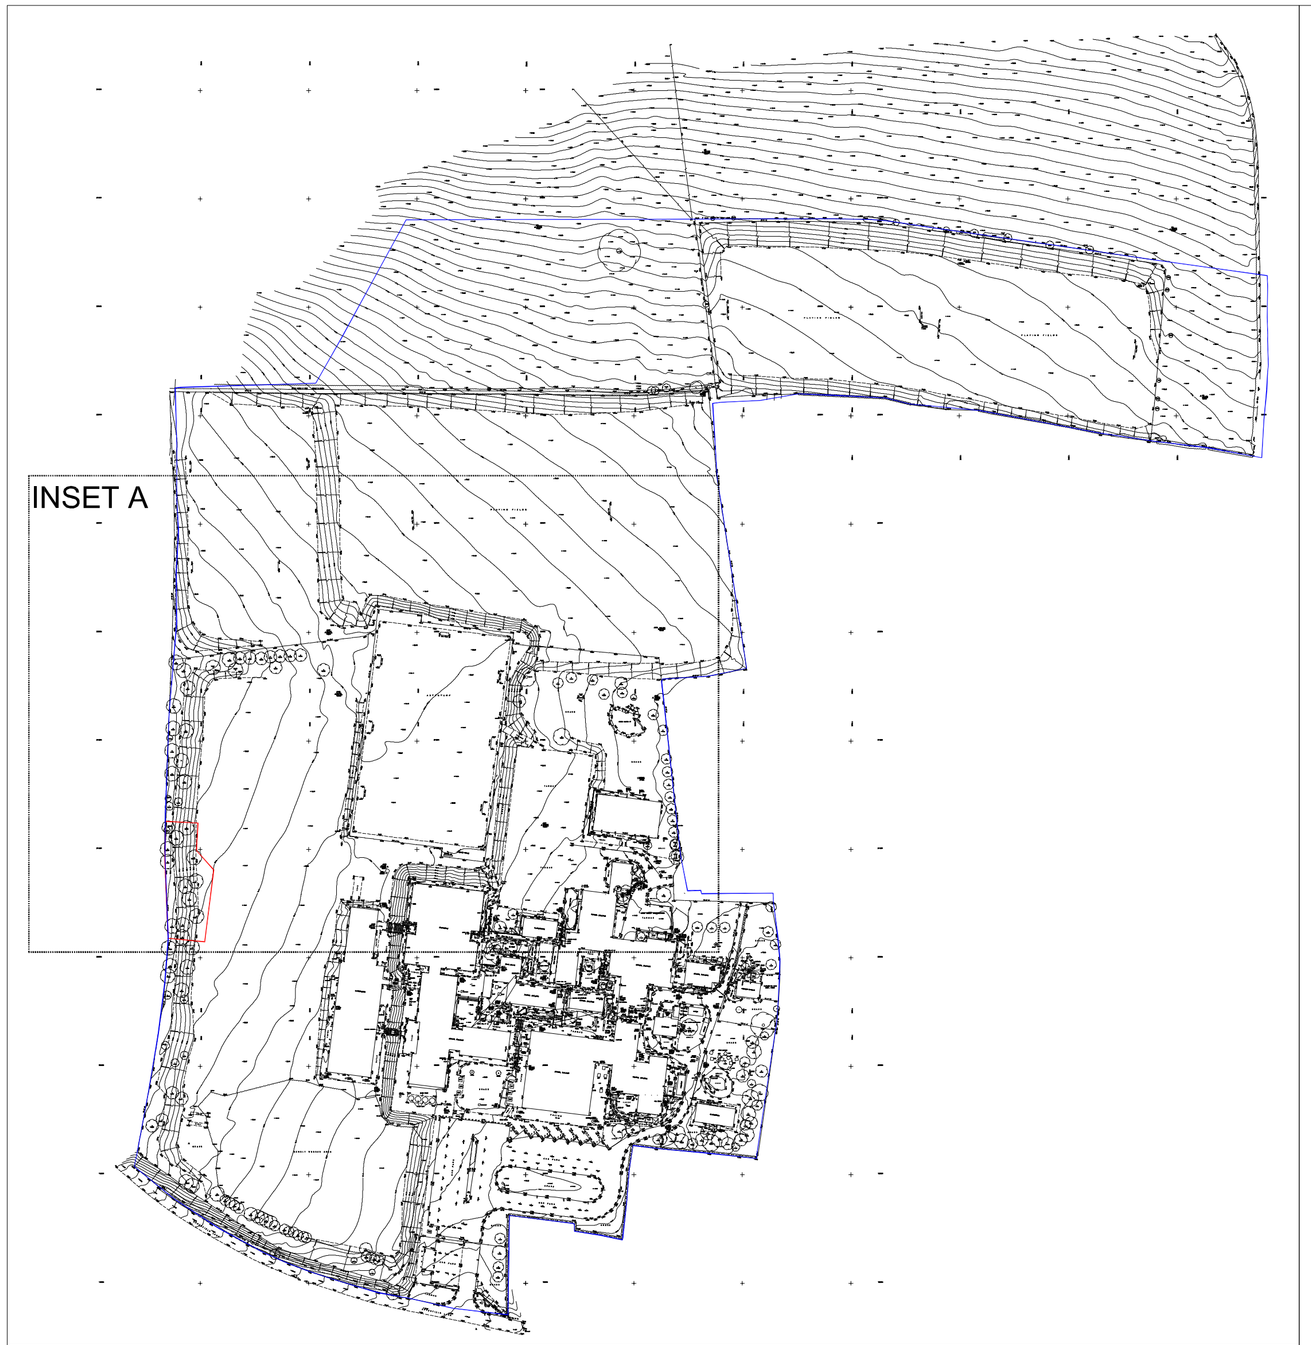


Full Site Topographical Survey - 1:2000

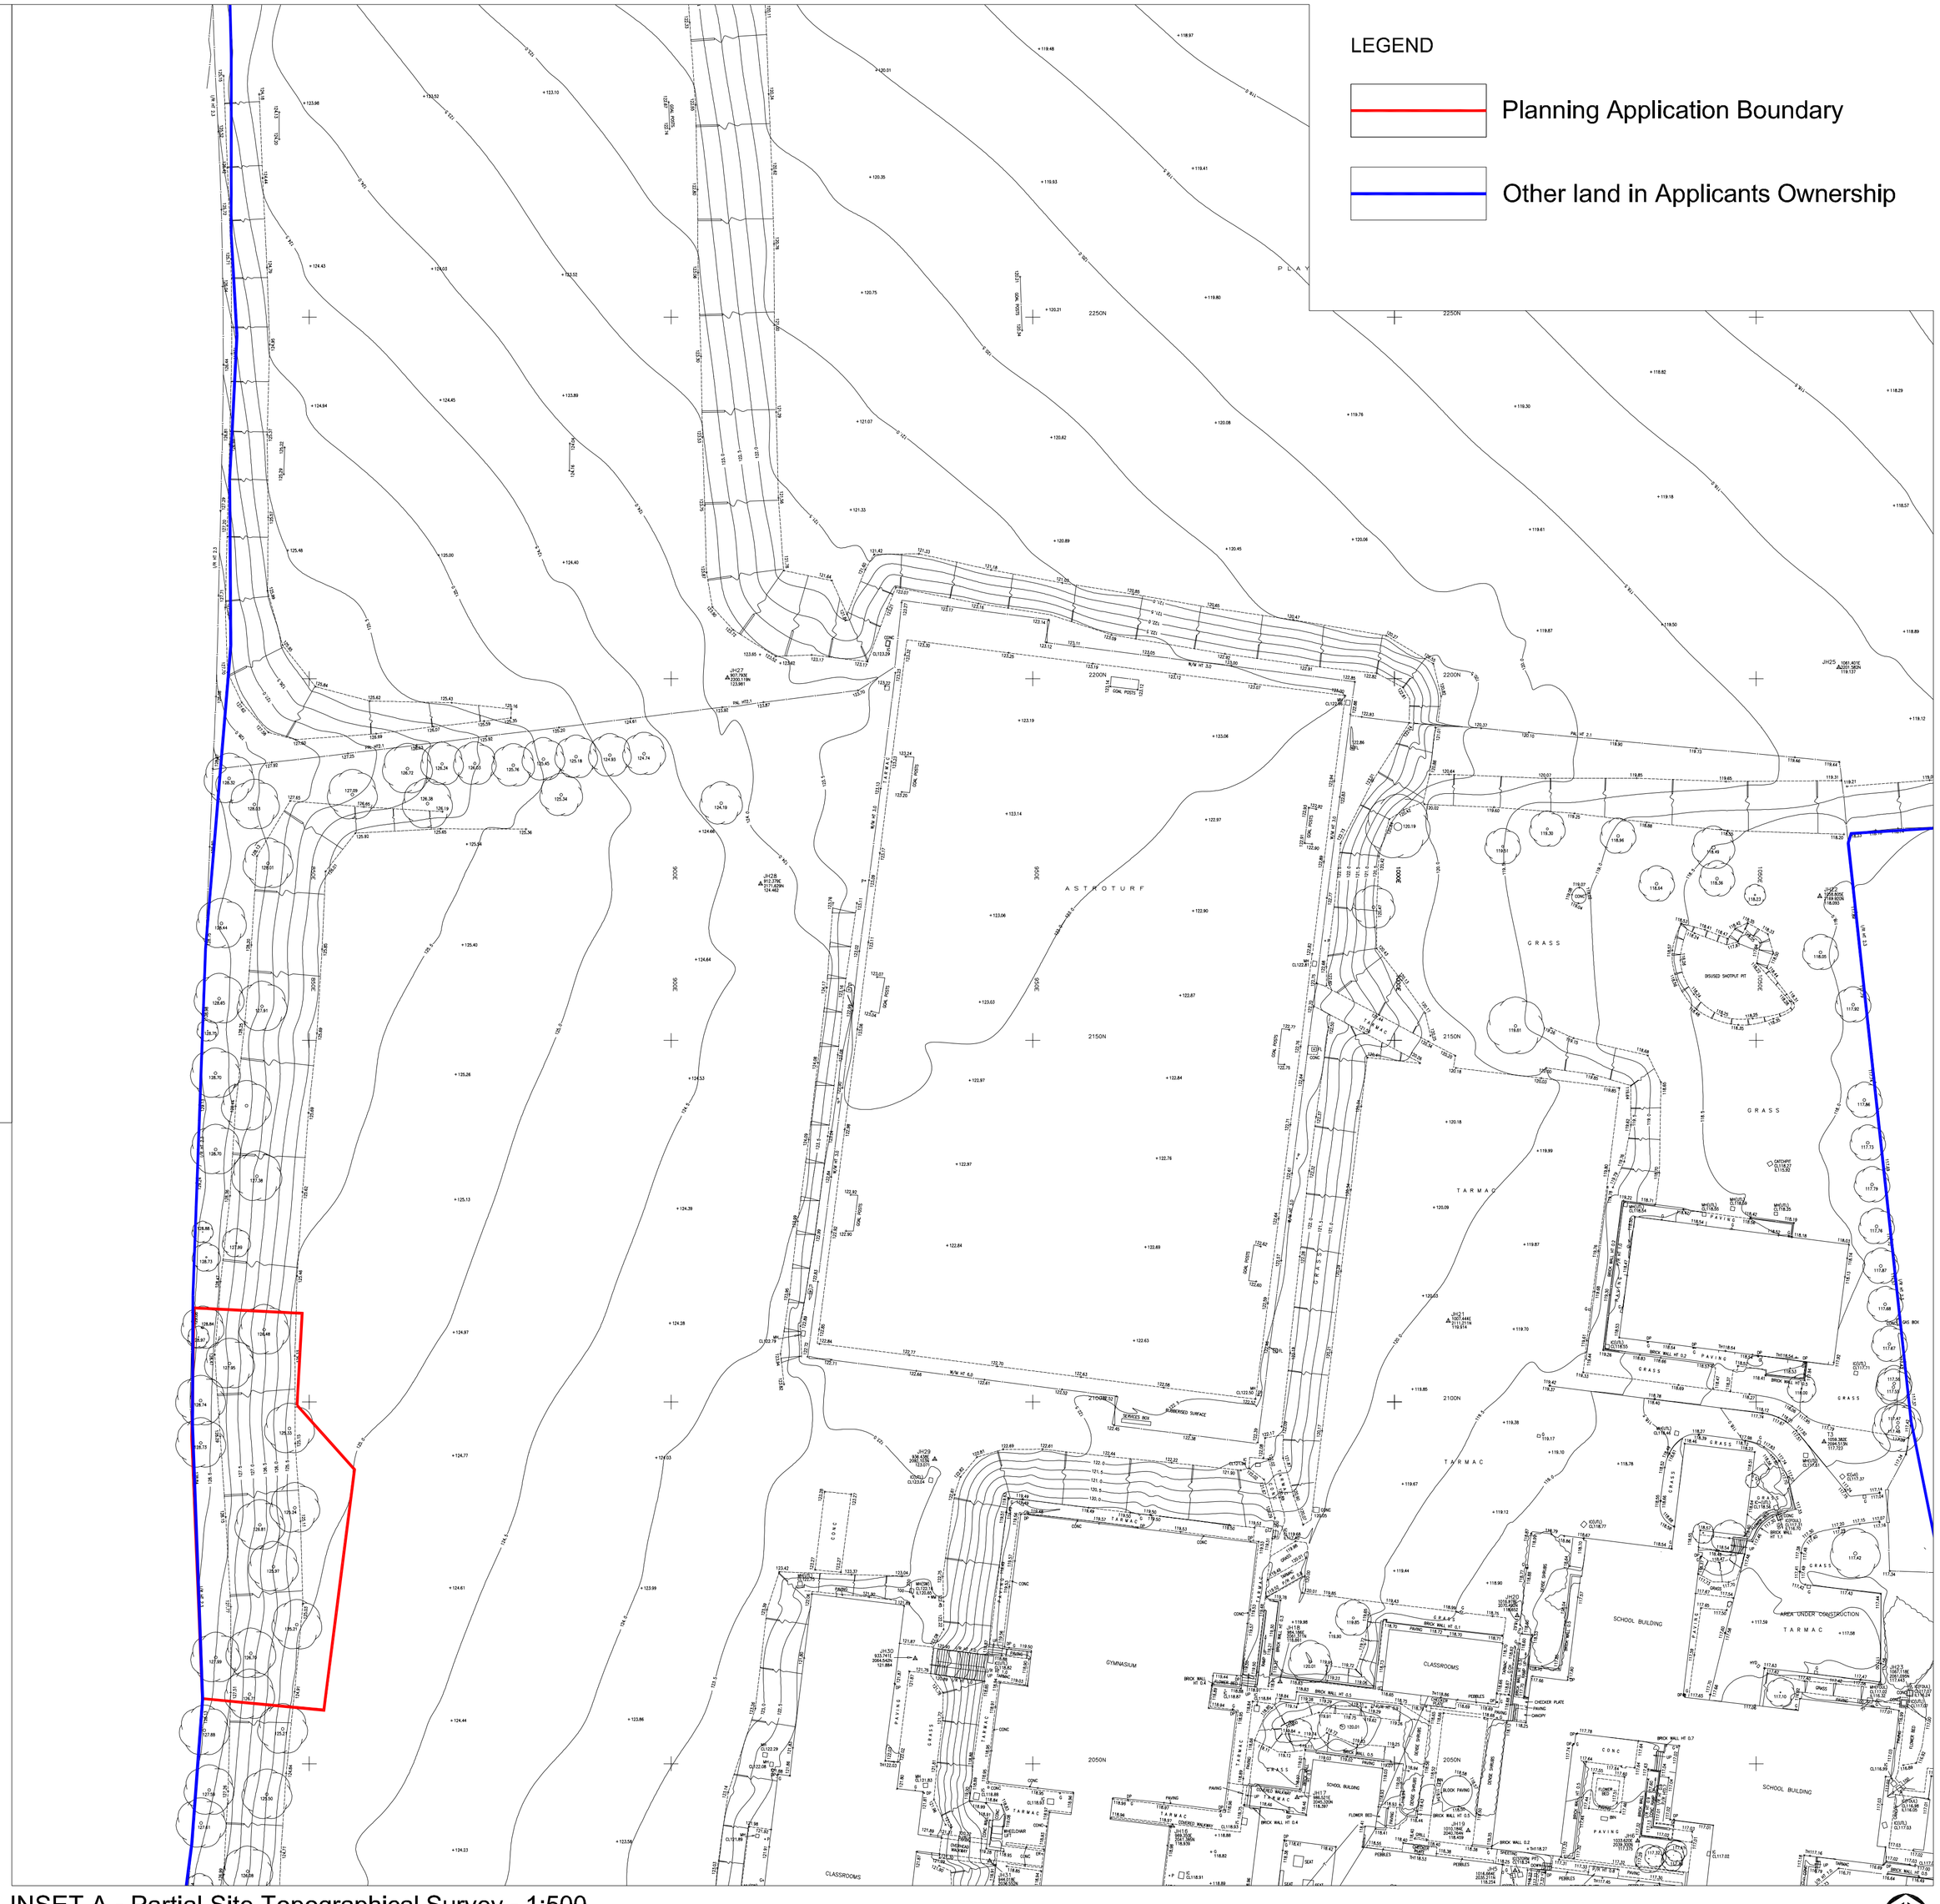

INSET A - Partial Site Topographical Survey - 1:500

REV.	DESCRIPTION.	DATE.	REV.	DESCRIPTION.	DATE.
P01	Preliminary Issue	10.12.09			

Barnsley Partnership For Learning

Design Risk Management Reference: CDM/

PROJECT
Barnsley BSF - Darton

DRAWING TITLE
Existing Topographical Survey in location of Proposed Wind Turbine

DRAWING No.	SCALE (A1)	DATE	DRAWN	CHKD
BP4L_DAR_AWP_DR_94_BW_LL_14 P01	As shown	10.12.09	DH	SLL

Anthony Walker and Partners Limited
10 Summerhill Terrace
Newcastle upon Tyne
NE4 6EB
Tel: 0191 233 0188
Fax: 0191 261 1527
Email: info@awpenvironment.co.uk
www.awpenvironment.co.uk

This document is copyright and must not be used, amended or reproduced in any form without written consent from Anthony Walker & Partners