


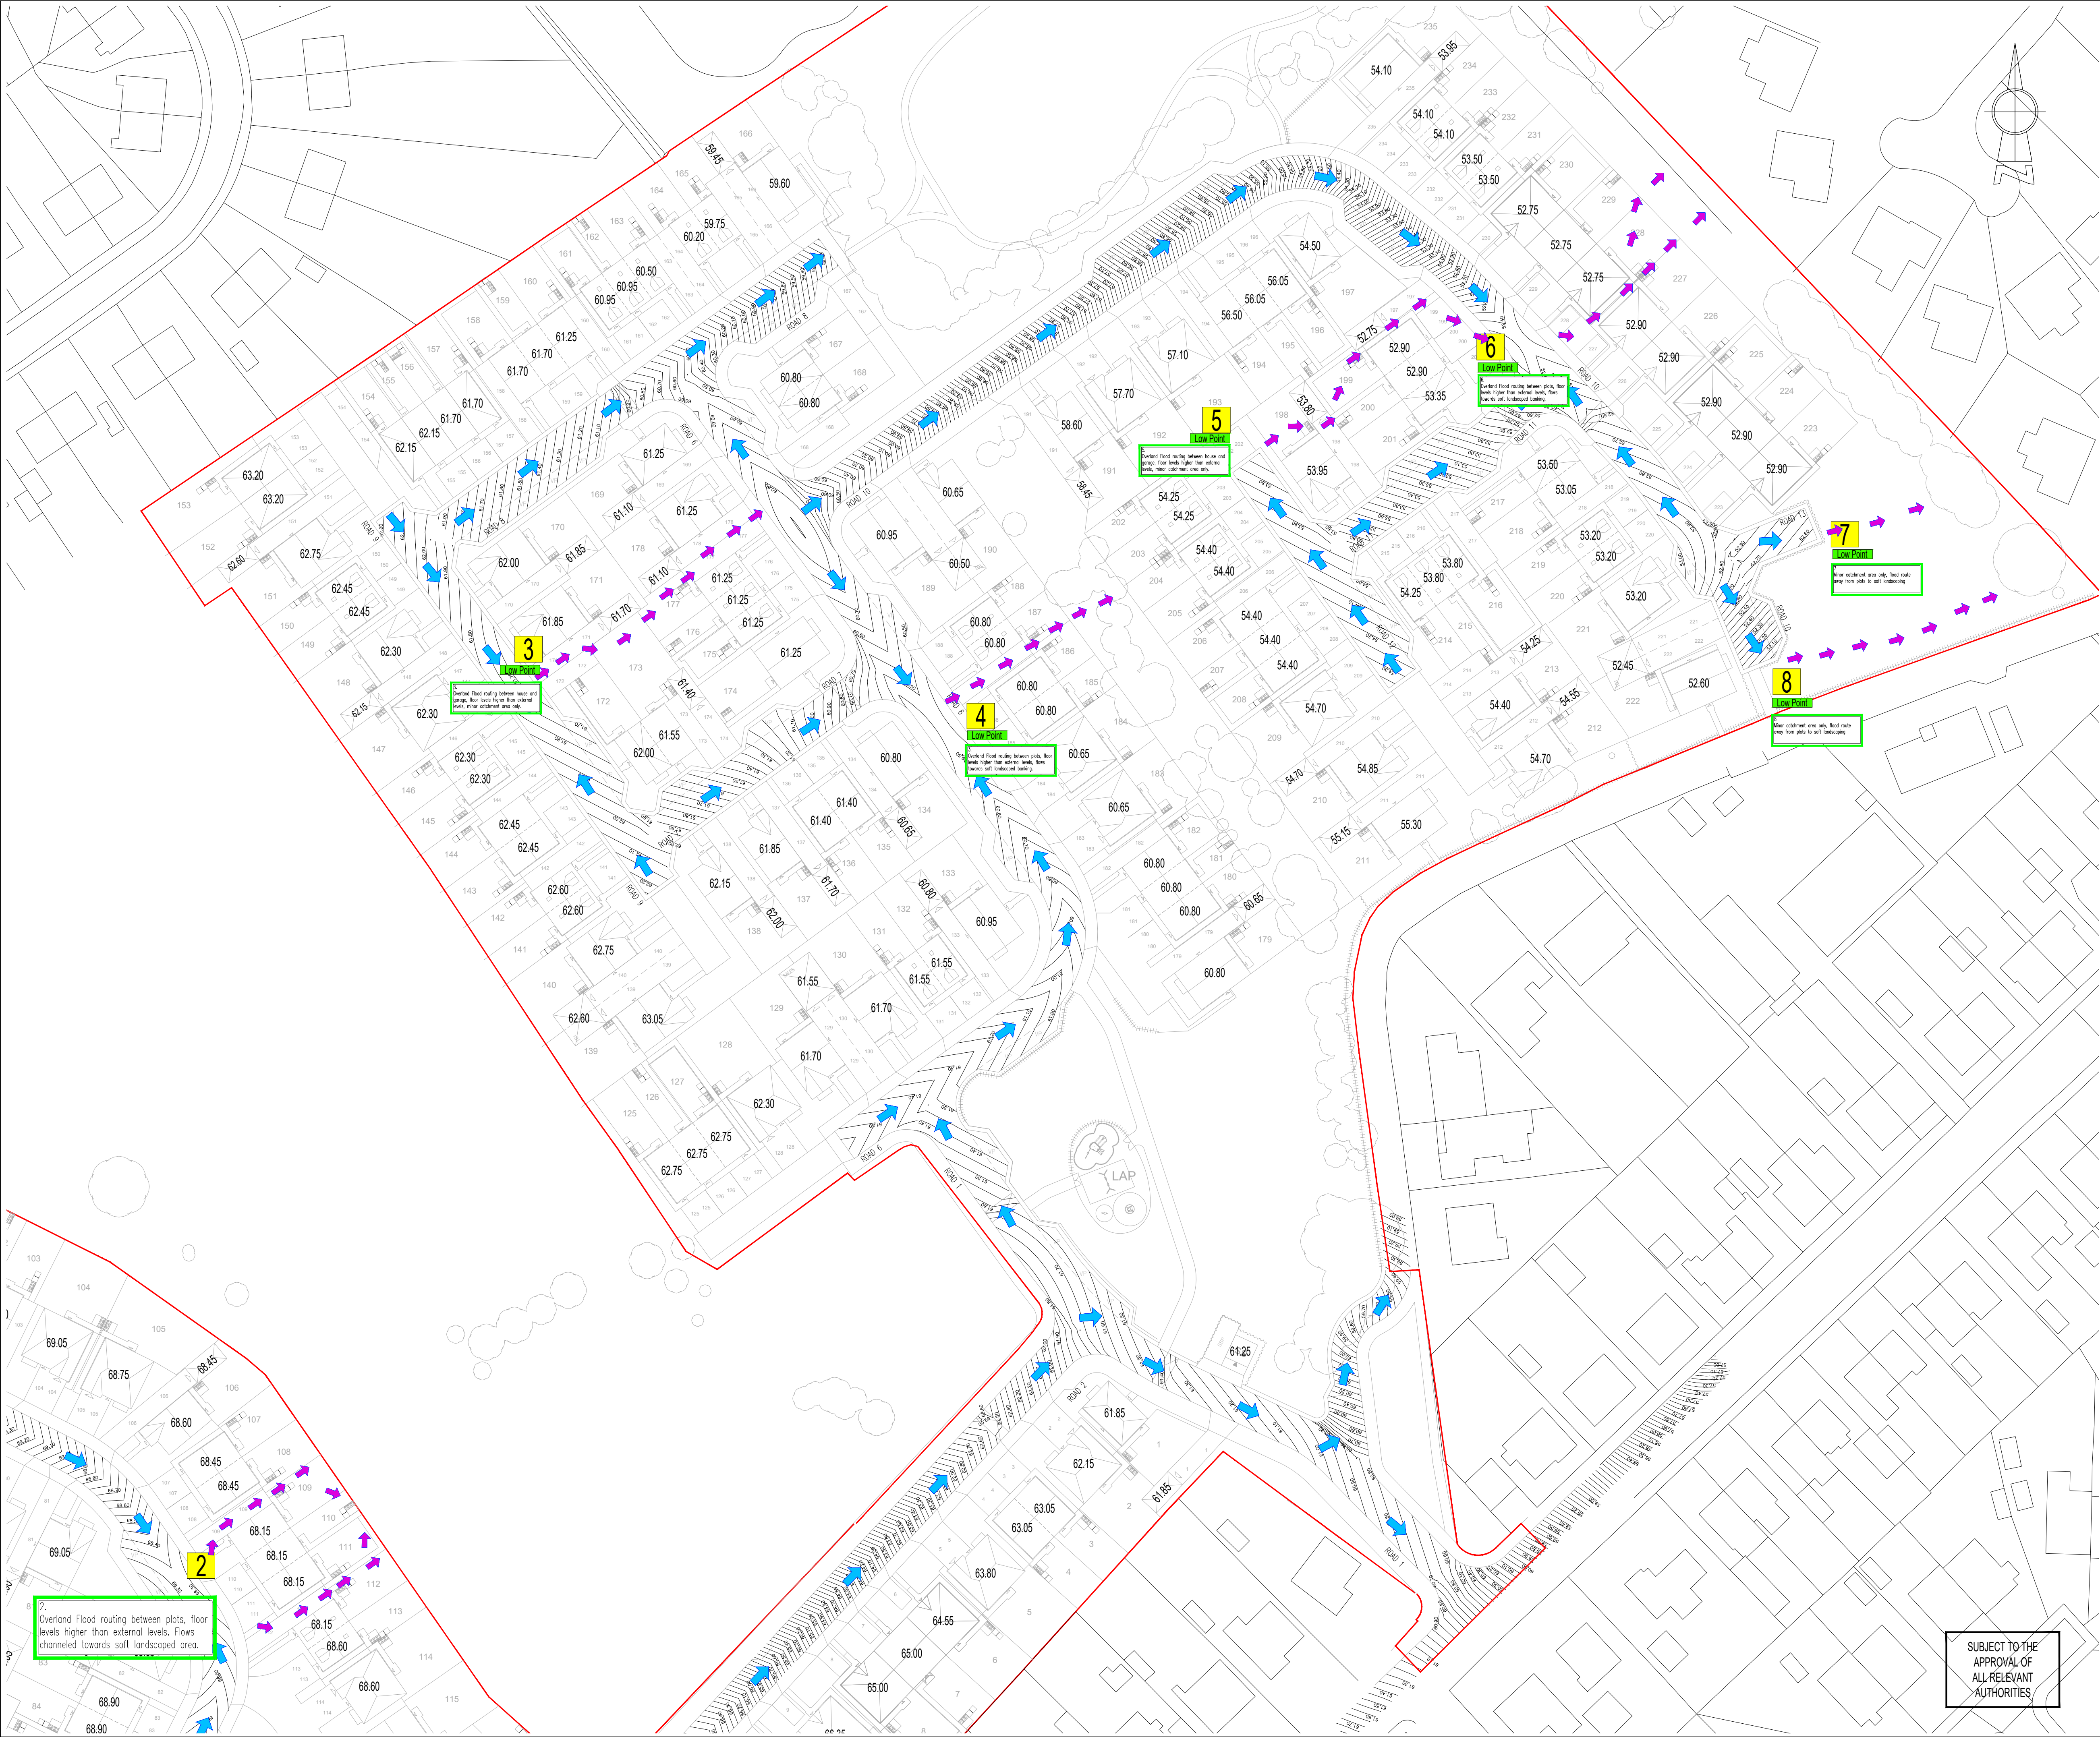

N O T E S

ATTENTION IS DRAWN TO THE REQUIREMENTS OF THE CONSTRUCTION DESIGN AND MANAGEMENT REGULATIONS 2015 AND THE DUTIES AND RESPONSIBILITIES CONTAINED THEREIN

K E Y

- Flood Routing Through Highway
- Flood Routing Through Private Curtilage

Rev	JMC	14.07.22	Issued for approval	MI	MI
By	Date	Revision		Chk	Apvd

ARP

ARP ASSOCIATES
Chartered Consulting Engineers

Northwest House • 5 & 6 Northwest Business Park • Servia Hill, Leeds • LS6 2QH
0113 245 8498 • 0113 244 3864 • leeds@arpassociates.co.uk • www.arpassociates.co.uk
ARP Associates is a trading division of ARP Geotechnical Ltd, a company registered in England and Wales with company number 3773811, whose registered office is at 5/6 Northwest Business Park, Servia Hill, Leeds LS6 2QH

LE					
FLOOD ROUTING LAYOUT SHEET 1 OF 2					
PROJECT					
GYPSY LANE, WOMBWELL					
CLIENT					
MILLER HOMES (YORKSHIRE) LTD					
DRAWING STATUS					
PRELIMINARY					
Scale		Date		Drawn	
1:500 @ A1		JUL 22		JMG	
				Chk.	
				MI	
Drg. No.				Rev	
0425/87/10.01				/	

SUBJECT TO THE
APPROVAL OF
ALL RELEVANT
AUTHORITIES