


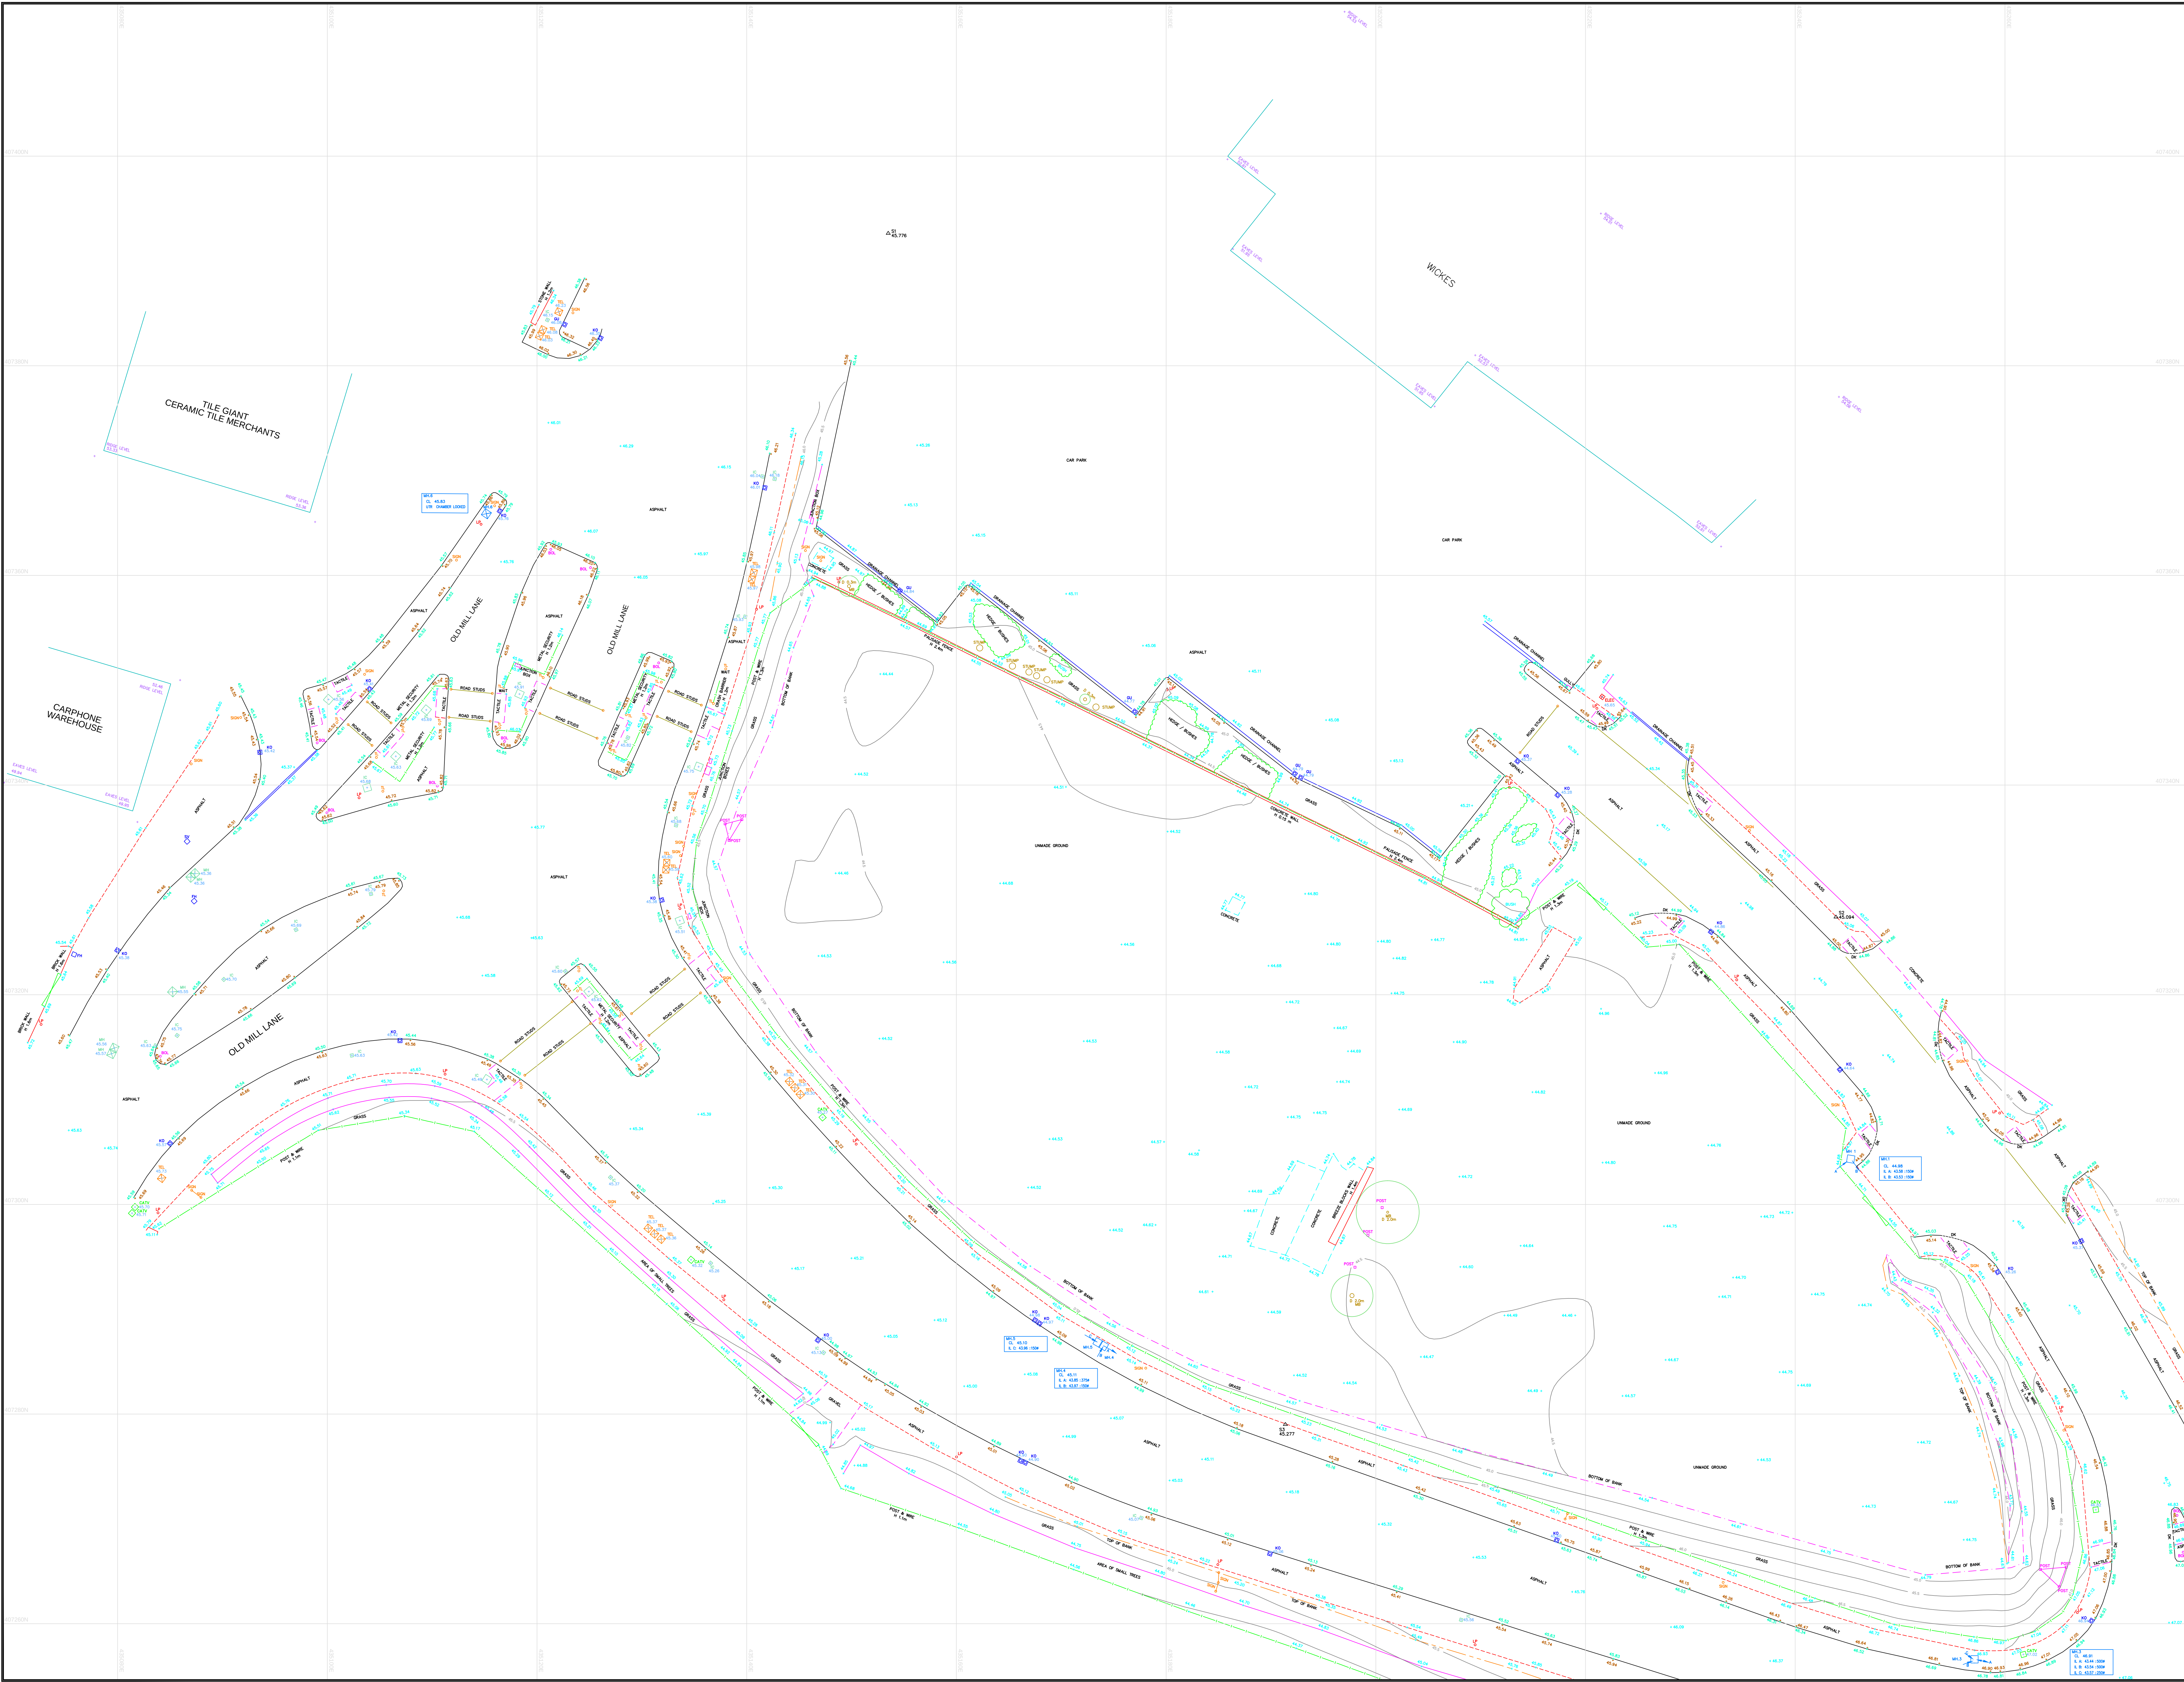

Notes

This drawing and the information contained therein is issued in confidence and is the copyright of Met Geo Environmental Limited. Disclosure of this information to Third Parties and unauthorised copying or replication of this data without approval is forbidden.

Direction of North

Grid : OS National Grid.
Using the OS GPS Network and applying OSTN02 transformation and then removing the scale factor for true distances with a one-step transformation centred on S1

Datum : OS Level Datum
Using the OS GPS Network and applying OSGM02 National Geoid Model to obtain local area corrections.

Station	Easting	Northing	Level
S1	435153.499	407392.631	45.776
S2	435243.887	407327.412	45.094
S3	435191.374	407279.007	45.277

Layout Key

(1)

(2)

AIR VALVE	CL	KERB OUTLET	KL
BENCH MARK	BM	LAMP POST	LP
BN	BN	MANHOLE (CIRCULAR)	MC
BOLLARD	BO	MANHOLE (RECTANGULAR)	MR
BONE POLE	BP	MANHOLE (TRIANGULAR)	MT
BRITISH TELECOM COVER	BT	MANHOLE (TRIANGULAR)	MT
BUS STOP	BS	MANHOLE (TRIANGULAR)	MT
CABLE TV COVER	CT	MANHOLE (TRIANGULAR)	MT
CABLE TV SUPPLY	CS	MANHOLE (TRIANGULAR)	MT
COLUMN	CO	MANHOLE (TRIANGULAR)	MT
EARTHING POINT	EP	MANHOLE (TRIANGULAR)	MT
ELECTRICITY COVER	EC	MANHOLE (TRIANGULAR)	MT
ELECTRICITY POLE	EP	MANHOLE (TRIANGULAR)	MT
FIRE HYDRANT	FH	MANHOLE (TRIANGULAR)	MT
GATE	GA	MANHOLE (TRIANGULAR)	MT
GAS VALVE	GV	MANHOLE (TRIANGULAR)	MT
INSPECTION COVER (CIRCULAR)	IC	MANHOLE (TRIANGULAR)	MT
INSPECTION COVER (RECTANGULAR)	IR	MANHOLE (TRIANGULAR)	MT
DROPPED KERB	DK	MANHOLE (TRIANGULAR)	MT
COVER LEVEL	CL	MANHOLE (TRIANGULAR)	MT
INVERT LEVEL	IL	MANHOLE (TRIANGULAR)	MT
UNABLE TO RAISE	UT	MANHOLE (TRIANGULAR)	MT
GIRTH OF TREE TRUNK	GT	MANHOLE (TRIANGULAR)	MT
HEIGHT TO TOP OF TREE CANOPY	HT	MANHOLE (TRIANGULAR)	MT

Rev	Date	Drawn	Description	Check

Met
GEO ENVIRONMENTAL

Southgate House
Pontefract Road
Stourton
Leeds
West Yorkshire
LS10 1SW

T: +44 (0) 1132 008 900
F: +44 (0) 1132 008 901
E: admin@metgeoenvironmental.com
W: www.metgeoenvironmental.com

Client

THE HARRIS PARTNERSHIP

Site

OLD MILL LANE
BARNSELEY

Title

TOPOGRAPHICAL SURVEY
2D

Surveyed	BG, MD, MC	Drawn	MD, MC
CHK:	DA	Date	27/03/2015
Scale	[AO Sheet]	DWG Ref (Layout No)	Status
1/200	12111-723_2DT (1)	FINAL	
Job No	12111-723	Rev	0