




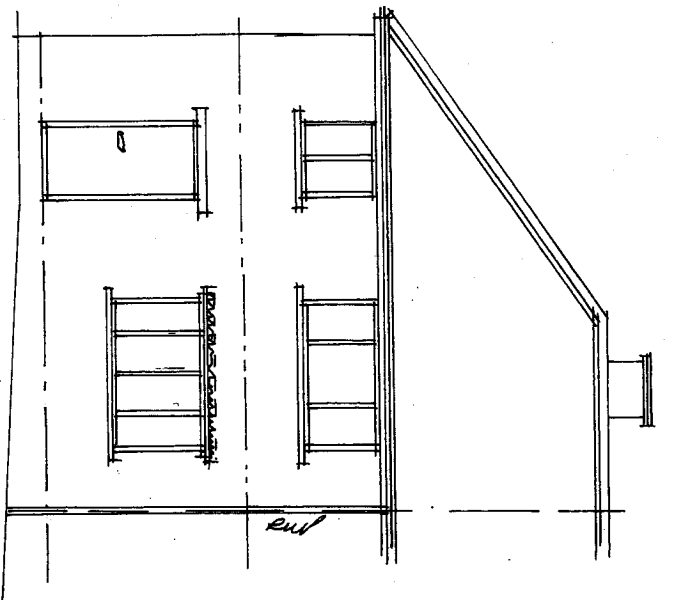

Front

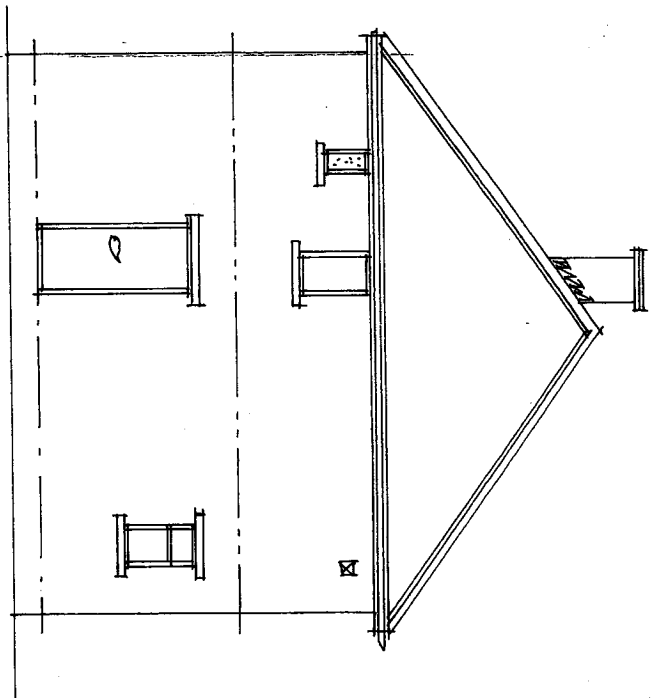

Side

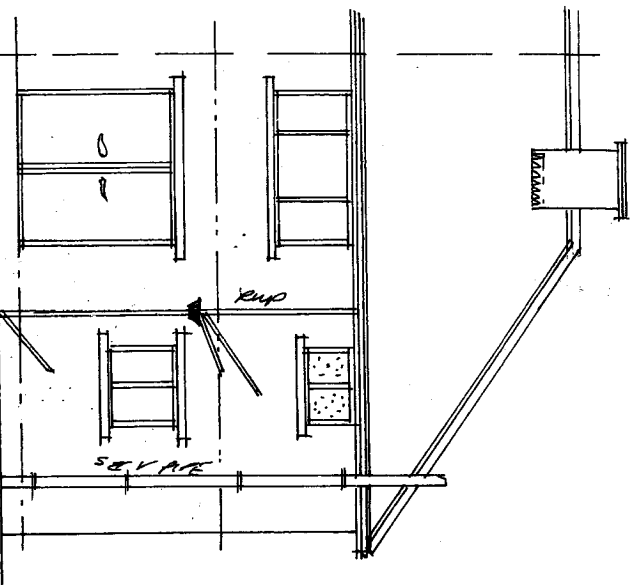

Rear

Rev	Notes	Date

Garry Greetham Associates
 Residential Design Consultant
 Westwood House
 18 Carr Lane
 Tankersley
 Barnsley S75 3BE
 Tel(01226)746573

PROJECT 2 Storey Side Extension

CLIENT Mrs. Alison Bowden

TITLE Elevations as Existing


ADDRESS
 38 Wainwright Avenue,
 Wombwell, Barnsley, S73 8LS

DRAWN BY 999

SCALE 1:100 DATE JUN 21


DRAWING No 959-02 REV

Member of the Chartered Institute
 of Architectural Technologists

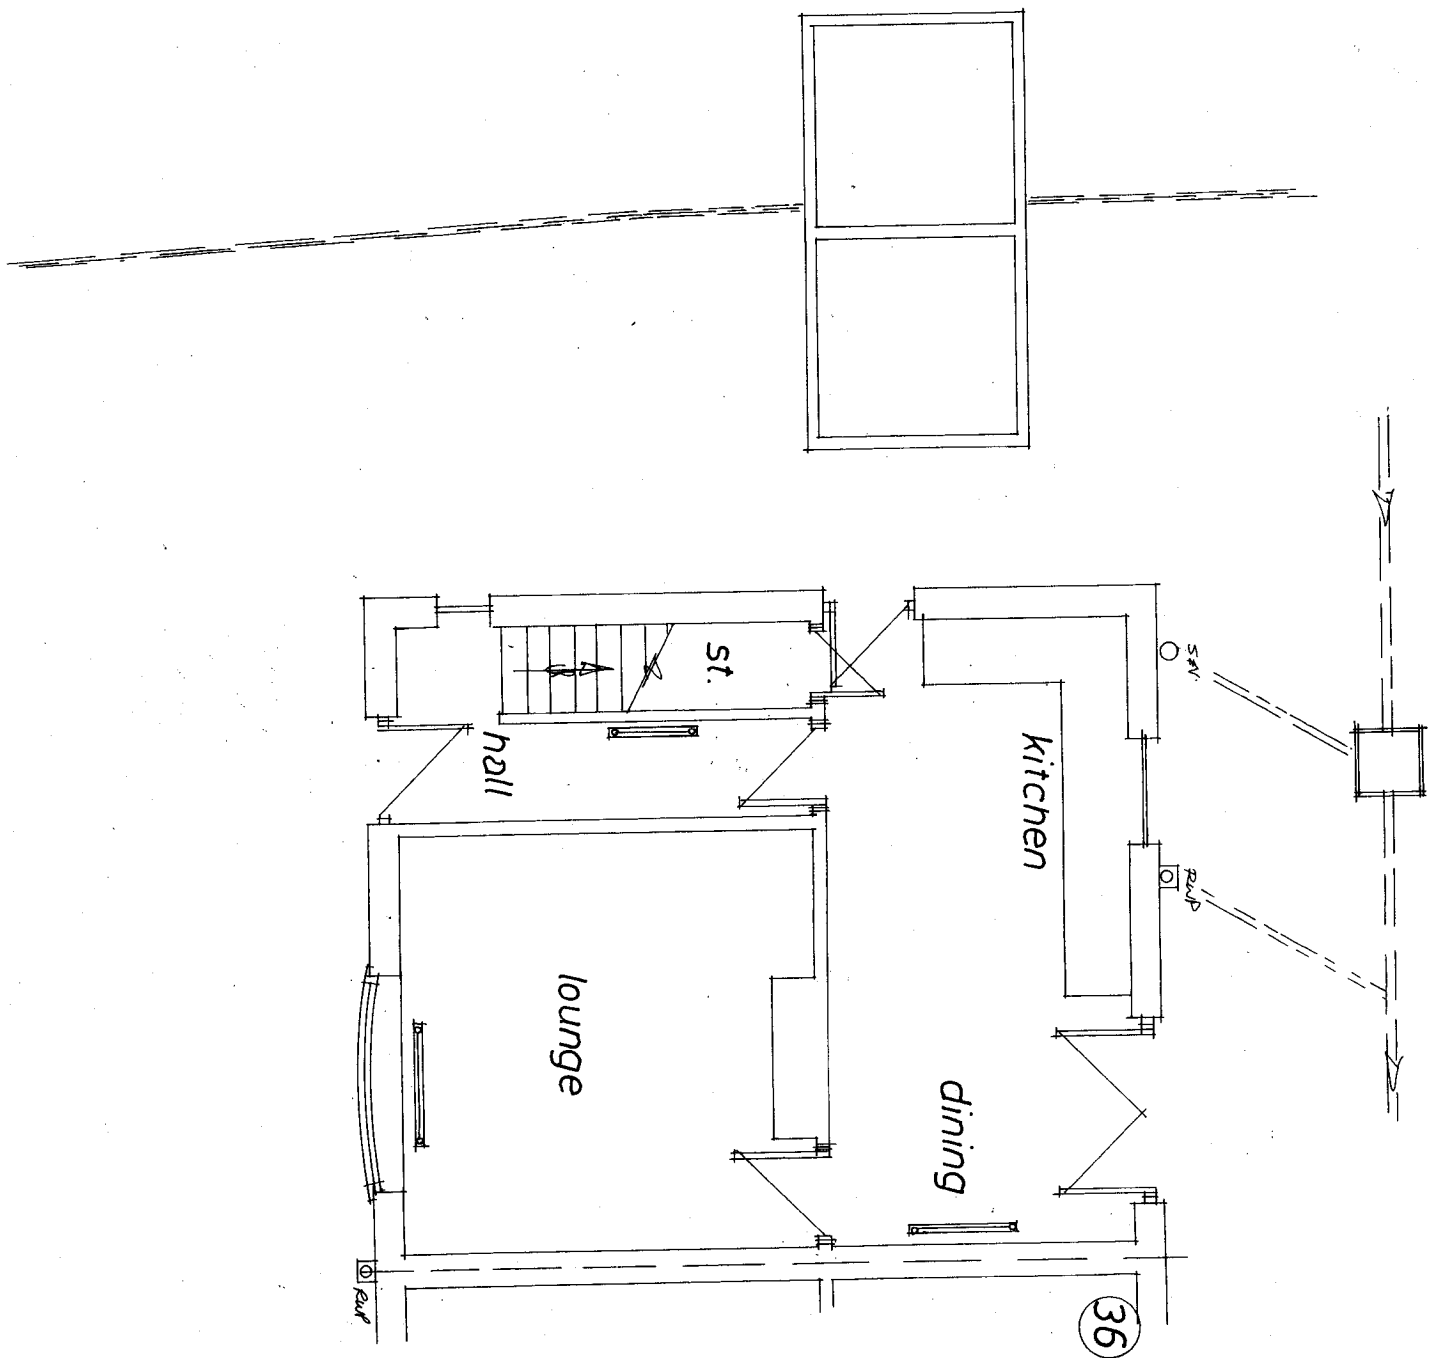

Rev	Notes	Date


Garry Greetham Associates Residential Design Consultant Westwood House 18 Carr Lane Tankersley Barnsley S75 3BE Tel(01226)746573	
PROJECT 2 Storey Side Extension	
CLIENT	Mrs. Alison Bowden
TITLE	G. F. Layout as Existing
ADDRESS	38 Wainwright Avenue, Wombwell, Barnsley. S73 8LS
DRAWN BY	gpg
SCALE	1:50 DATE Jun 21
DRAWING No	959-03 REV
Member of the Chartered Institute of Architectural Technologists	

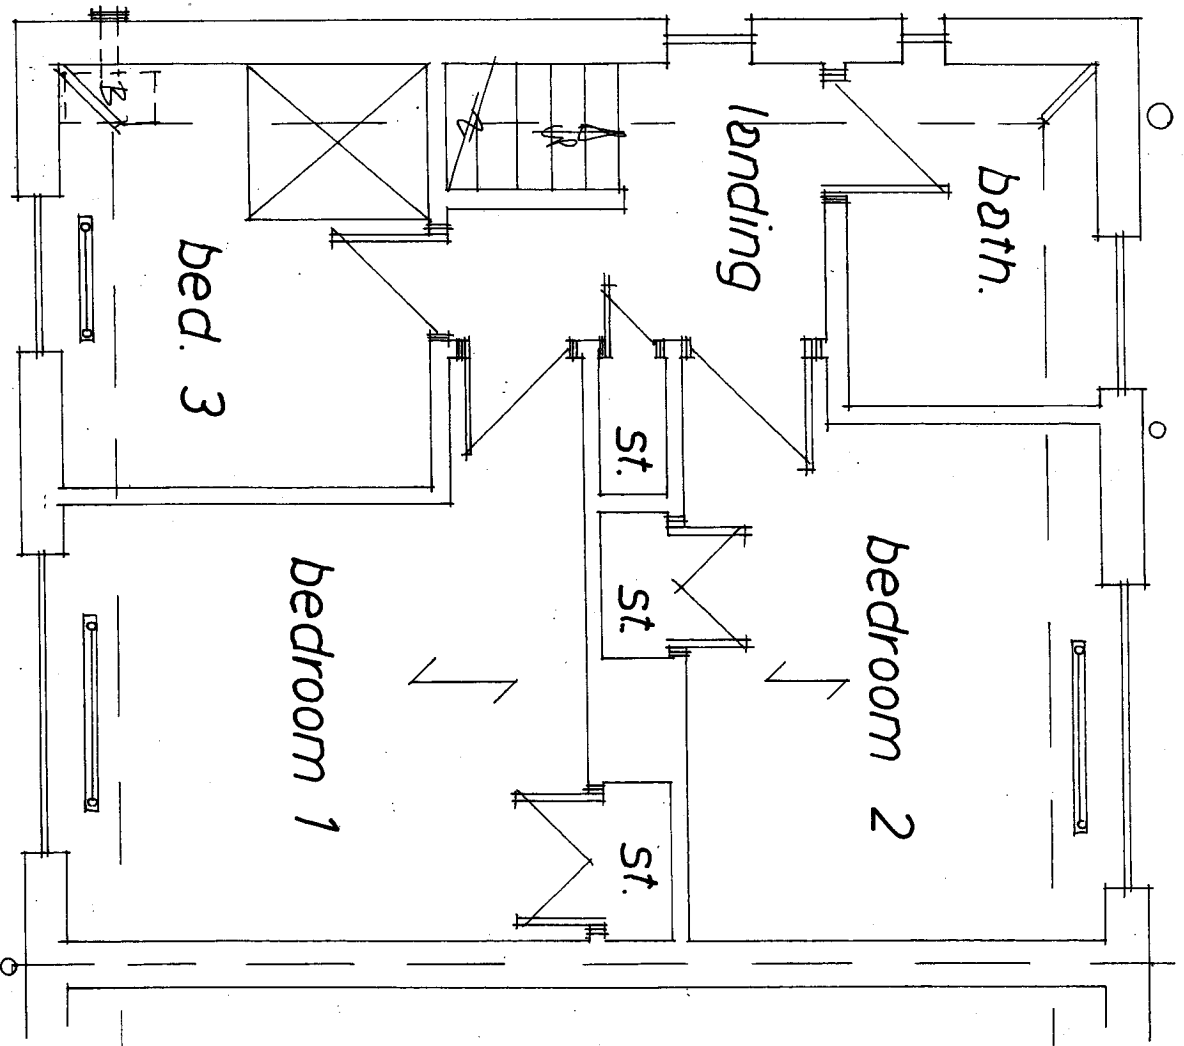


Rev	Notes	Date

Garry Greetham Associates Residential Design Consultant Westwood House 18 Carr Lane Tankersley Barnsley S75 3BE Tel(01226)746573	
Project 2 Storey Side Extension	
CLIENT	Mrs. Alison Bowden
TITLE	F. F. Layout as Existing
ADDRESS	38 Wainwright Avenue, Wombwell, Barnsley, S73 8LS
DRAWN BY	999
SCALE	1:50 DATE Jun 21
DRAWING No	959-04 REV
Member of the Chartered Institute of Architectural Technologists	

ROOF TO
CONTINUE
THRO'

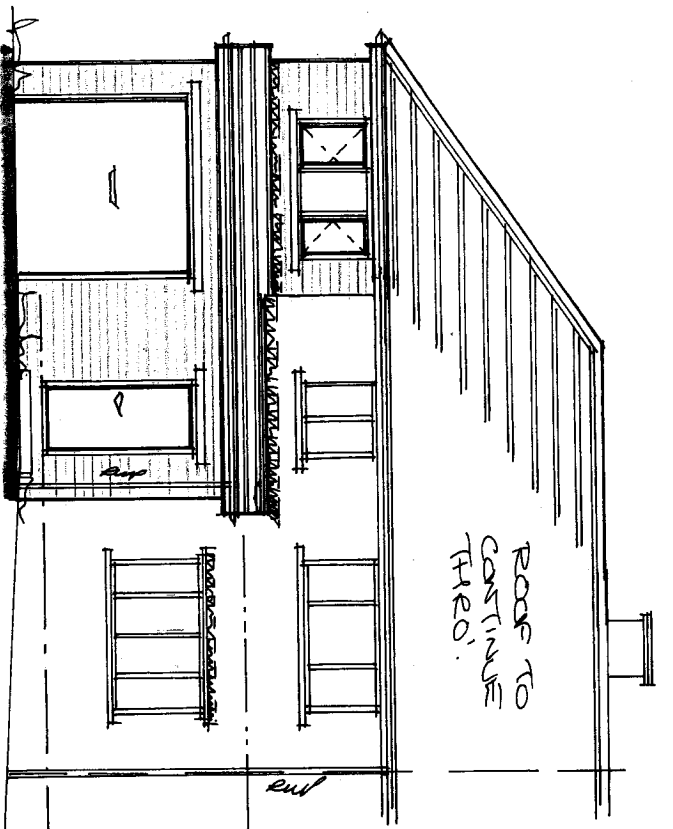

Front

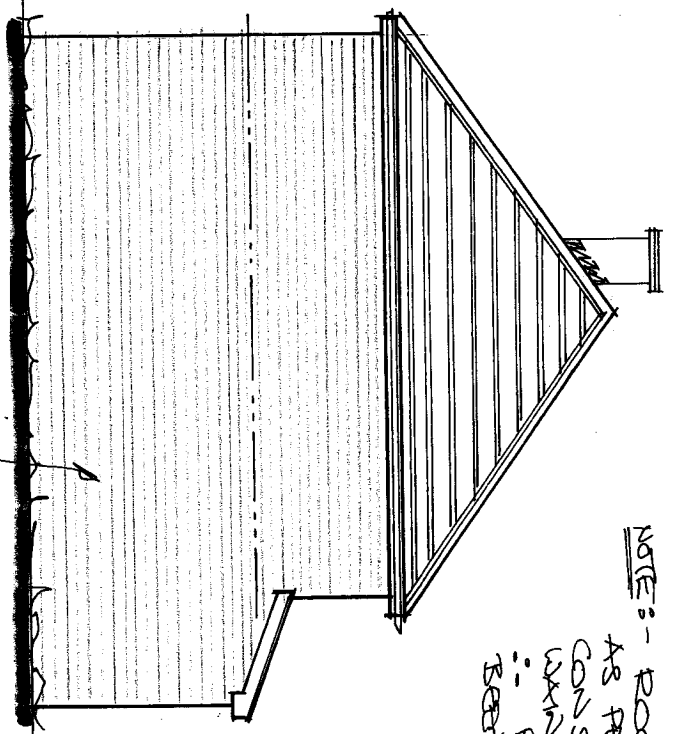


Side


MATCHING OLD ENGLISH
PAD ROSEMARY
TILES

MATCHING SMOOTH
MULTI-RED
BRICKWORK

MATCHING CONCRETE
/ KERSTONE HANDS
OF CURLS AS
APPROPRIATE

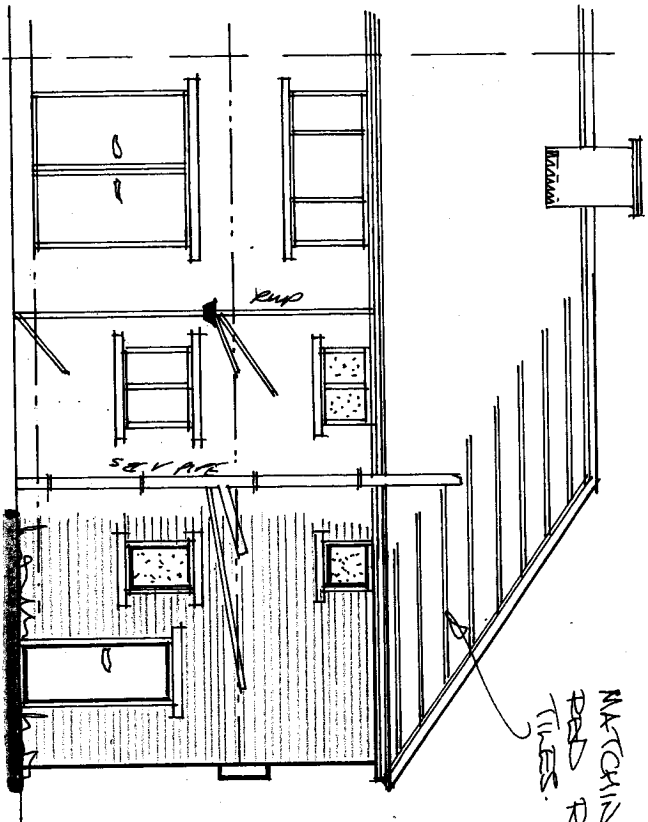

Rear

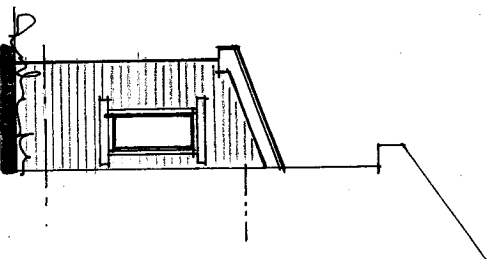

Side

NOTE:- ROOF DESIGN
AS PER REAR
CONSTRUCTION AT 20/42
WINDMILL AVENUE
:- PRECEDENT HAS
BEEN SET.

Rev	Notes	Date

Garry Greetham Associates Residential Design Consultant Westwood House 18 Carr Lane Tankersley Barnsley S75 3BE Tel(01226)746573	
PROJECT 2 Storey Side Extension	
CLIENT	Mrs. Alison Bowden
TITLE	Elevations as Proposed
ADDRESS	38 Wainwright Avenue, Wombwell, Barnsley, S73 8LS
DRAWN BY	999
SCALE	1:100
DATE	JUN 21
DRAWING No	959-05
REV	
Member of the Chartered Institute of Architectural Technologists	



36

PROJECT 2 Storey Side Extension

CLIENT
Mrs. Alison Bowden

TITLE G. F. Layout as Proposed


ADDRESS
38 Wainwright Avenue,
Wombwell, Barnsley. S73 8LS

DRAWN BY
ggg

SCALE	1:50	DATE	Jun 21
-------	------	------	--------

DRAWING No
959-06

**Member of the Chartered Institute
of Architectural Technologists**

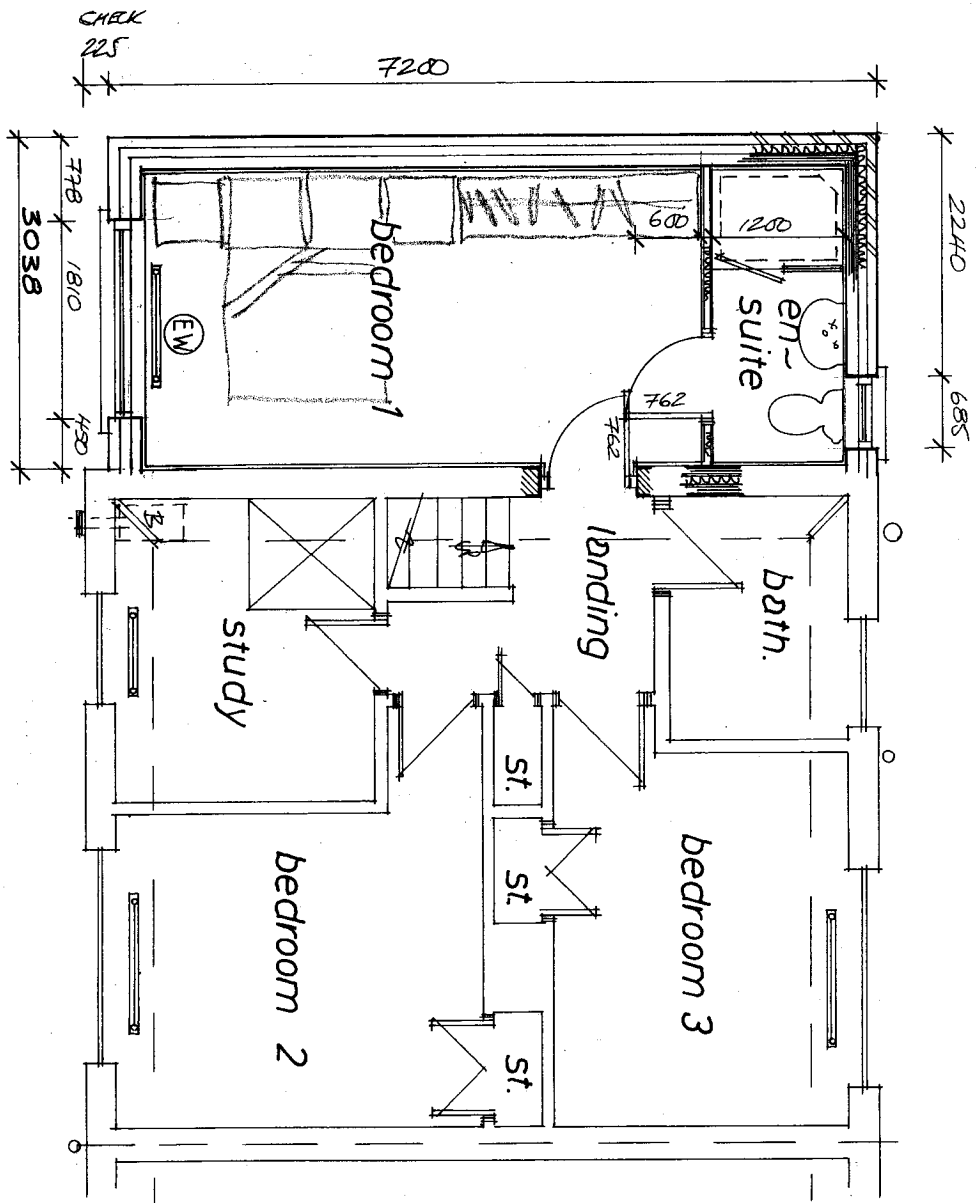

Rev	Notes	Date

Garry Greetham Associates Residential Design Consultant Westwood House 18 Carr Lane Tankersley Barnsley S75 3BE Tel(01226)746573	
PROJECT 2 Storey Side Extension	
CLIENT	Mrs. Alison Bowden
TITLE	F. F. Layout as Proposed
ADDRESS	38 Wainwright Avenue, Wombwell, Barnsley. S75 8LS
DRAWN BY	gpg
SCALE	1:50 DATE JUN 21
DRAWING No	959-07 REV
Member of the Chartered Institute of Architectural Technologists	