

PHILIP FLETCHER
ARCHITECTURAL
DESIGN SERVICES


BUILDING DESIGN AND
PLANNING CONSULTANTS

P FLETCHER
J FLETCHER

302 New Road, Staincross, Barnsley S75 6CP
07768 590423
philfchr@aol.com



BLOCK/SITE PLAN
AREA 90m x 90m
SCALE 1:500 on A4
COORDINATES: 434919, 408521

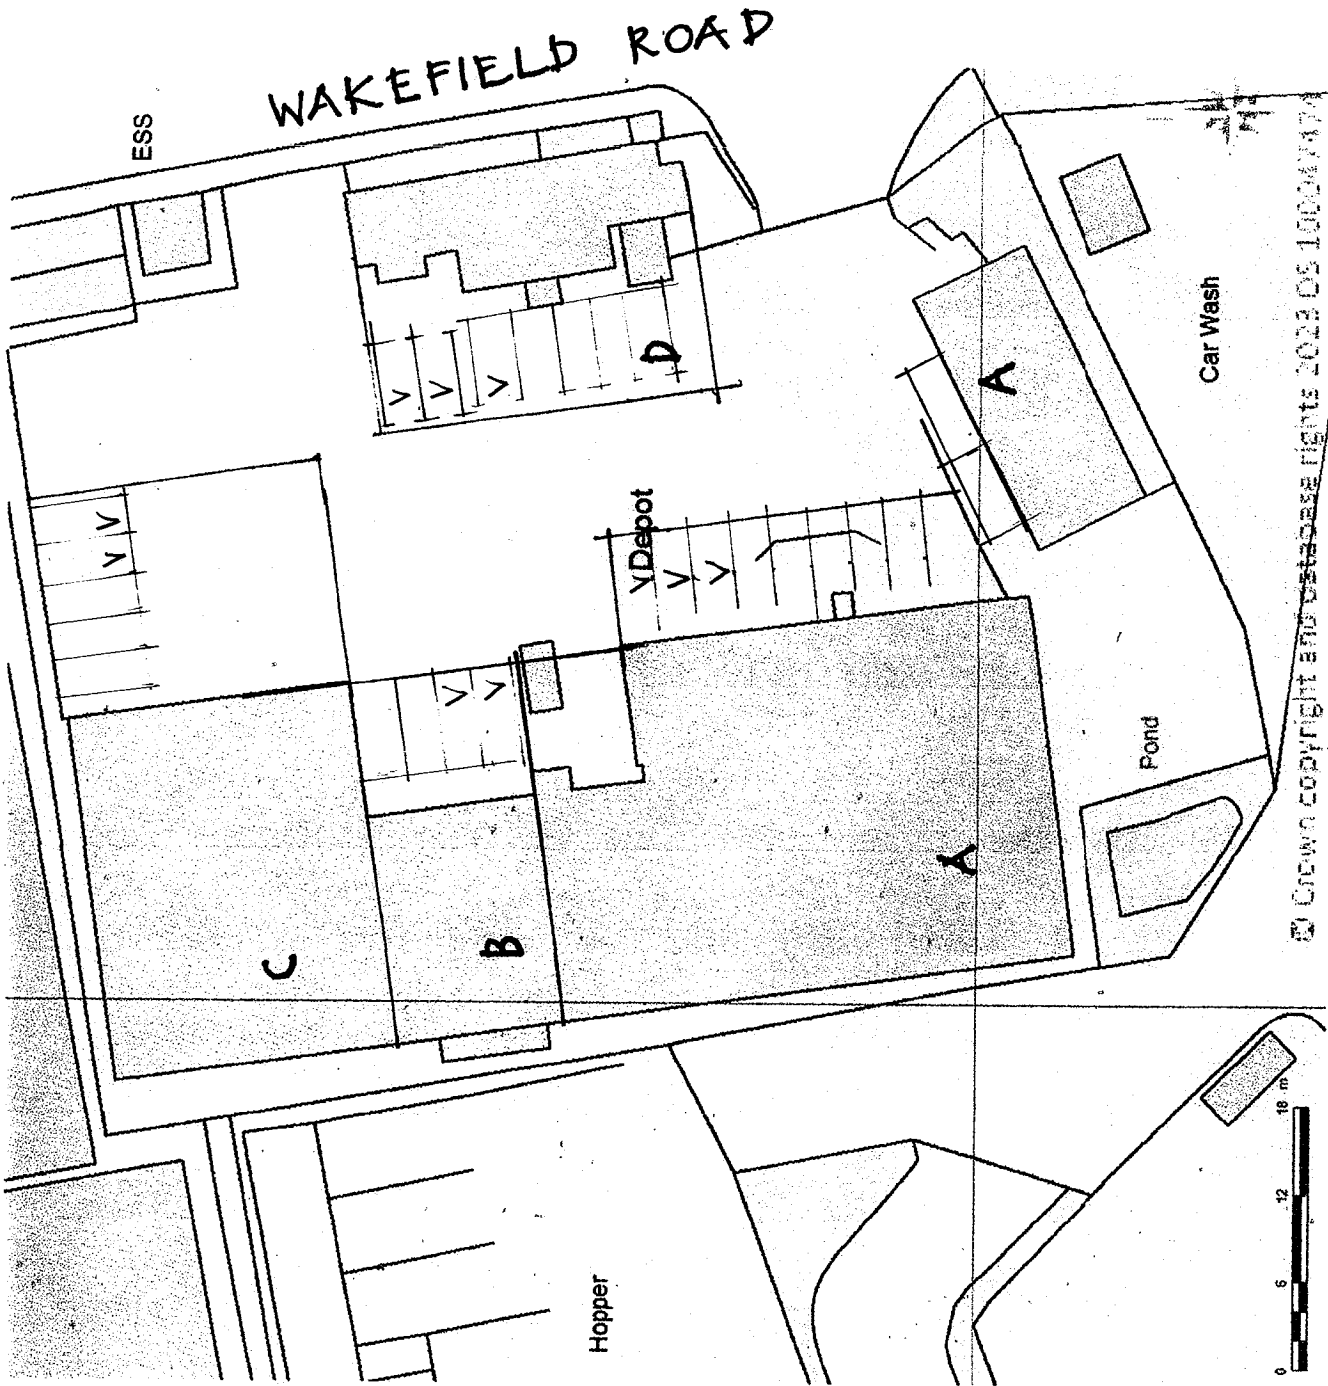


© Crown Copyright and Database Rights 2023 OS 100007174



Streetwise



BLOCK/SITE PLAN
AREA 90m x 90m
SCALE 1:500 on A4
CENTRE COORDINATES: 434919, 408521

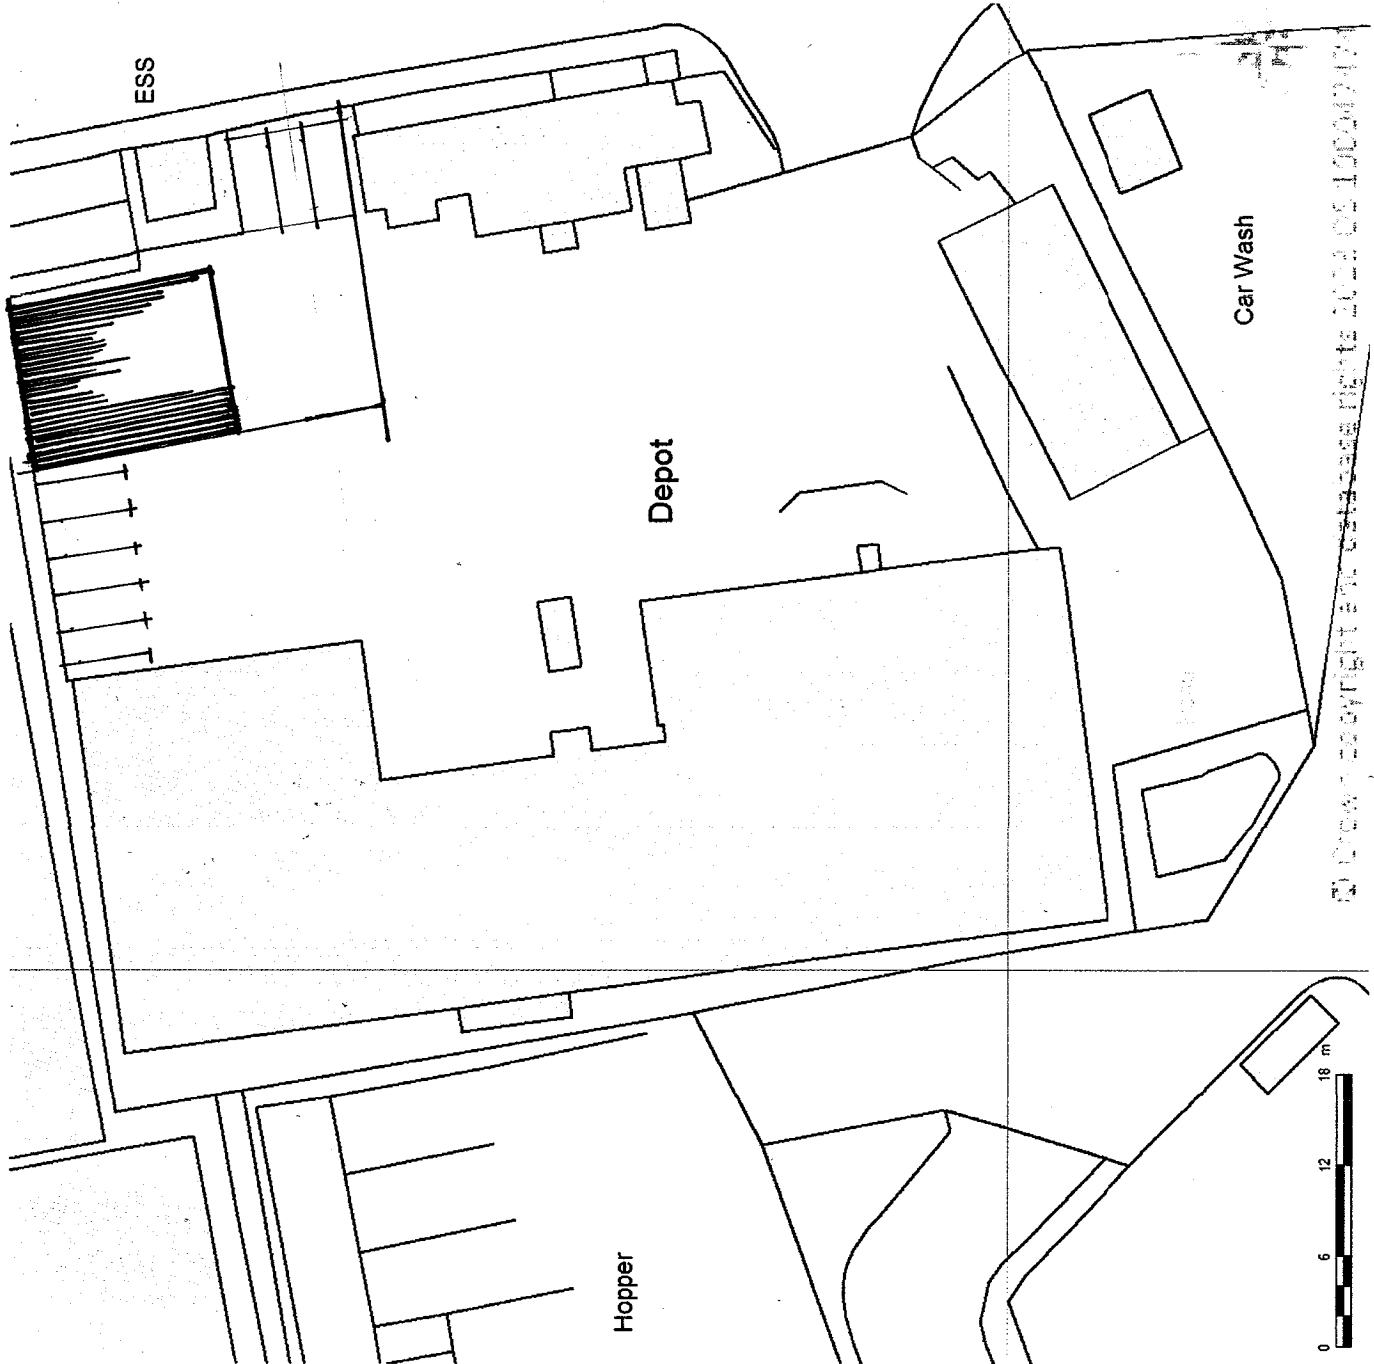

© Crown Copyright and Database Rights 2023 OS 100007174



Supplied by Streetwise Maps Ltd
www.streetwise.net
Licence No: 100047474
27/03/2024 08:01:17