


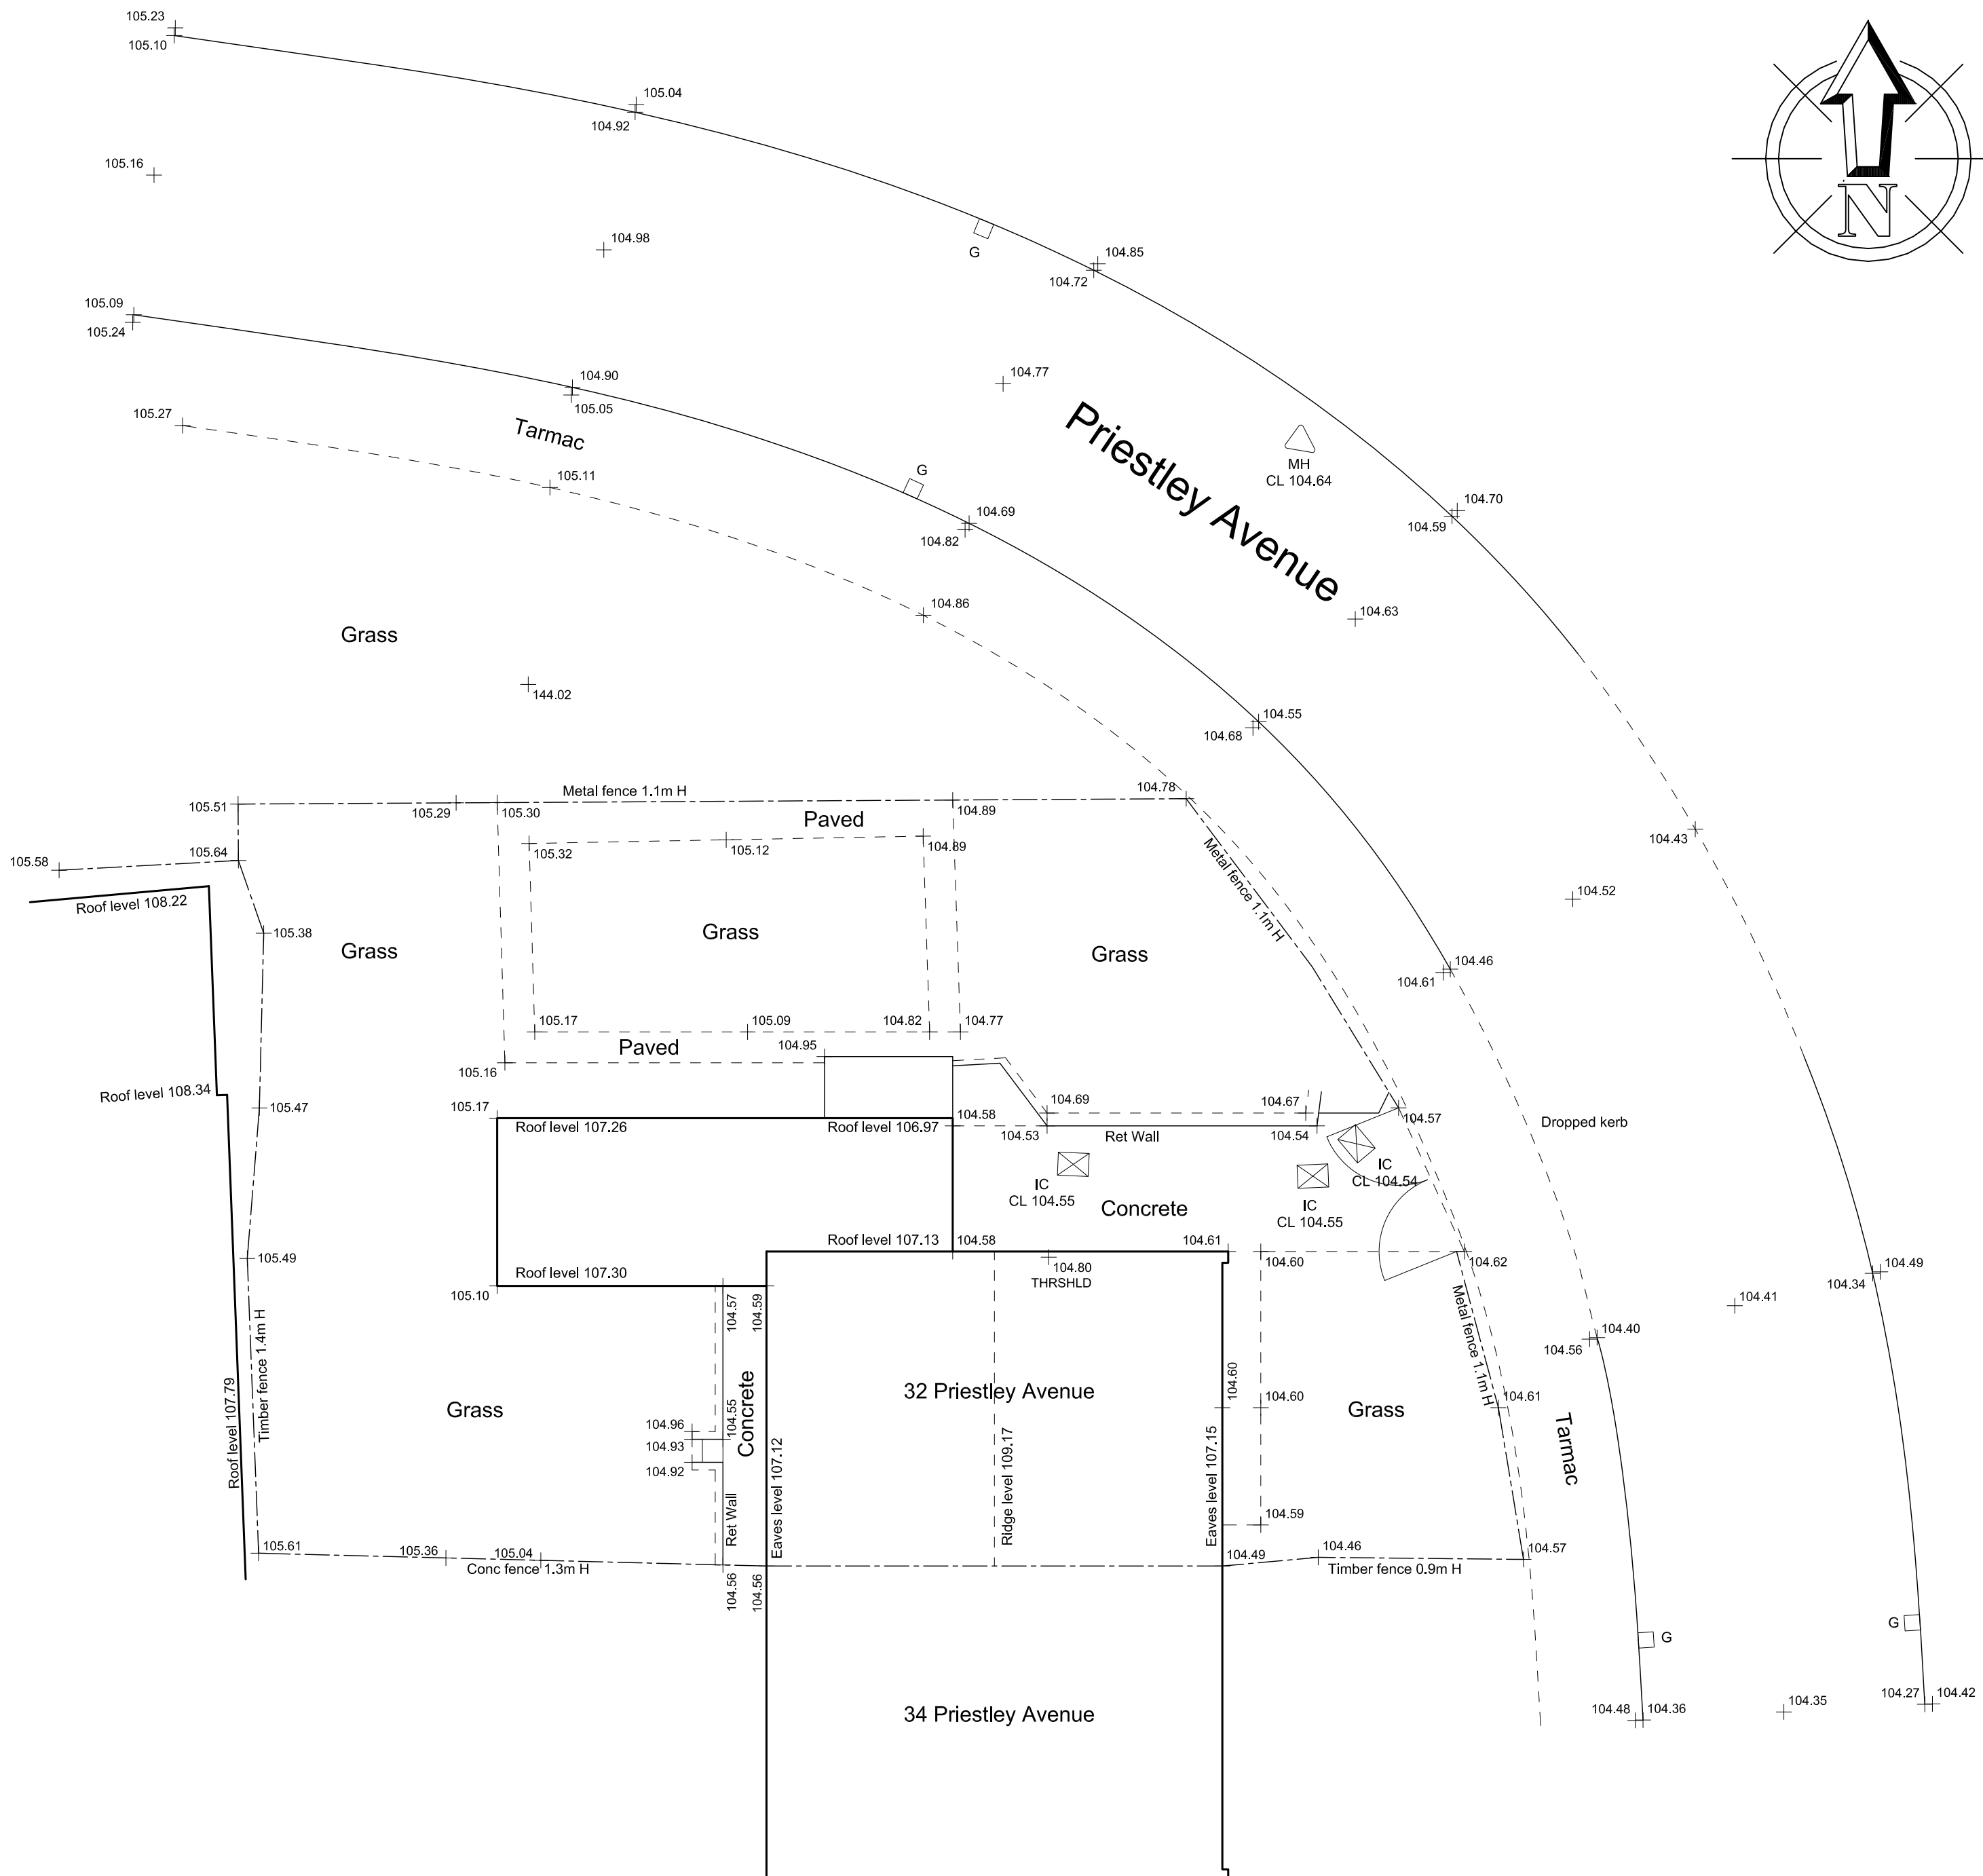

Revision	Date	Description
PROPOSED NEW DWELLING, 32 PRIESTLEY AVENUE, KEXBROUGH, BARNLEY, S75 5LG.		
SITE SURVEY		
Mr & Mrs Foster.		
 Building Design Services		
JE Architectural Ltd 23 Windmill Road, Wombwell, Barnley, S73 8PW. Tel: 01226 754507 Email: jealtd@btconnect.com		
This drawing and the copyright is the Architectural Company's property and maybe used or reproduced only by agreement. All Dimensions in Millimetres Unless specified otherwise and subject to verification on site.		
Scale: 1:100 @ A2		Date: JUNE 2018
Ref: 201736		Drwg No: 01
0 cm 2 cm 4 cm 6 cm		