




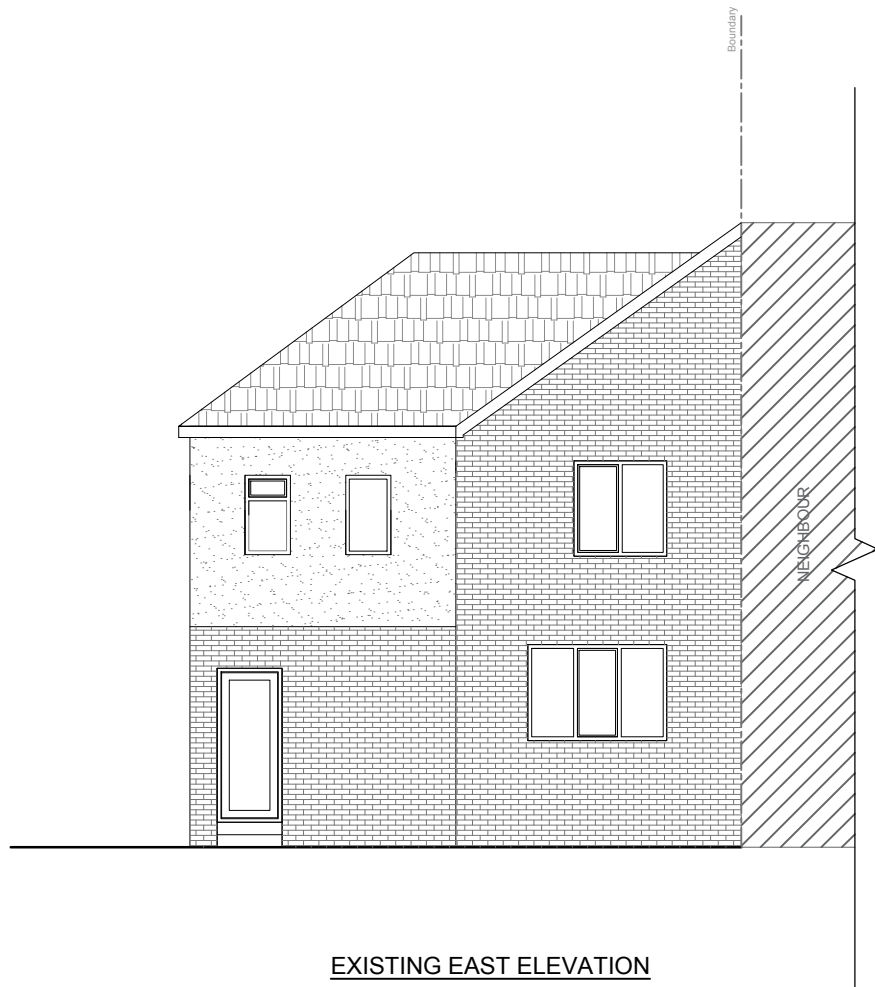


EXISTING EAST ELEVATION

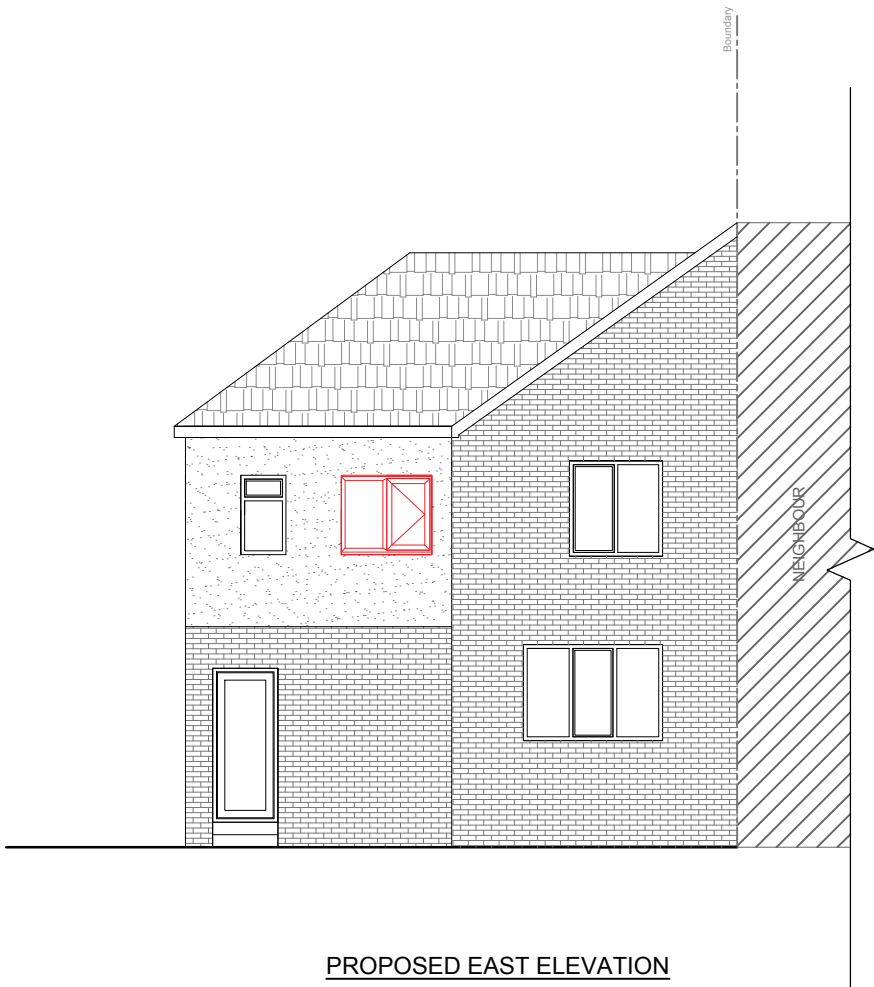

PROPOSED EAST ELEVATION

Landing Window-Exclusive PVCu Casement Windows
R214, 1200 mm. wide x 1035 mm. high, B Dimension: 600, Finish: Anthracite Grey
both sides, Furniture Style: Modern, Glass Whole Frame: 4mm Clear, Handle Finish:
Chrome, Handle Type(Fire Escape): Locking, Sash Finish: Anthracite Grey both sides,
Sealed Unit Type: Energy Saver Triple Glazed, Spacer Colour: Black, Stay Type:
Egress(Fire), Style: Standard, Toughened Glass, Window Boards: White

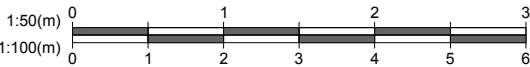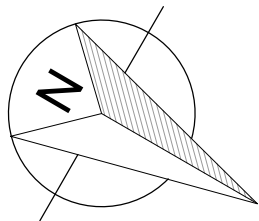

1. All dimensions in millimetres (mm) and levels in metres (m) unless noted otherwise.
2. This drawing to be read in conjunction with all other relevant drawings and specification.
3. All work to comply with the relevant British Standards, Codes of Practice and the Building Regulations.

Revisions:

Customer: Mr Kevin Vaughan Ibbotson
32 Jardine Street
Wombwell
Barnsley, South Yorkshire
S73 0JW

Drawing Title:
Proposed and Existing Elevations

Drawing No:	1825/PP/02	Contract No:	EH1825AW
Scale:	1:100	Starting Date:	22 MAY 2018
Drawn:	K.PAPIANAITE	Size:	A3
		Revision:	.
		Ref No:	.

EVEREST
CONSERVATORIES
EVEREST HOUSE
SOPERS ROAD
CUFFLEY
EN6 4SG