



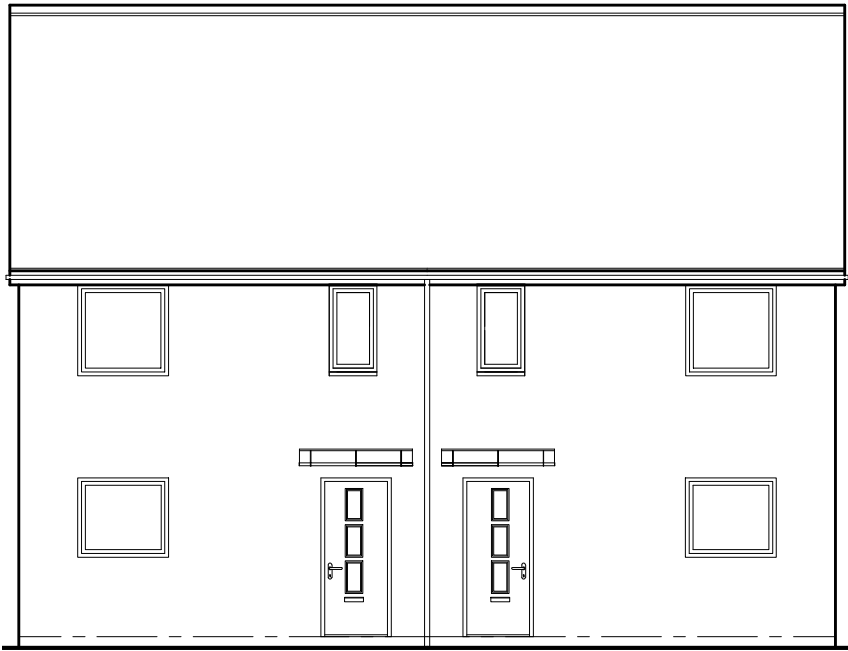


Front Elevation (as)

Front Elevation (opp)

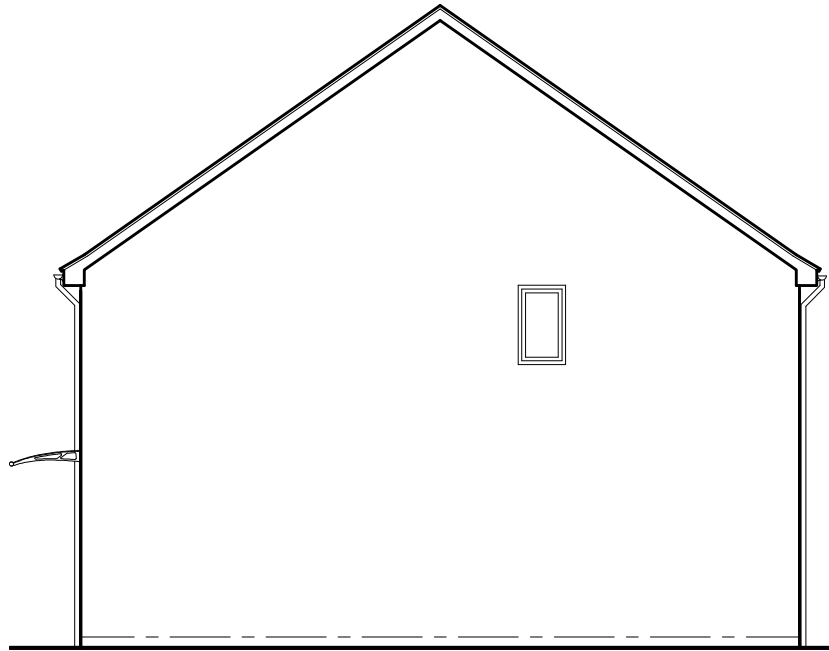


Side Elevation (opp)

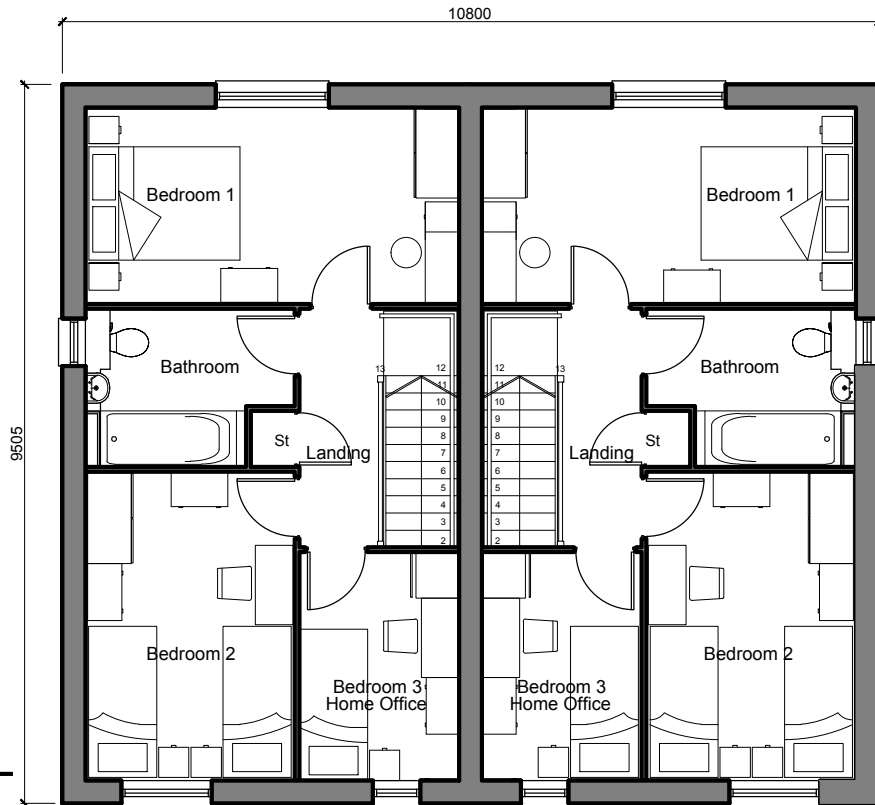


First Floor Plan (as)

First Floor Plan (opp)

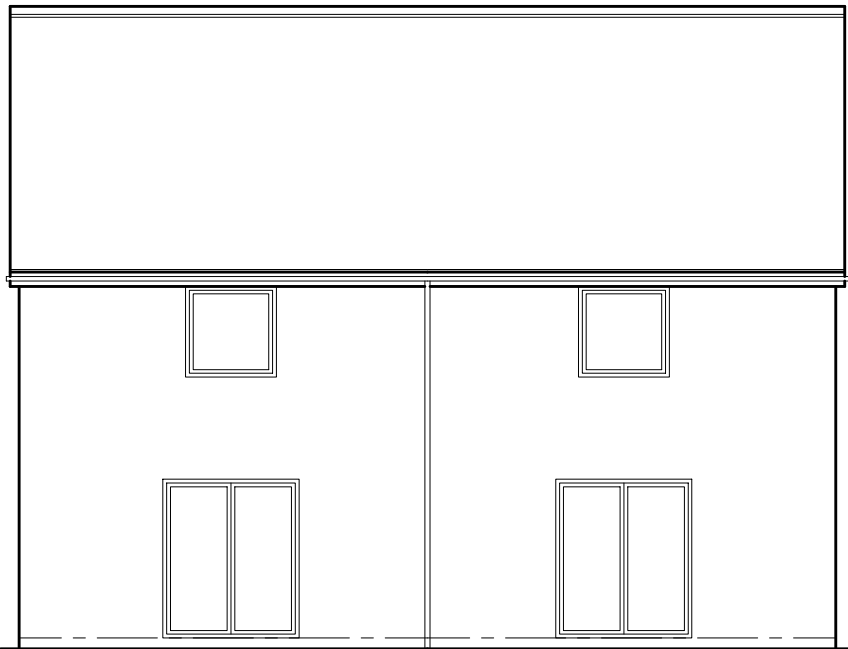


Rear Elevation (opp)

Rear Elevation (as)

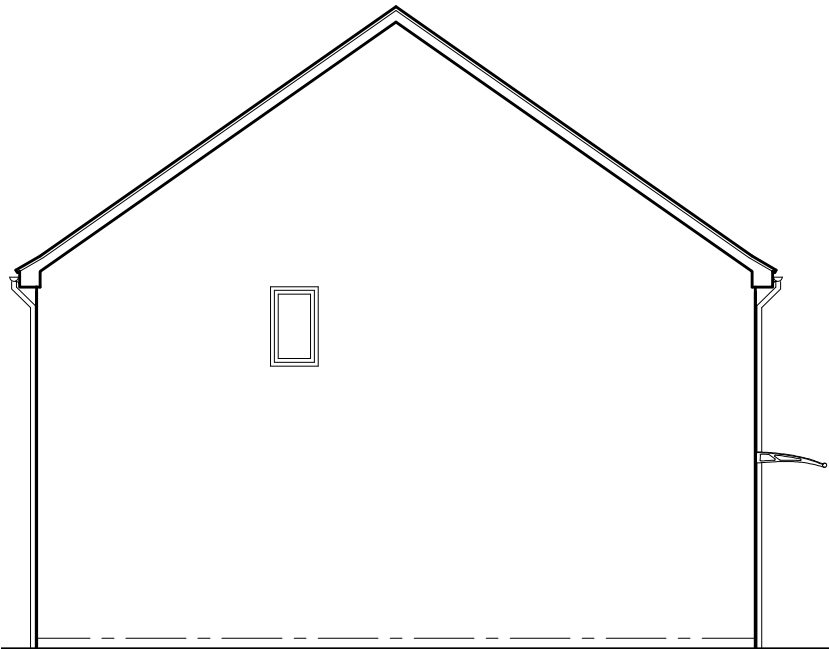


Side Elevation (as)

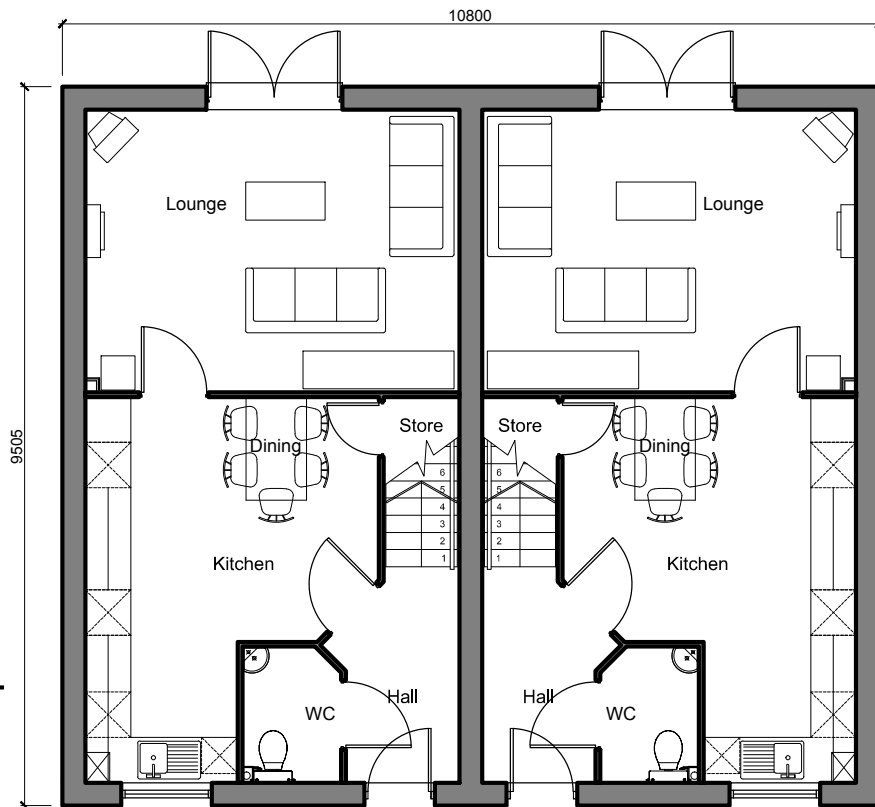

Ground Floor Plan (as)

Ground Floor Plan (opp)

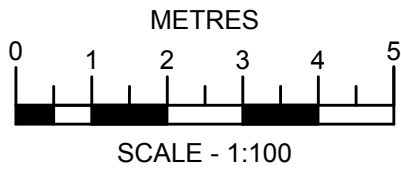

Revision	Date	Drawn	Checked
Project			
PROPOSED RESIDENTIAL REDEVELOPMENT			
THURNSCOE			
BARNSELEY			
KEEPMOAT PLC			
THURNSCOE HOUSE TYPE H			
947 sq ft (3B5P)			
C/FSH Level 4 & DQS			
Drawing No. 3835 - RM1 - House Type - H			
Date: 15.10.09	Scale: 1/100	Drawn: J.A.J.B.	Checked: K.N.S.
CAD Ref:			
Note: Do not scale from this drawing. All dimensions to be checked on site.			
Watson Battay Architects Limited Shires House, Shires Road Gillingham, Dorset, DT18 8JL			
T: 01943 376 955 F: 01943 382 388 E: enquiries@watsonbattay.com W: www.watsonbattay.com			
  			
			