


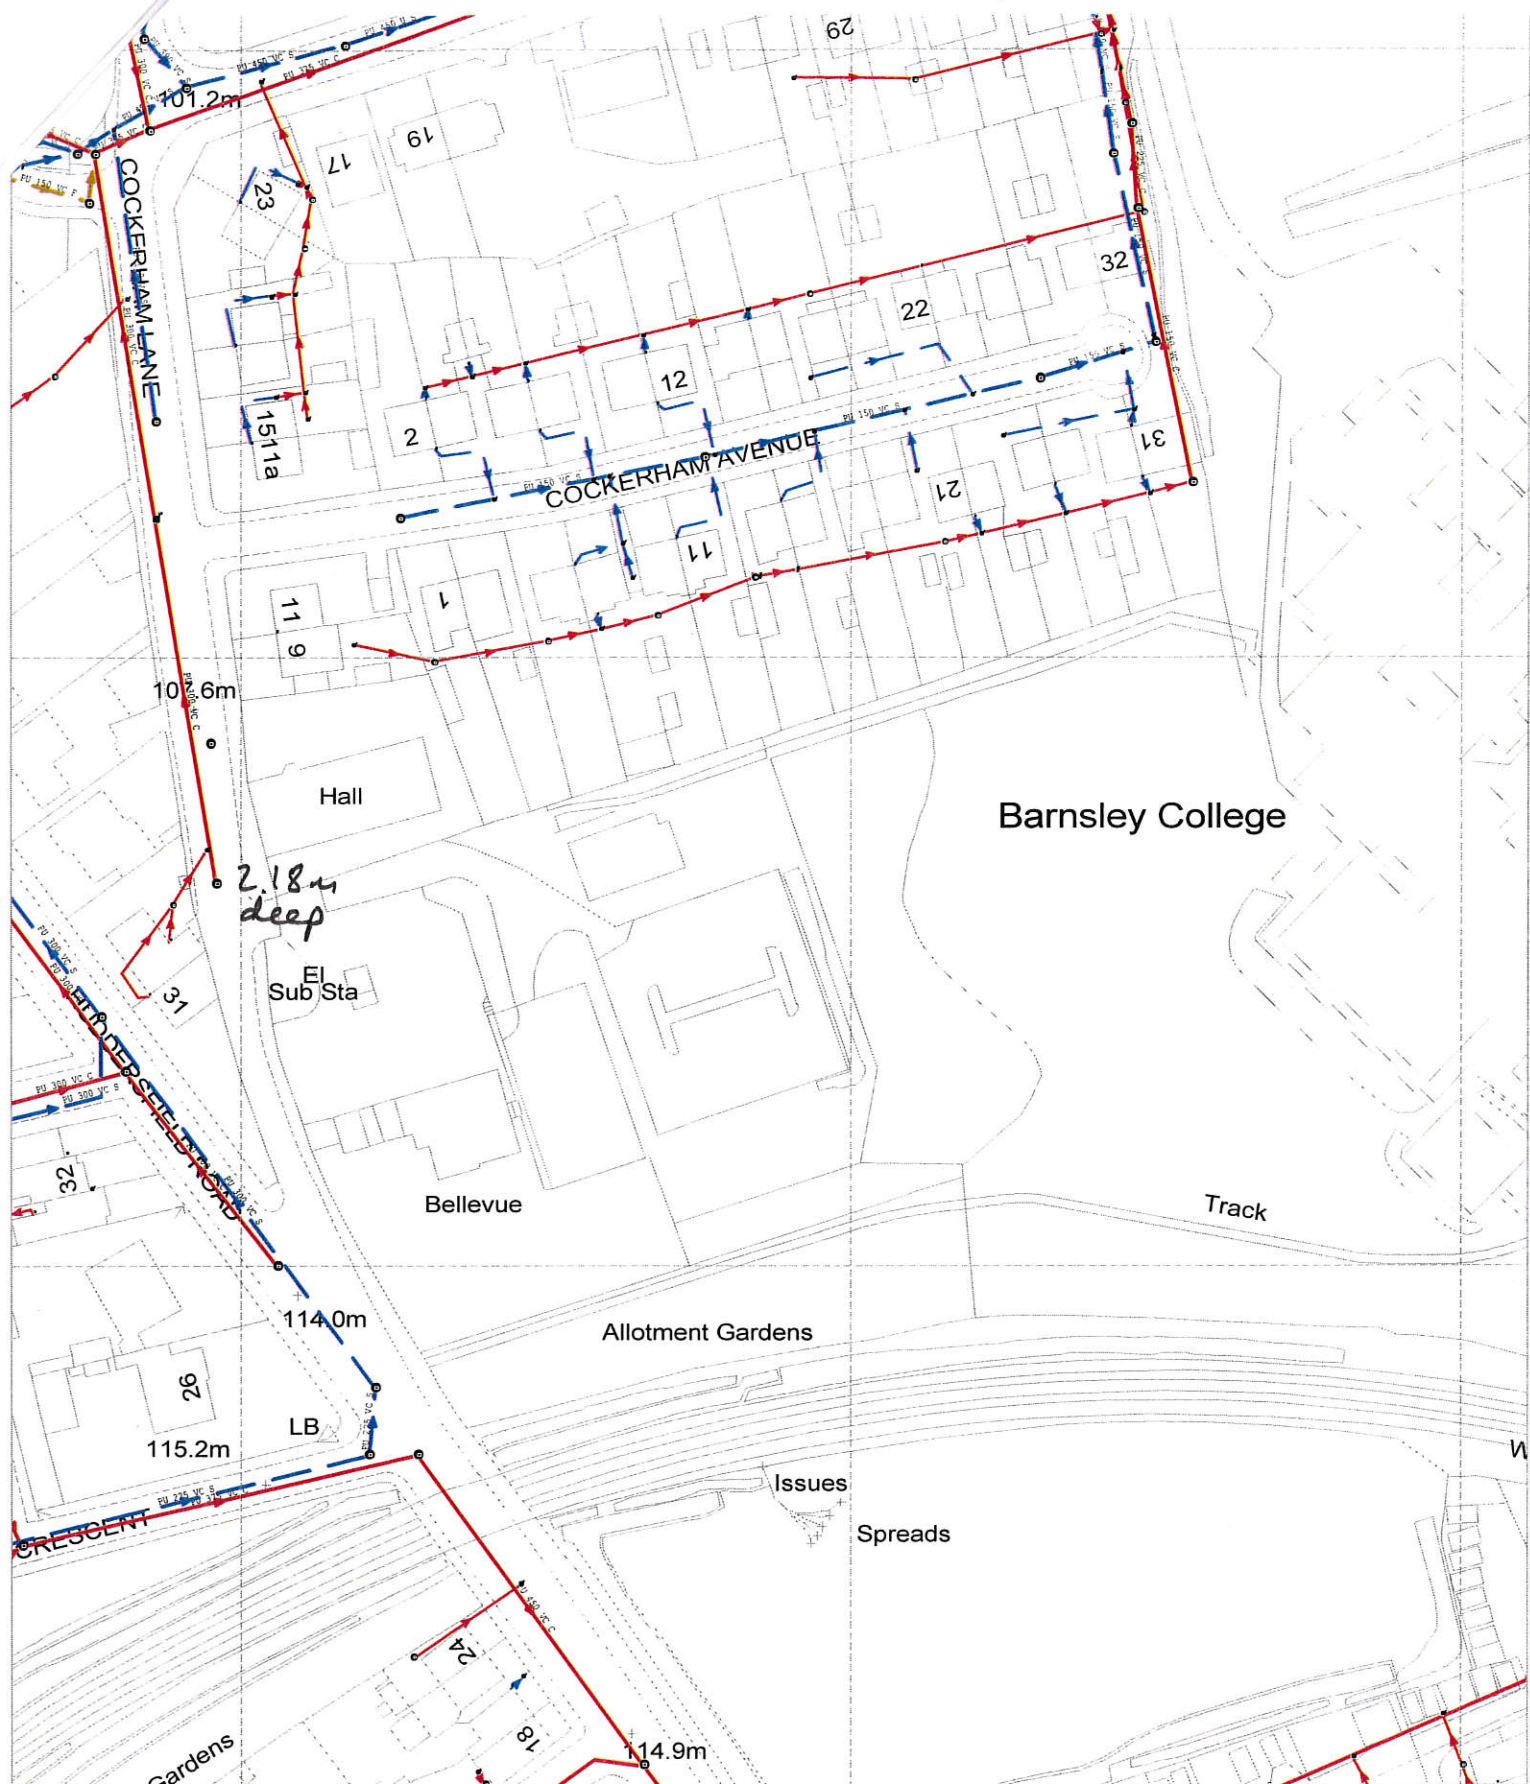

434039 : 406988

Map Name : SE3407SW

Title

Notes



Yorkshire Water,
PO Box 500,
Halifax Road,
Bradford BD6 2LZ
Contact Name :
K KHAN
Contact Tel :

Partial Key

Foul Sewer = F

Combined Sewer = C

Surface Water Sewer = SW

Trade Sewer = TD

Partially Separate = PS

This plan is furnished as a general guide only and no warranty as to its correctness is given or implied. This plan must not be relied upon in the event of excavations or other works made in the vicinity of public sewers. No house or property connections are shown.

(Ody) COPYRIGHT STATEMENTS: Reproduced by permission of Ordnance Survey on behalf of HMSO
© Crown copyright and database 2004. All rights reserved Ordnance Survey Licence number 100019559

Date Req : 02/07/2014, 15:28:59

Date Gen : 02/07/2014, 15:29:08

Source : Sewer Network Enquiry