




DO NOT SCALE

KEY

- EXTENT OF ADOPTED HIGHWAY
- PROPOSED HIGHWAY IMPROVEMENTS
- 2.4m X 40m VISIBILITY SPLAYS
- BUS STOP LOCATIONS
(EASTBOUND STOP INCLUDES A SHELTER)
- PROPOSED FOOTWAY
- PROPOSED 'NO WAITING' DOUBLE YELLOW LINE MARKINGS *

NOTES

- PRELIMINARY DESIGN SUBJECT TO FULL DETAILED DESIGN INCLUDING CDM COMPLIANCE, STATUTORY UNDERTAKERS REQUIREMENTS, DRAINAGE PROVISION, THIRD PARTY LAND CONSTRAINTS AND LOCAL AUTHORITY APPROVAL
* ADOPTED HIGHWAY SHOWN INDICATIVELY AS TRANSPOSED FROM DATA PROVIDED BY BARNSLEY COUNCIL
- PROPOSED TRO FOR "NO WAITING" DOUBLE YELLOW LINES TO BE DELIVERED BY BARNSLEY COUNCIL AS PART OF S106 *

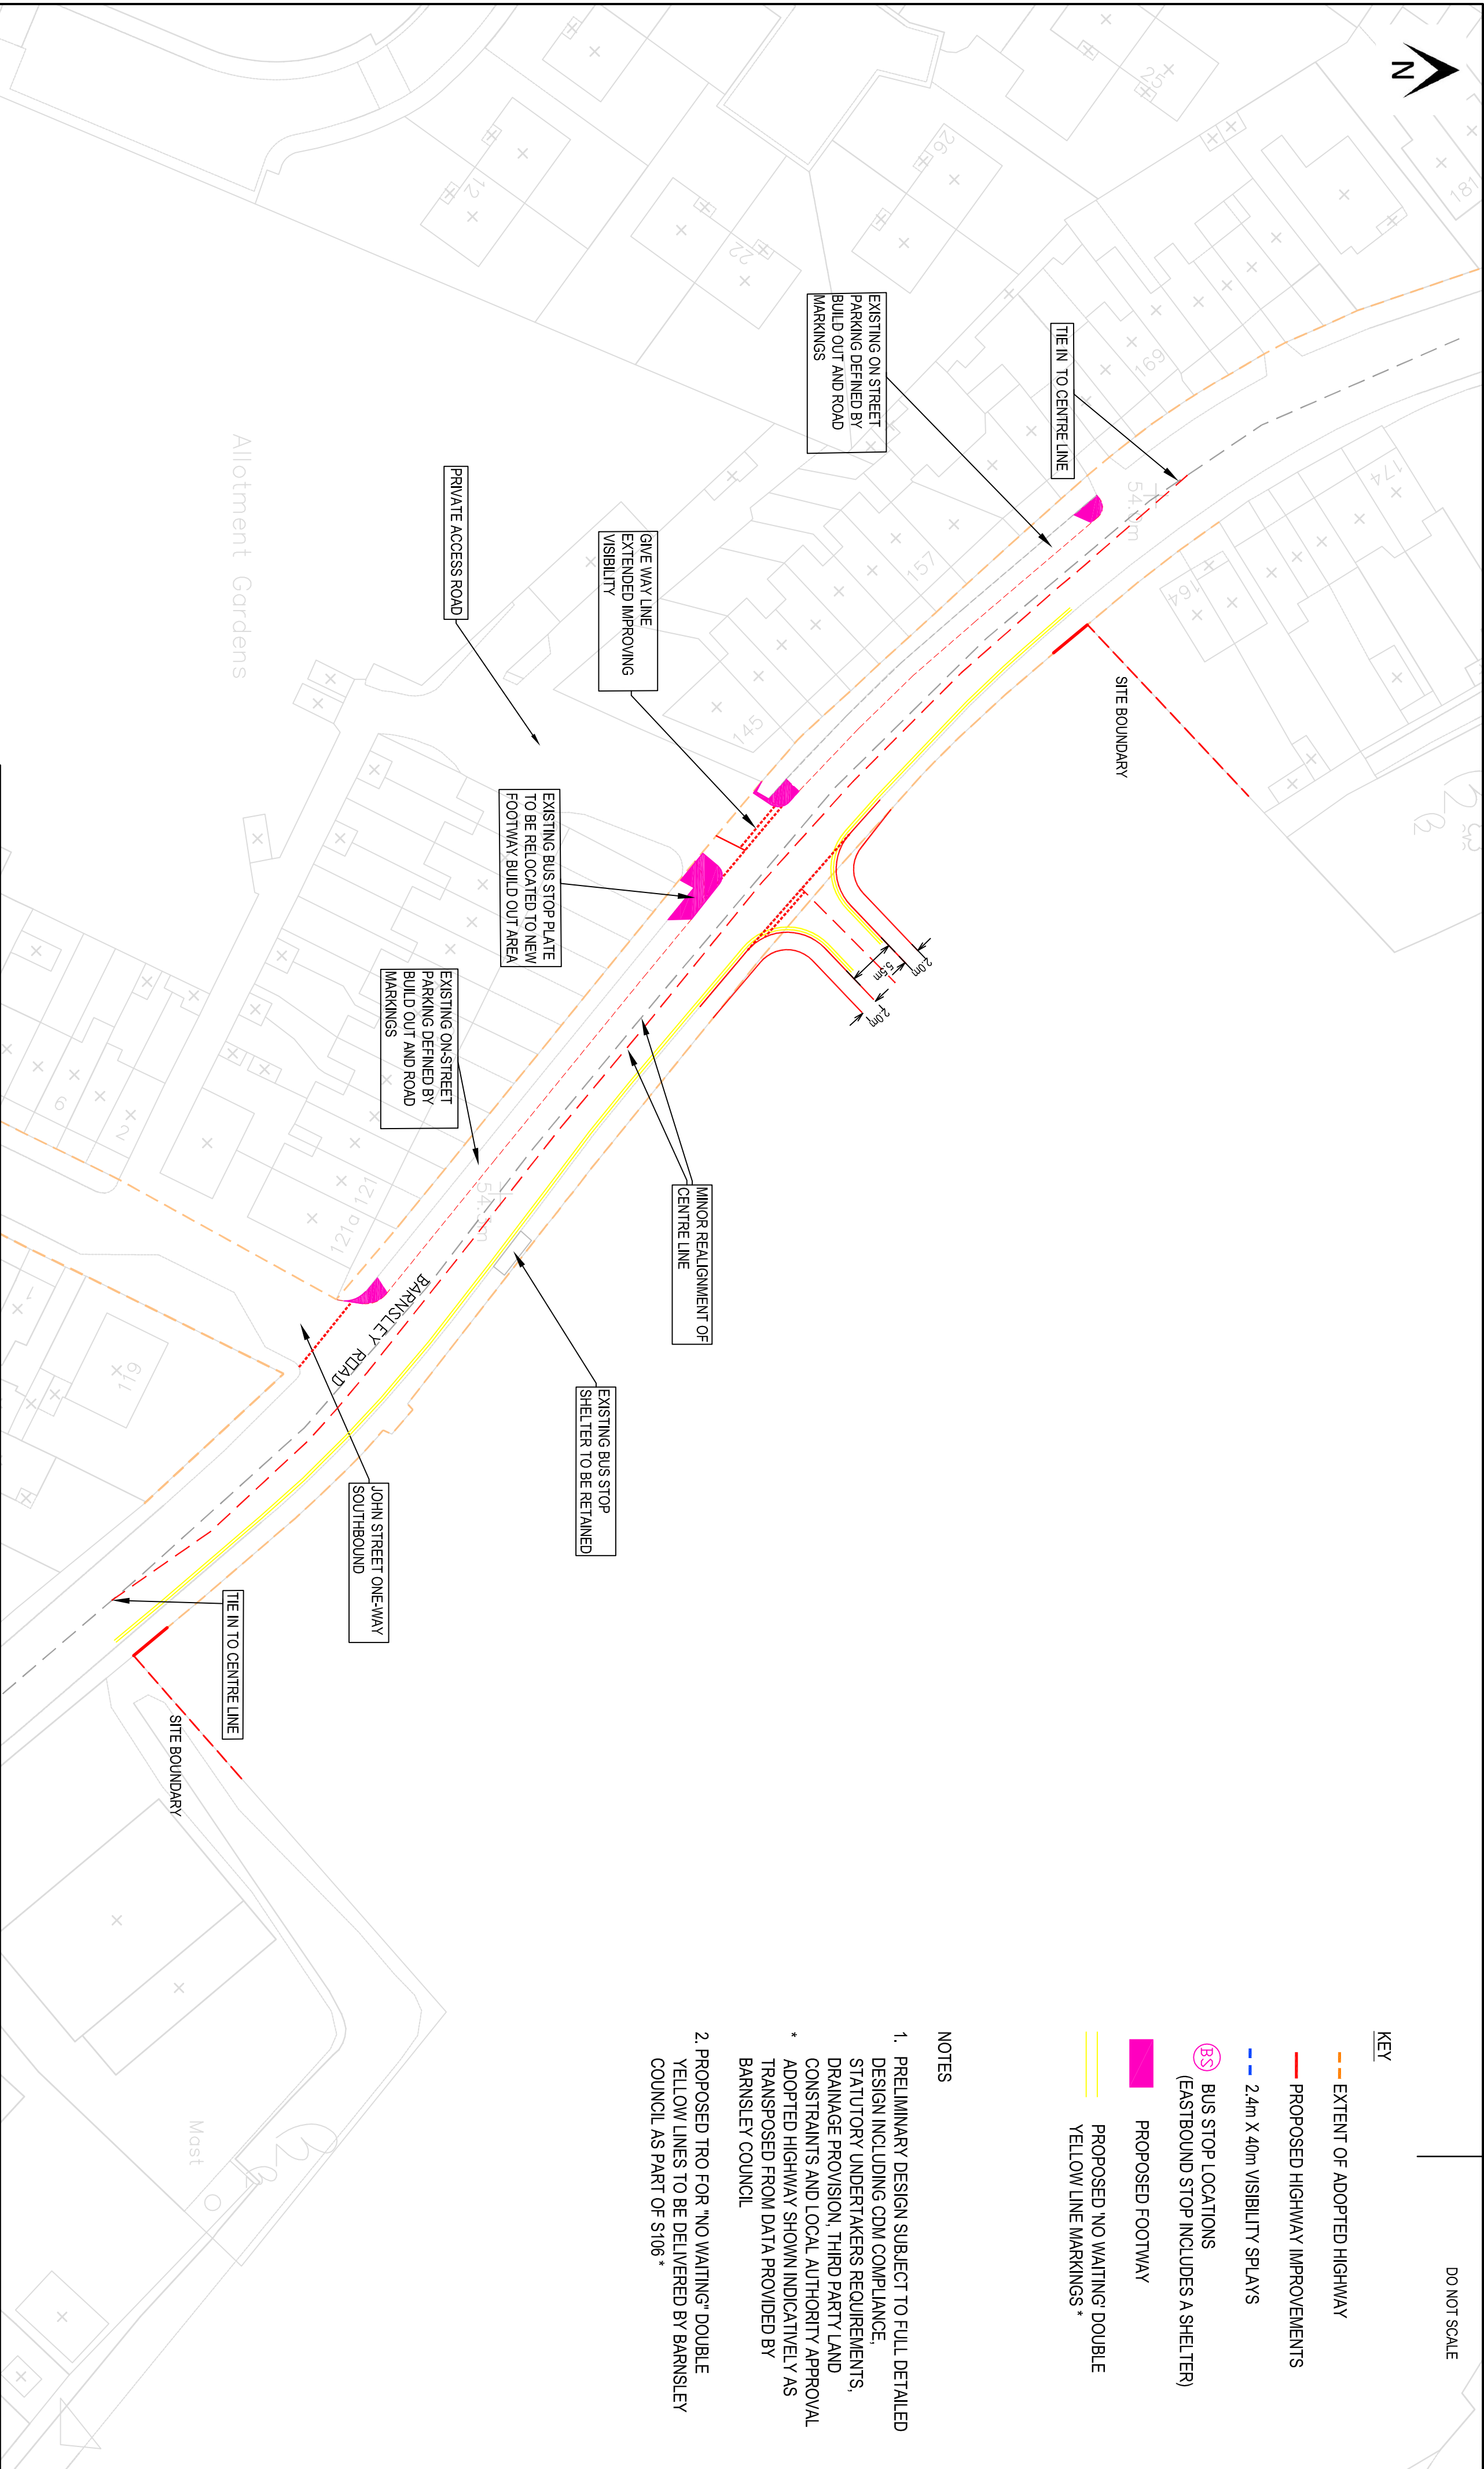

				PROJECT		CLIENT		<div></div> <div>Intelligent Highways Solutions Atlas House, 31 King Street, Leeds, LS1 2HL optimahighways.com T 0113 245 1679 F 0113 245 9042</div>											
				BARNSELEY ROAD, WOMBELL		PERSIMMON HOMES													
				DRAWING TITLE															
				PROPOSED SITE ACCESS JUNCTION															
REV		DATE		BY		DESCRIPTION		CHK		APP		CHECKED		APPROVED		DRG No.			
B		24/01/14		TP		REVISED TO B.C REQUIREMENTS		PMO		PMO		DRAWN BY: TP		SCALE @ A2 1:500		24/01/14		REV. B	
STATUS				PRELIMINARY															

Allotment Gardens