


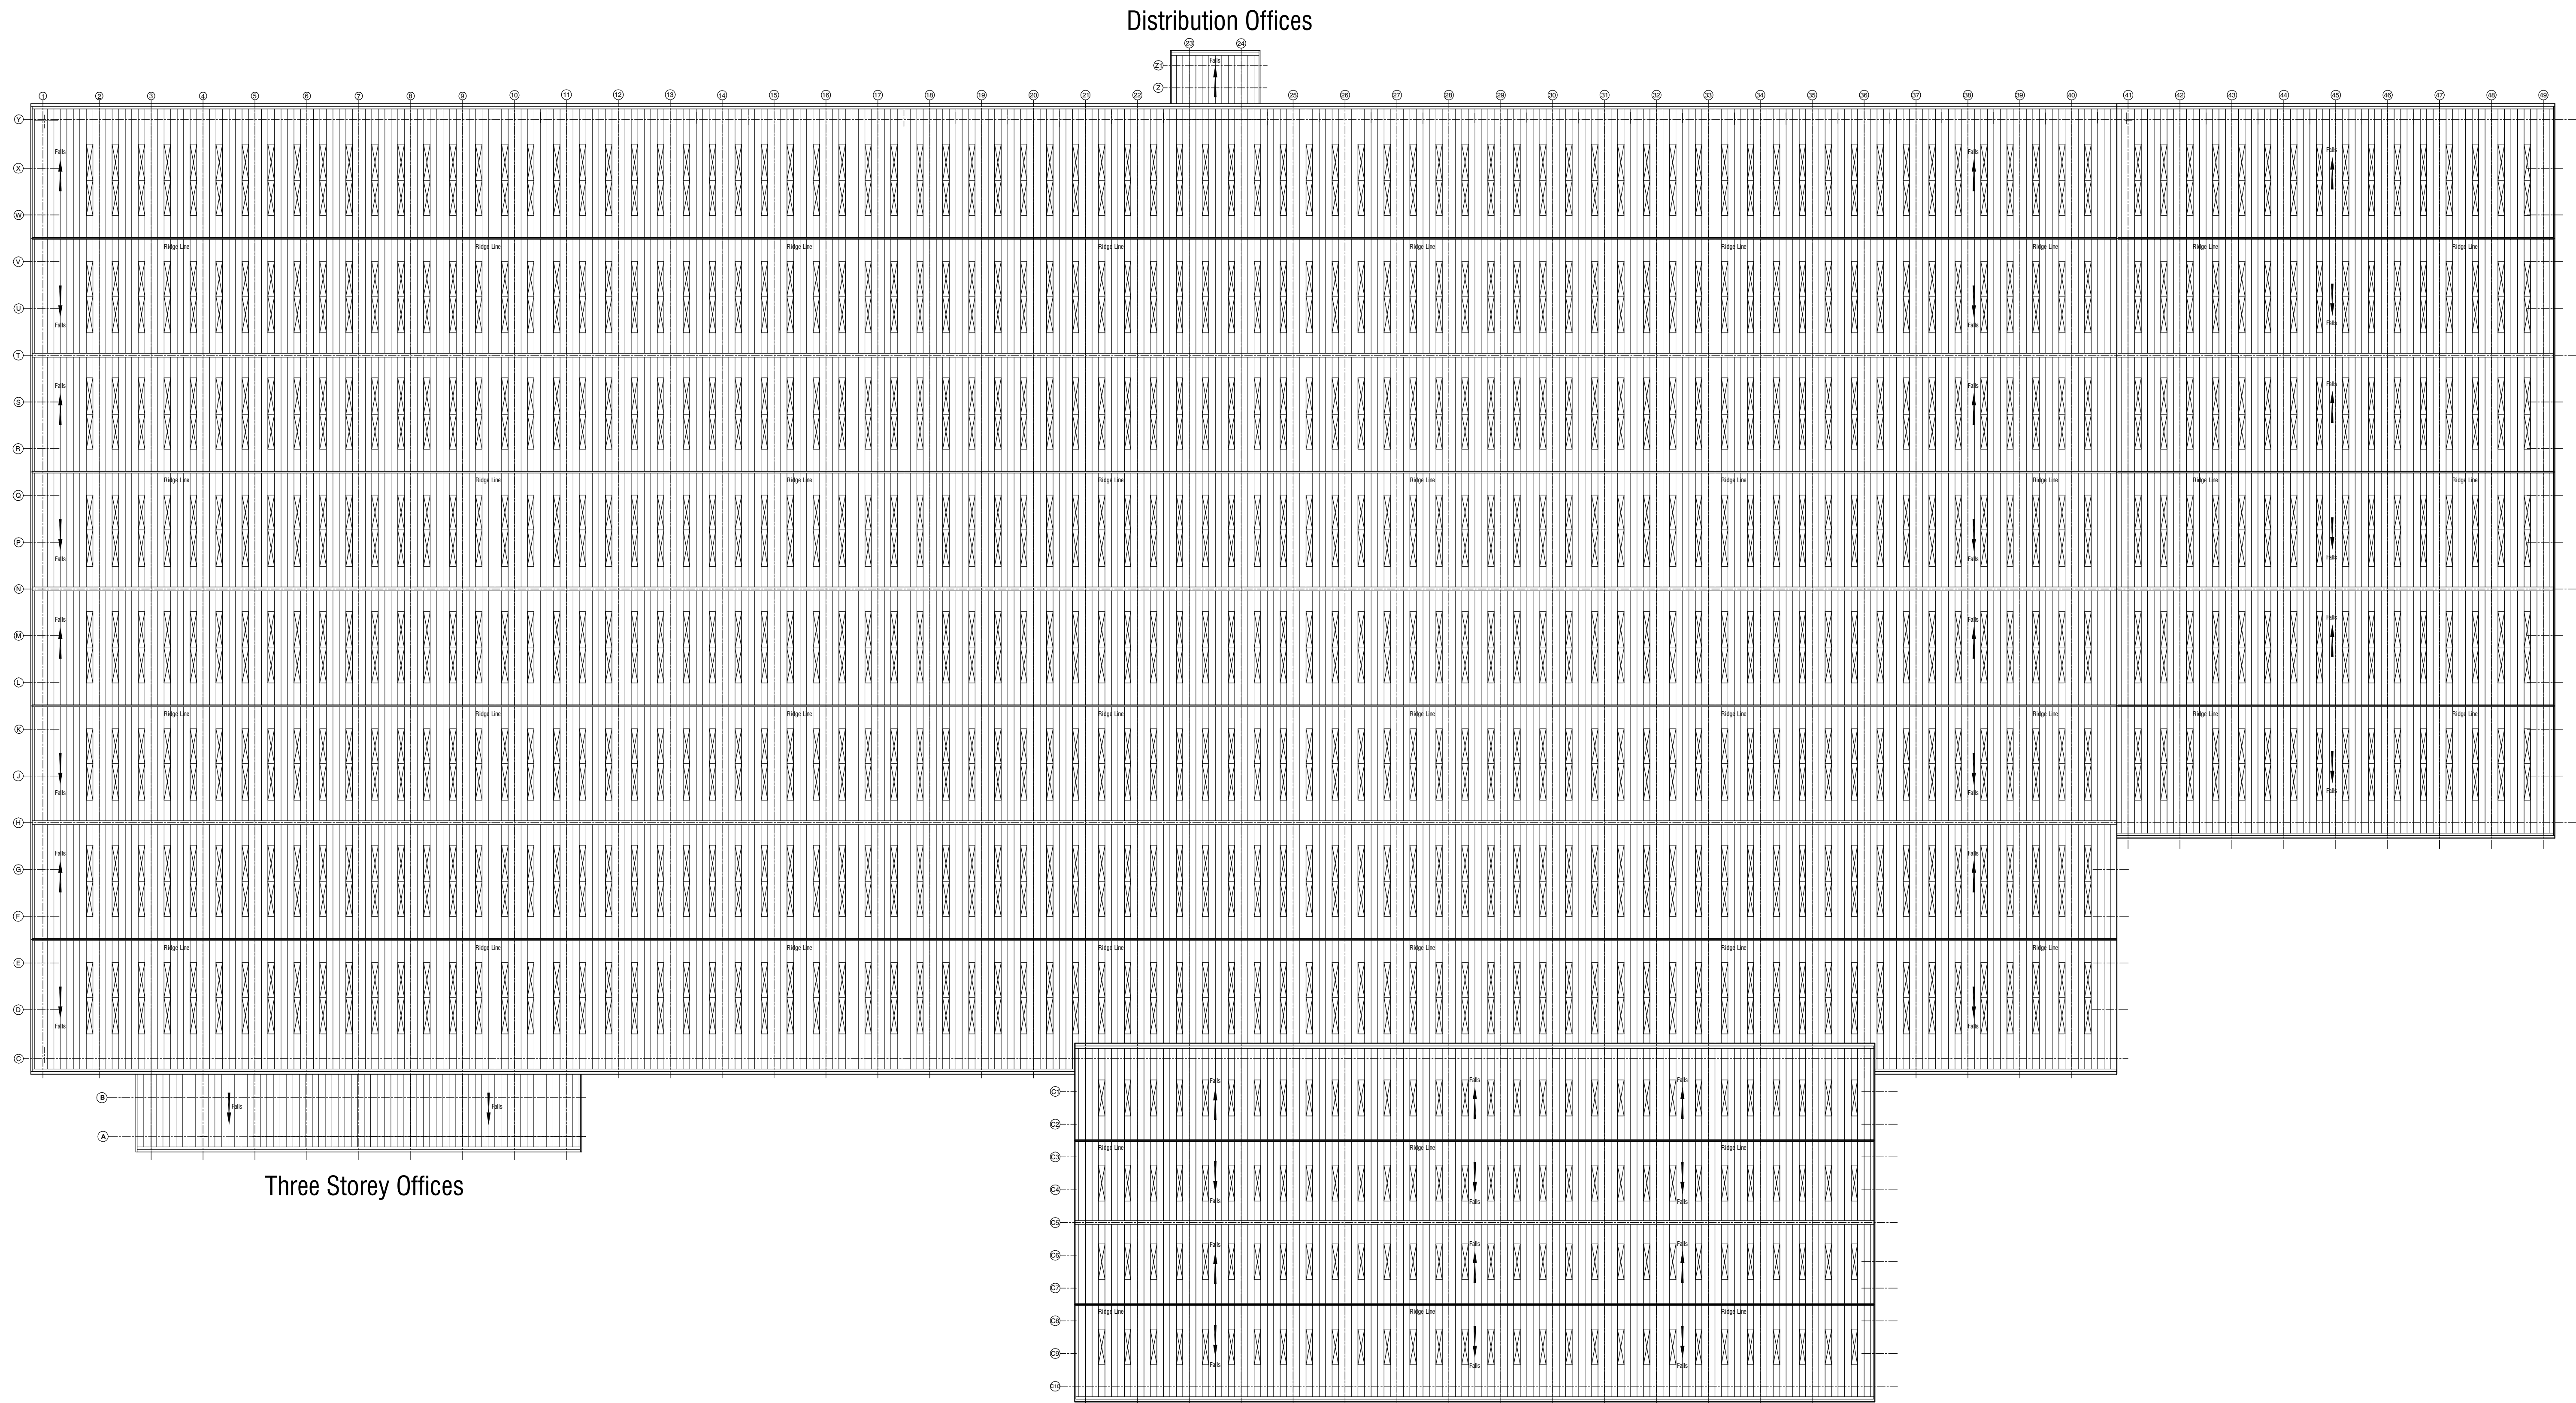

no.	date	revision	by
-----	------	----------	----



aja architects lp
1170 Elliott Court
Herald Avenue
Coventry Business Park
COVENTRY CV5 4UB
E: aja@aja-architects.com
W: www.aja-architects.com

T: 024 7625 3200
F: 024 7625 3210

aja architects lp is a limited liability partnership registered in England No. OC332721

client

Teal Houghton Main Sarl

project	Proposed Extension for ASOS.COM Houghton Main South Yorkshire
drawing	

Proposed Roof Plan

scale	1:500 @ A0	drawn	KT
-------	------------	-------	----

checked	date	10/12/12
---------	------	----------

no

5252 - 70

PLANNING