


Construction Details
Floor Slab to be 300mm thick with mesh reinforcement to top and bottom, allow 75mm minimum cover of concrete; foundation are to be 625 x 275 mm thickened under columns to 450mm and be 625 x 625 mm square

Walls are to be 200 mm thick concrete fair faced block tied into steelwork

Steelwork; are structural calculations will be provided before work commence on site for checking by Local Authority


Cladding is to be "Eternit Farmscape" Profile6R cement/fibre profiled sheet to walls and roofs fixed in accordance with Manufacturer's Instructions. Colour to be Serpentine

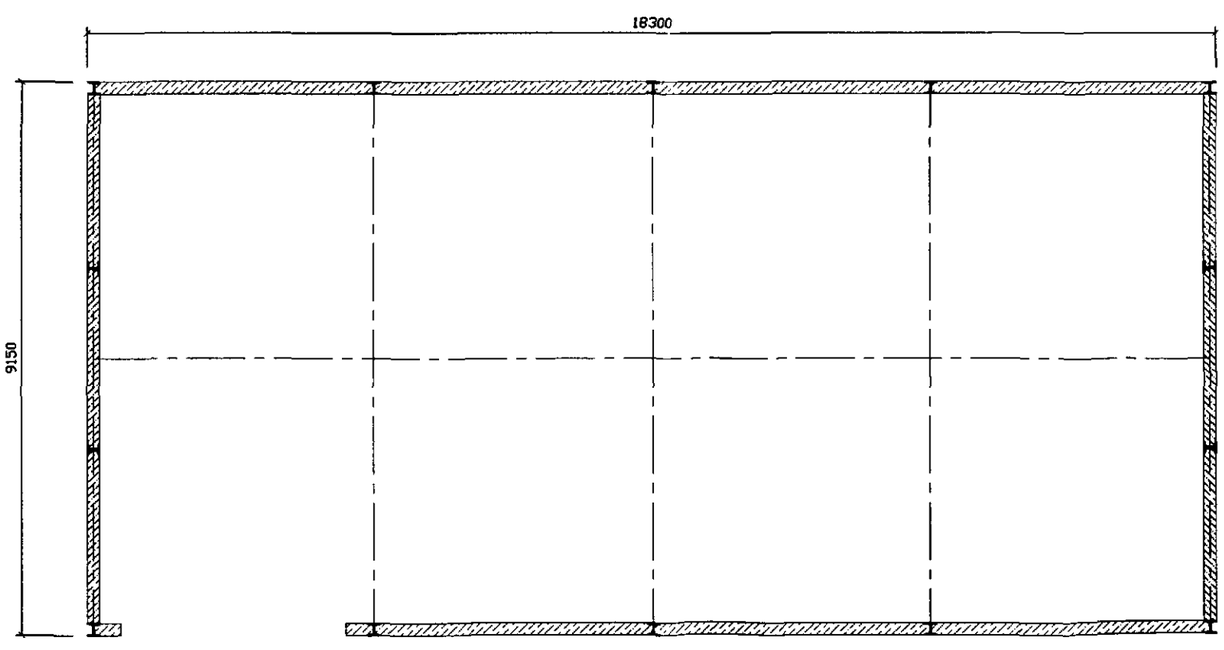

Proposed Grain Storage Barn for Mr S. Thompson of Nr. 4. Lund Avenue, Lundwood, Barnsley on Land to Rear of Rydal Mount, Lund Lane, Lundwood.

Scale 1:100


LUND CLOSE
LUND AVENUE
LUND CRESCENT
LOXLEY ROAD
LUND LANE
LUNDWOOD
Meadow Bank
Rydal Mount
Hilcrest
Alward
Woodcote
Belvedere
Roymount
Erlton
Oldgodene
Fernbank
Fern View
Priory Gardens
Mandalay
Proposed Grain Storage Barn
for
Mr S. Thompson of
Nr.4.LundAvenue,Lundwood,Barnsley
on
Land to Rear of Rydal Mount,
Lund Lane, Lundwood, Barnsley.
Scale 1:100

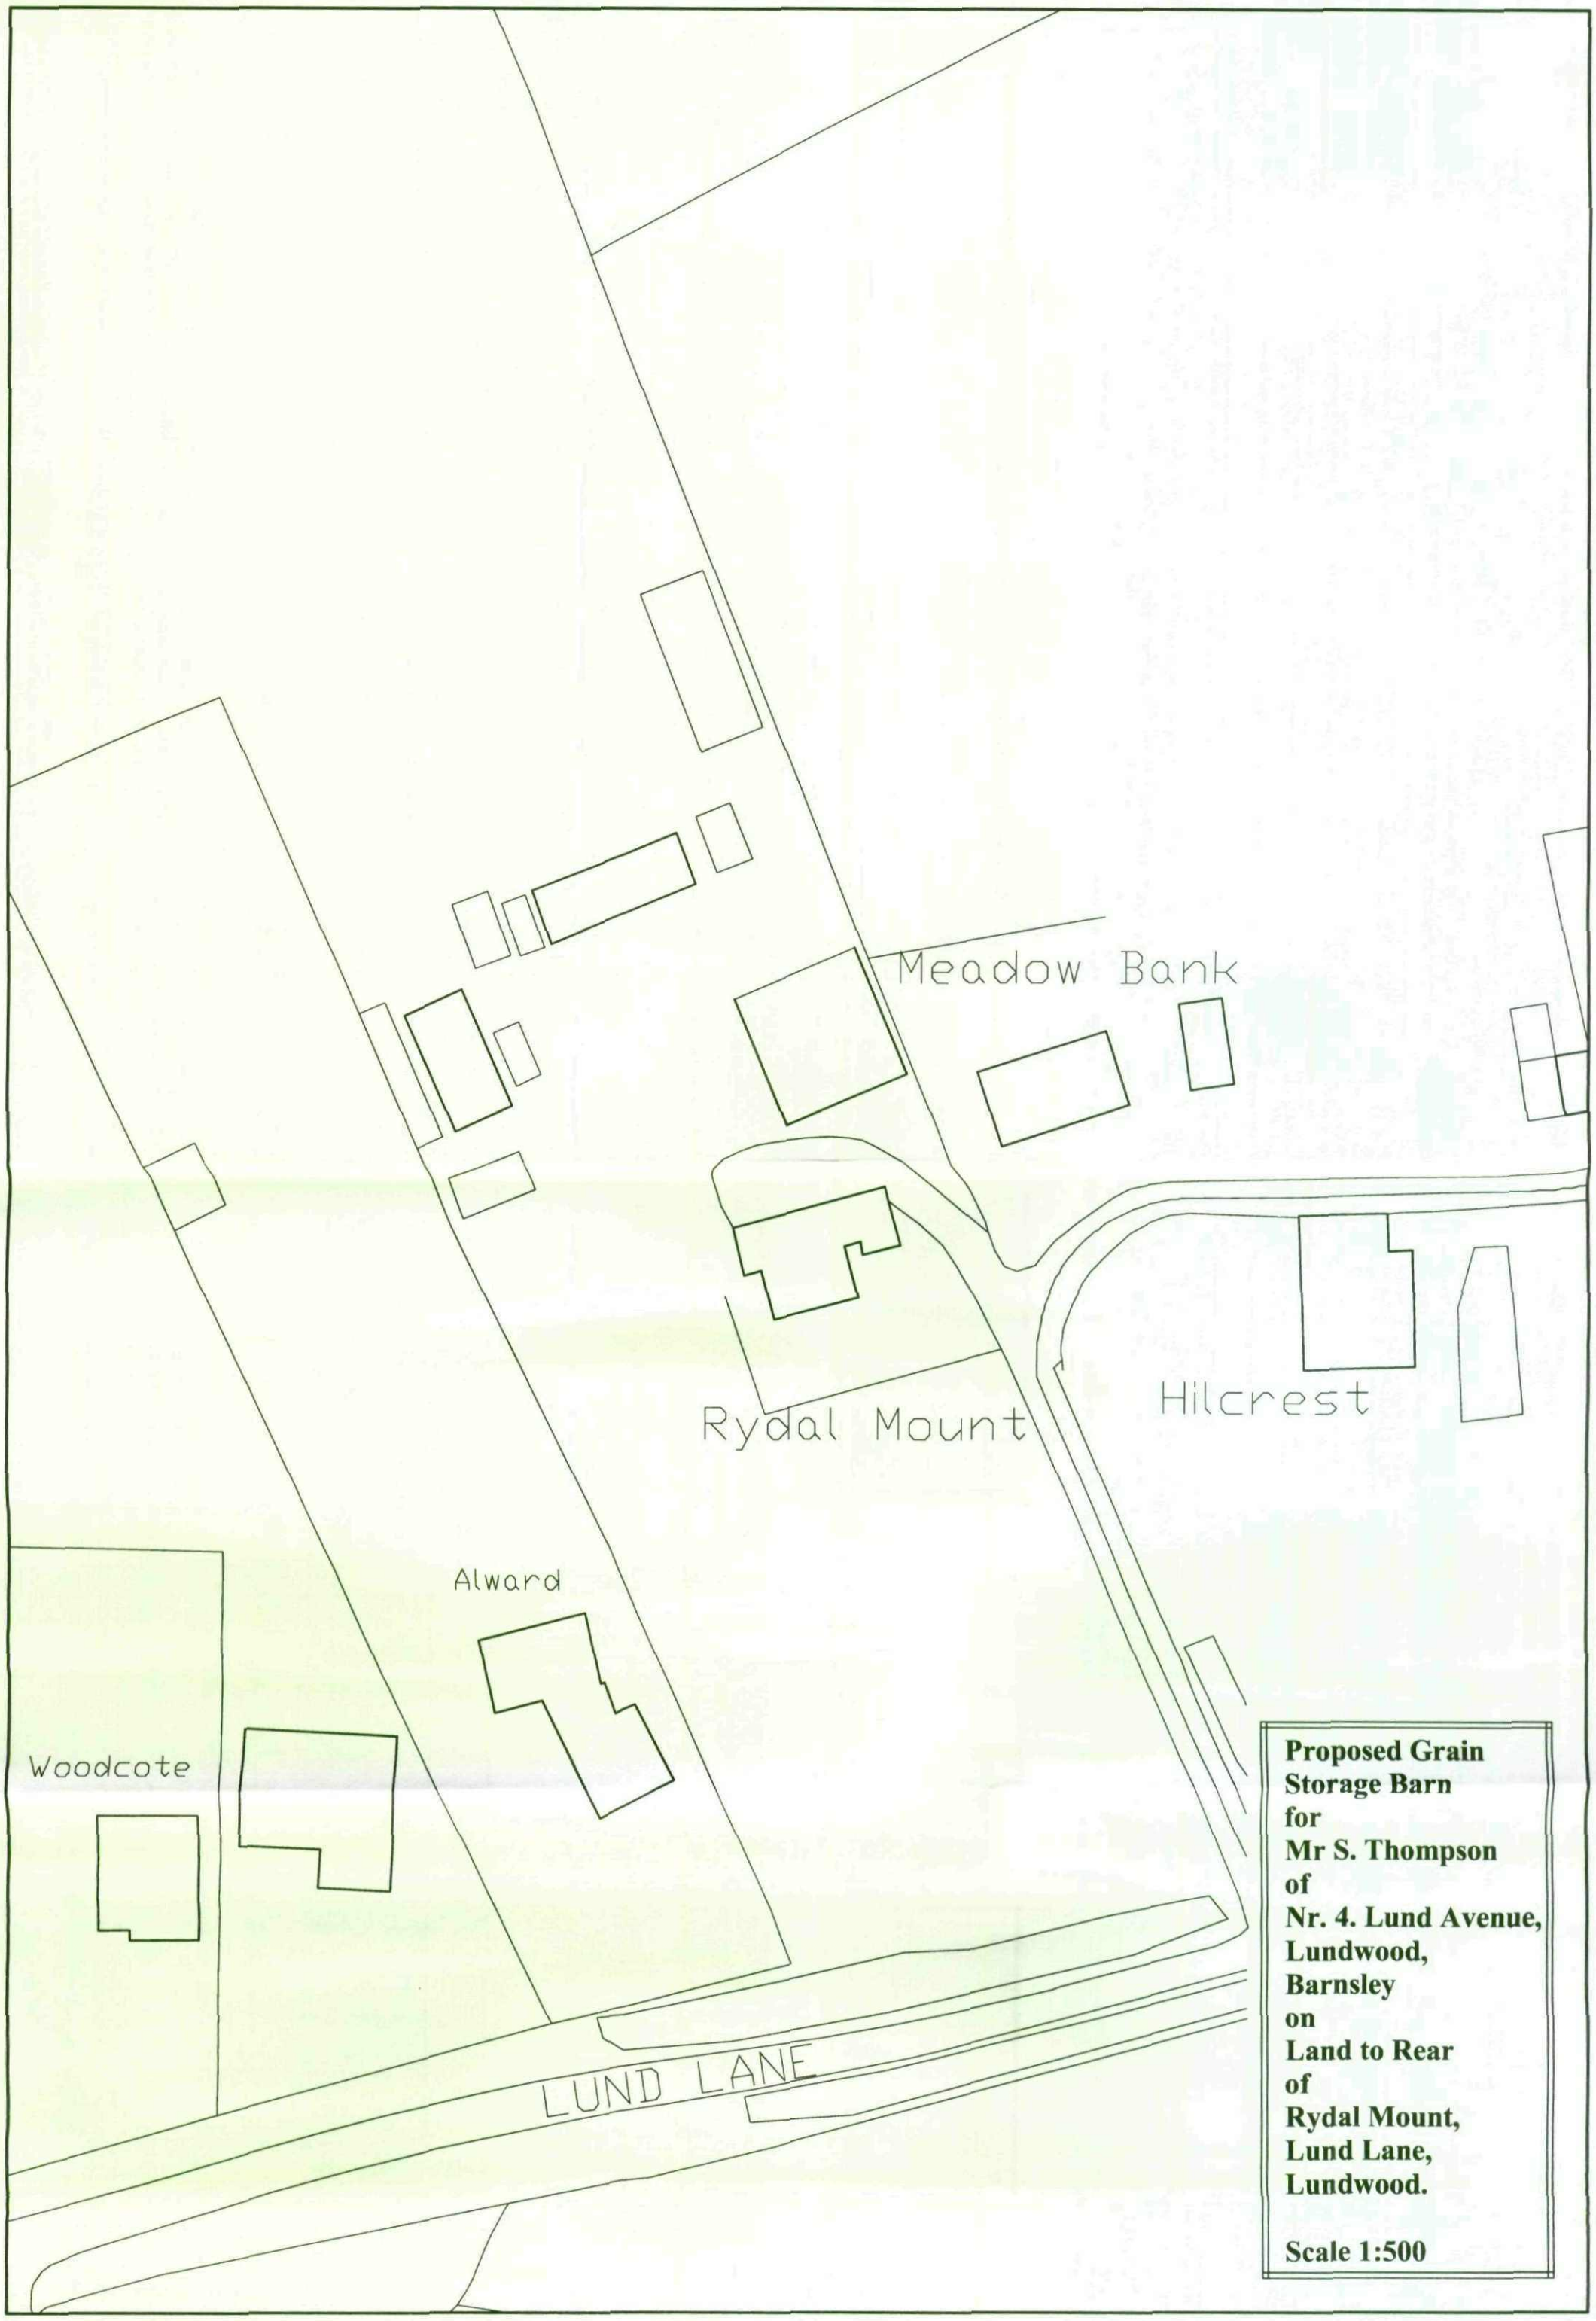

Proposed Grain Storage Barn for Mr S. Thompson of Nr. 4. Lund Avenue, Lundwood, Barnsley on Land to Rear of Rydal Mount, Lund Lane, Lundwood.

Scale 1:500